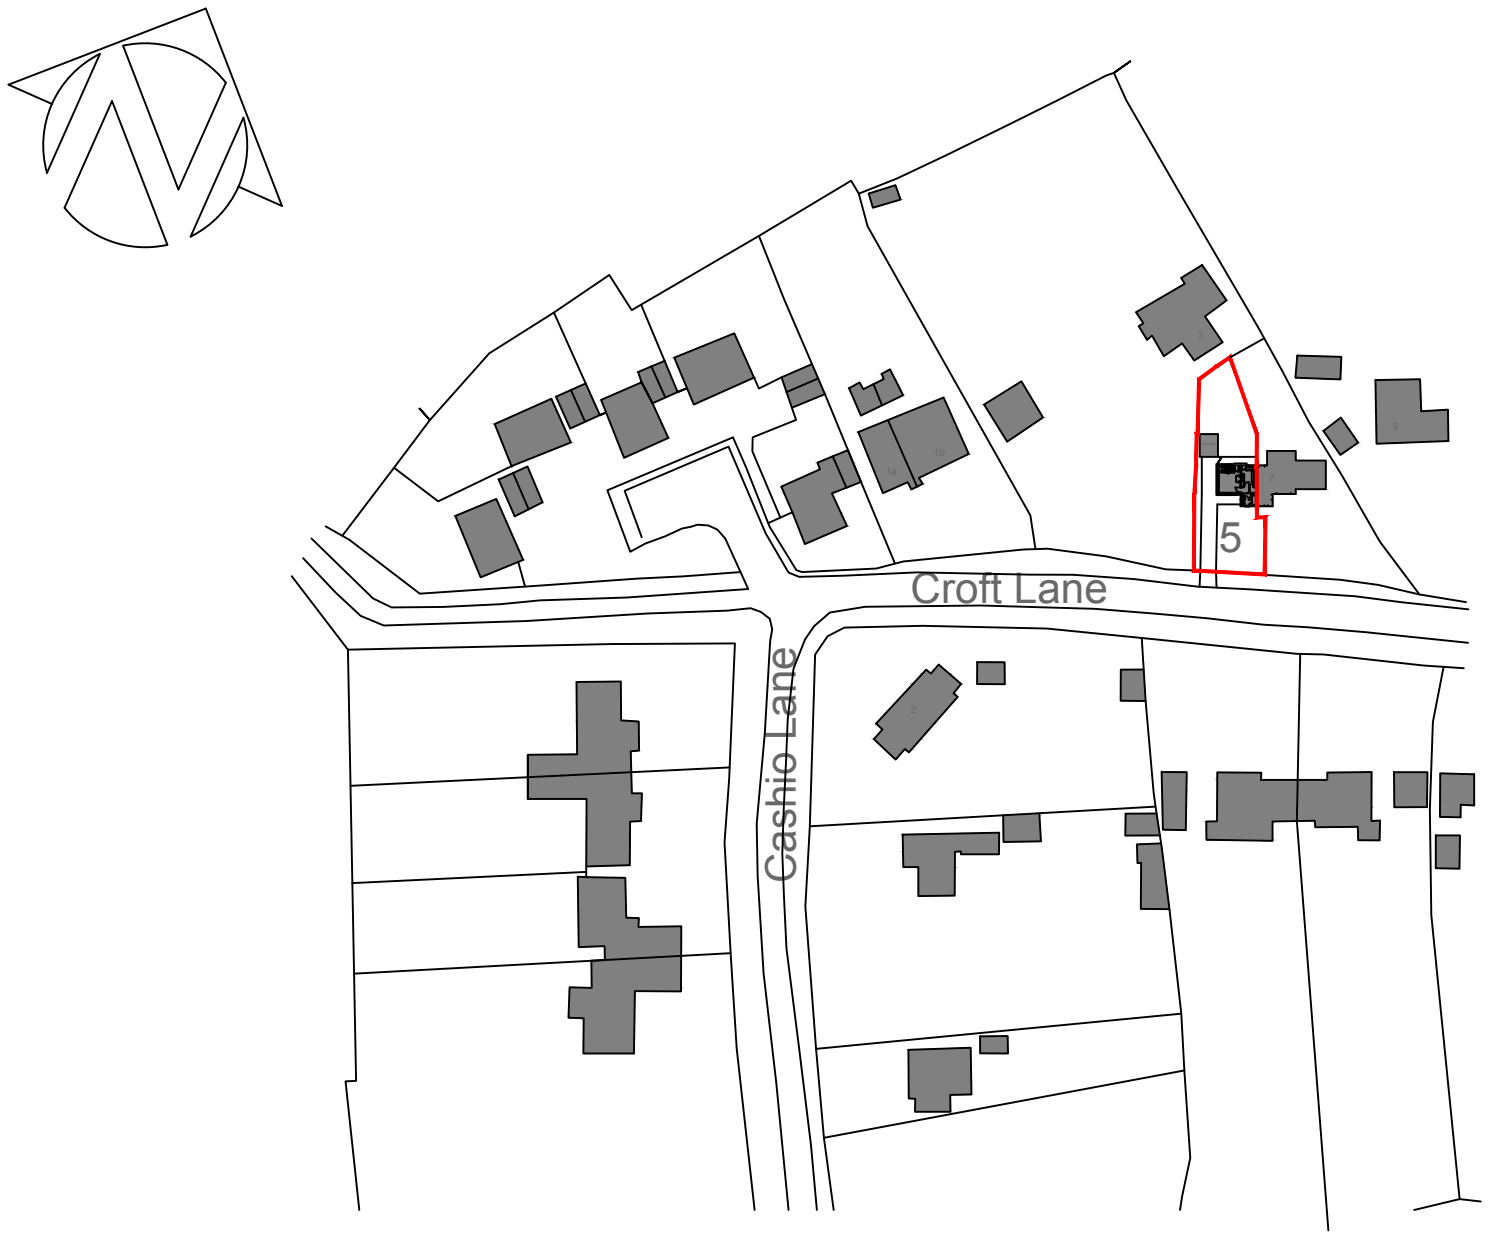

CLIENT

Mr & Mrs Grant

PROJECT TITLE

5 Croft Lane, Letchworth Garden City, Herts, SG6 1AS

DRAWING TITLE

Site Location Plan

SCALE

1:1250 @ A3

DATE

Dec 17

DRAWN/CHKD

AG

DRAWING No.

1707/SD/100

Rev.

-

0 10m 30m 50m 100m 150m 200m

SCALE

Adam Grant
5 Croft Lane
Letchworth
Herts
SG6 1AS

M: 07899 716777
T: 01462 686106
E: adamjgrant@hotmail.co.uk