


plan of siting of proposed flue

PLAN TO SHOW PROPOSED LOCATION OF 100MM FLUE

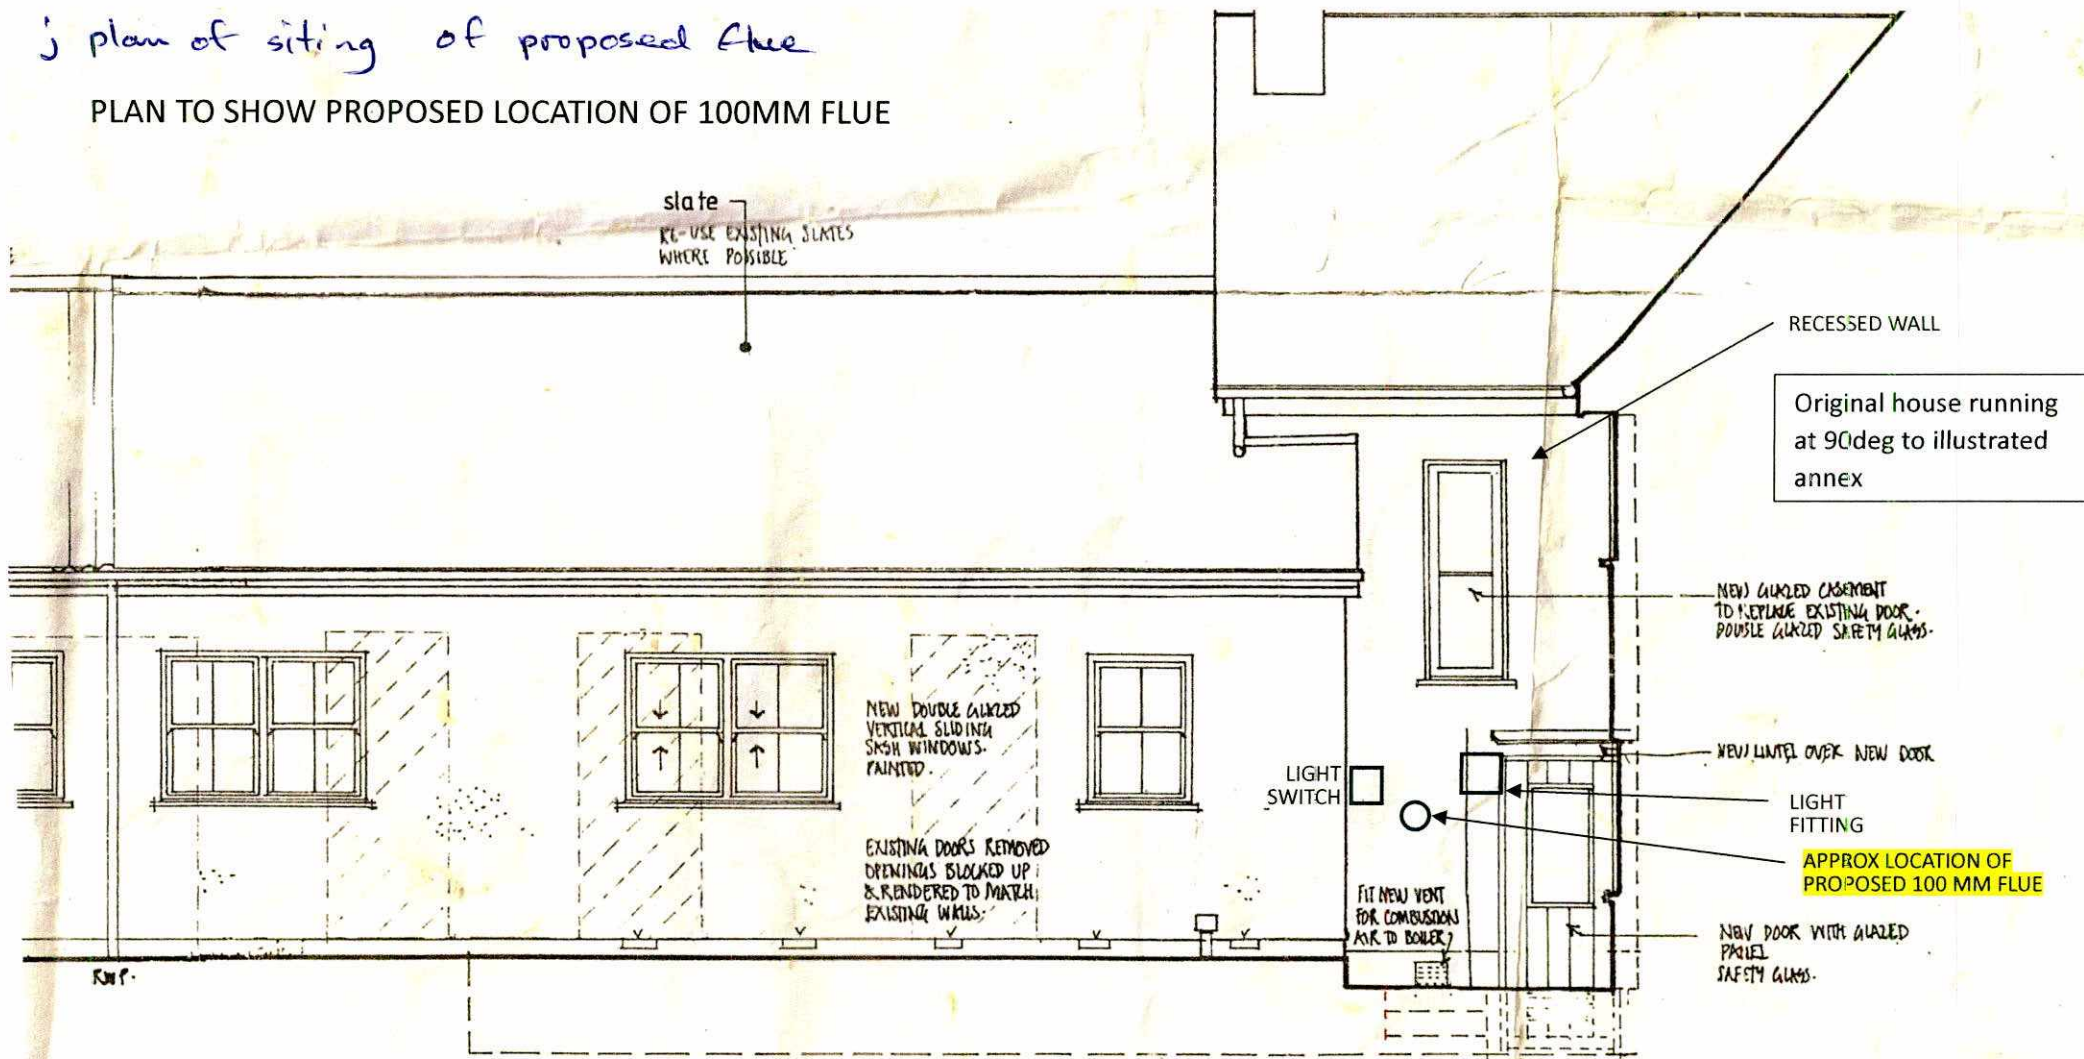

Annex of Kirby Manor: GARDEN ELEVATION

SCALE 1:50

