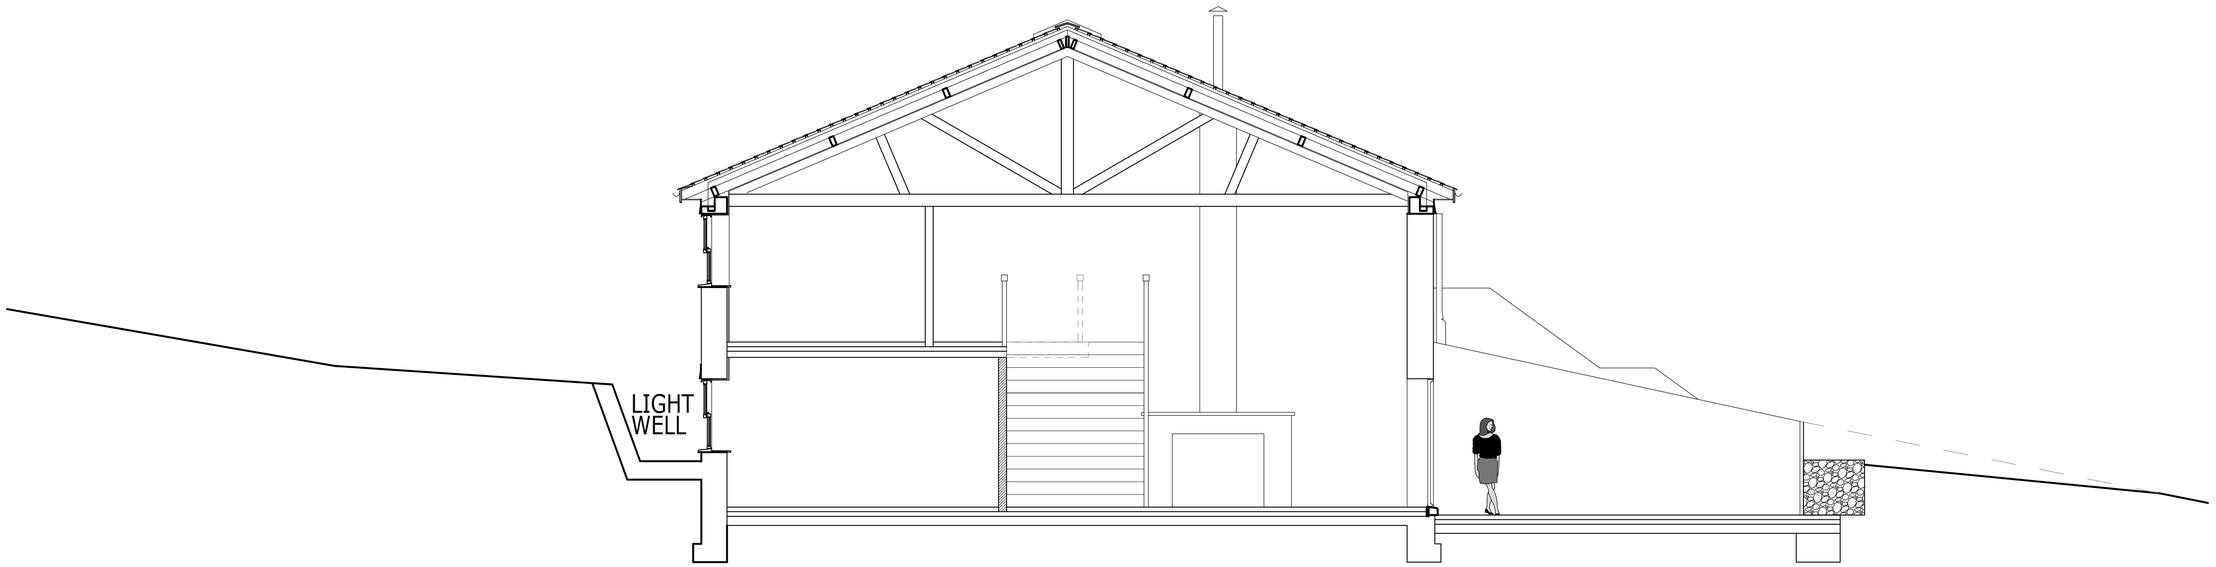


Proposed Section A-A
1/50

| | |
|---|---|
| JOB No. | 1865 |
| DWRG No. | PL02 |
| SCALE | 1/50 @A1 |
| DATE | DEC 2017 |
| DRAWN | PH |
| CLIENT | MR J ROGERS |

BROOKEND FARMHOUSE
STEVENAGE ROAD
ST. IPPOLYTS

PROPOSED
SECTION A-A

**Wastell & Porter Architects Limited**
BANCROFT HOUSE
34 BANCROFT
HITCHIN
HERTFORDSHIRE
SG5 1LA
Email: contact@wastellporter.co.uk
Tel: 01462 422440
Fax: 01462 420403

ALL DIMENSIONS TO BE VERIFIED ON SITE • THIS DRAWING IS NOT TO BE SCALED FOR CONSTRUCTION PURPOSES • THIS DRAWING AND DESIGN REMAINS THE COPYRIGHT OF THE ARCHITECT AND MAY NOT BE REPRODUCED WITHOUT PERMISSION •