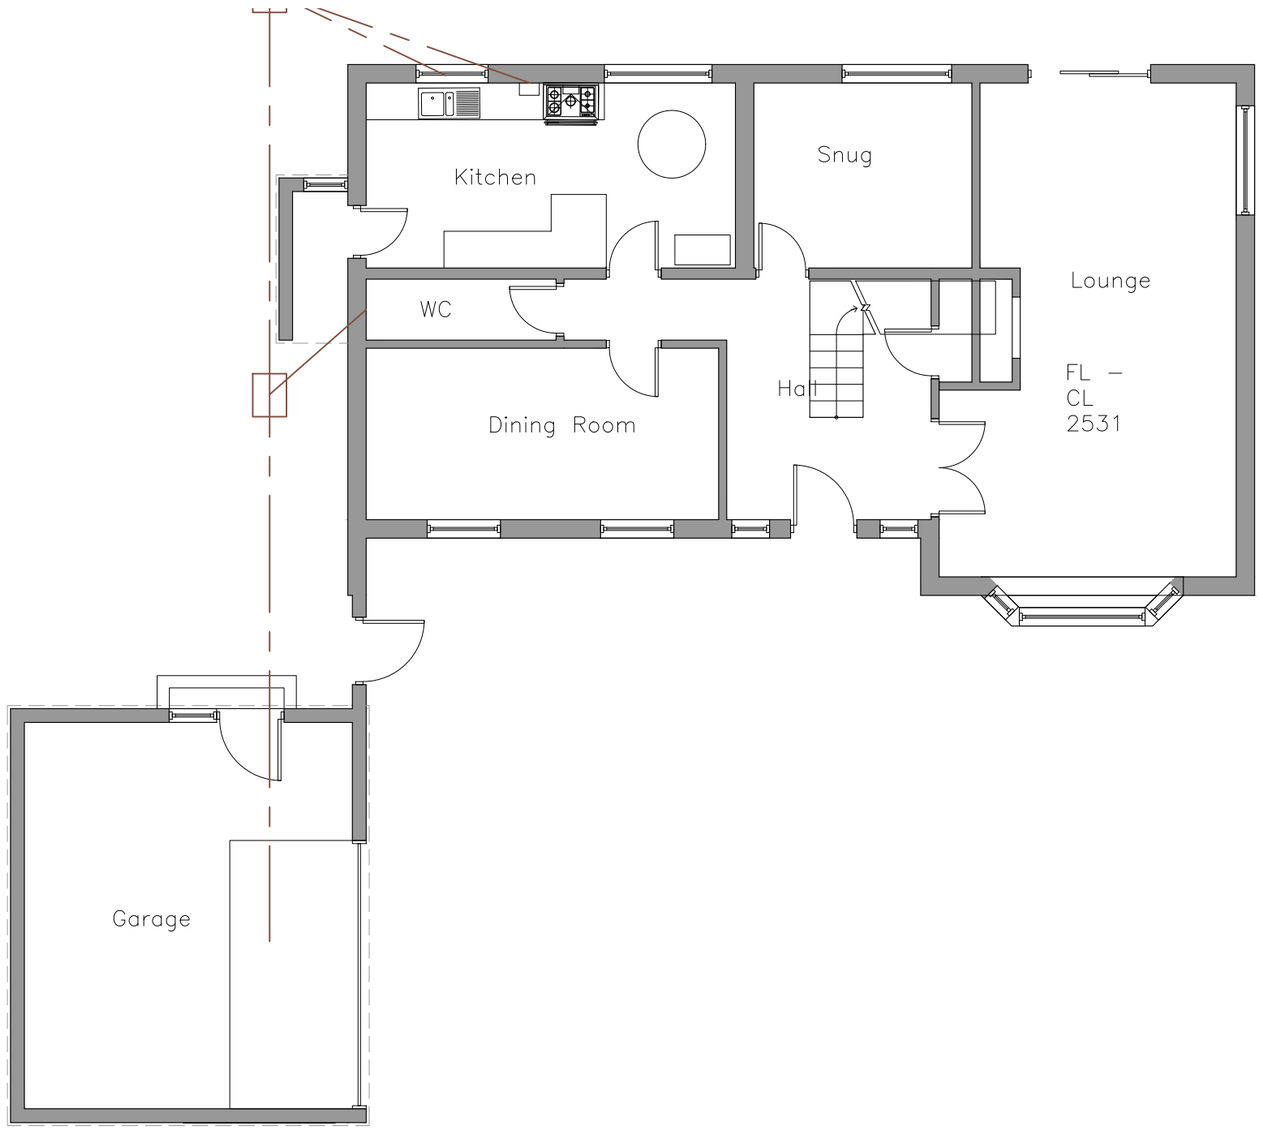

Existing Ground Floor Plan 1:100

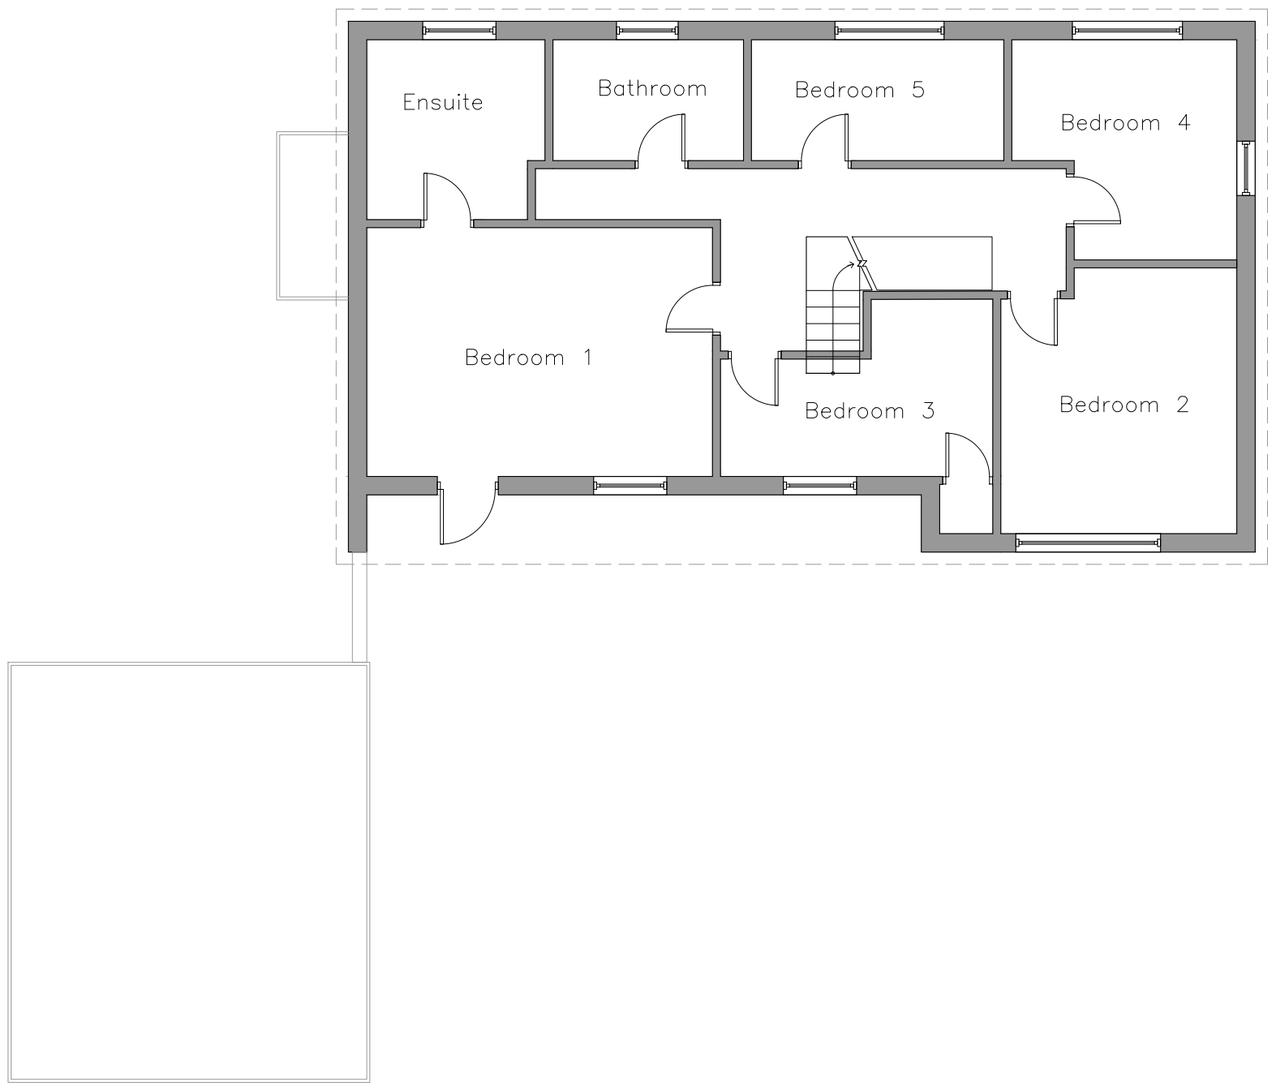

Existing First Floor Plan 1:100

0m 5m 10m
Scale 1:100

NOTES

- This drawing is the copyright of Hertfordshire Design and may not be used without their consent.
- Written dimensions to be taken in preferences to scaled dimensions.
- The Contractor is responsible for checking all dimensions before work starts.
- All work is to be carried out to the requirements, and to the satisfaction of the Local Authority.
- Any discrepancies to be brought to the attention of Hertfordshire Design immediately.
- ALL DIMENSIONS IN MM

HERTFORDSHIRE DESIGN

Extension and Alterations to -
69 Pasture Road, LGC, SG6 3LS

Drawing Title:
Existing Floor Plans

Scale. 1:100 @ A2	Dwg No. 1037-GA-01
Date. 20/03/2018	Rev. A
Drawn. RW	