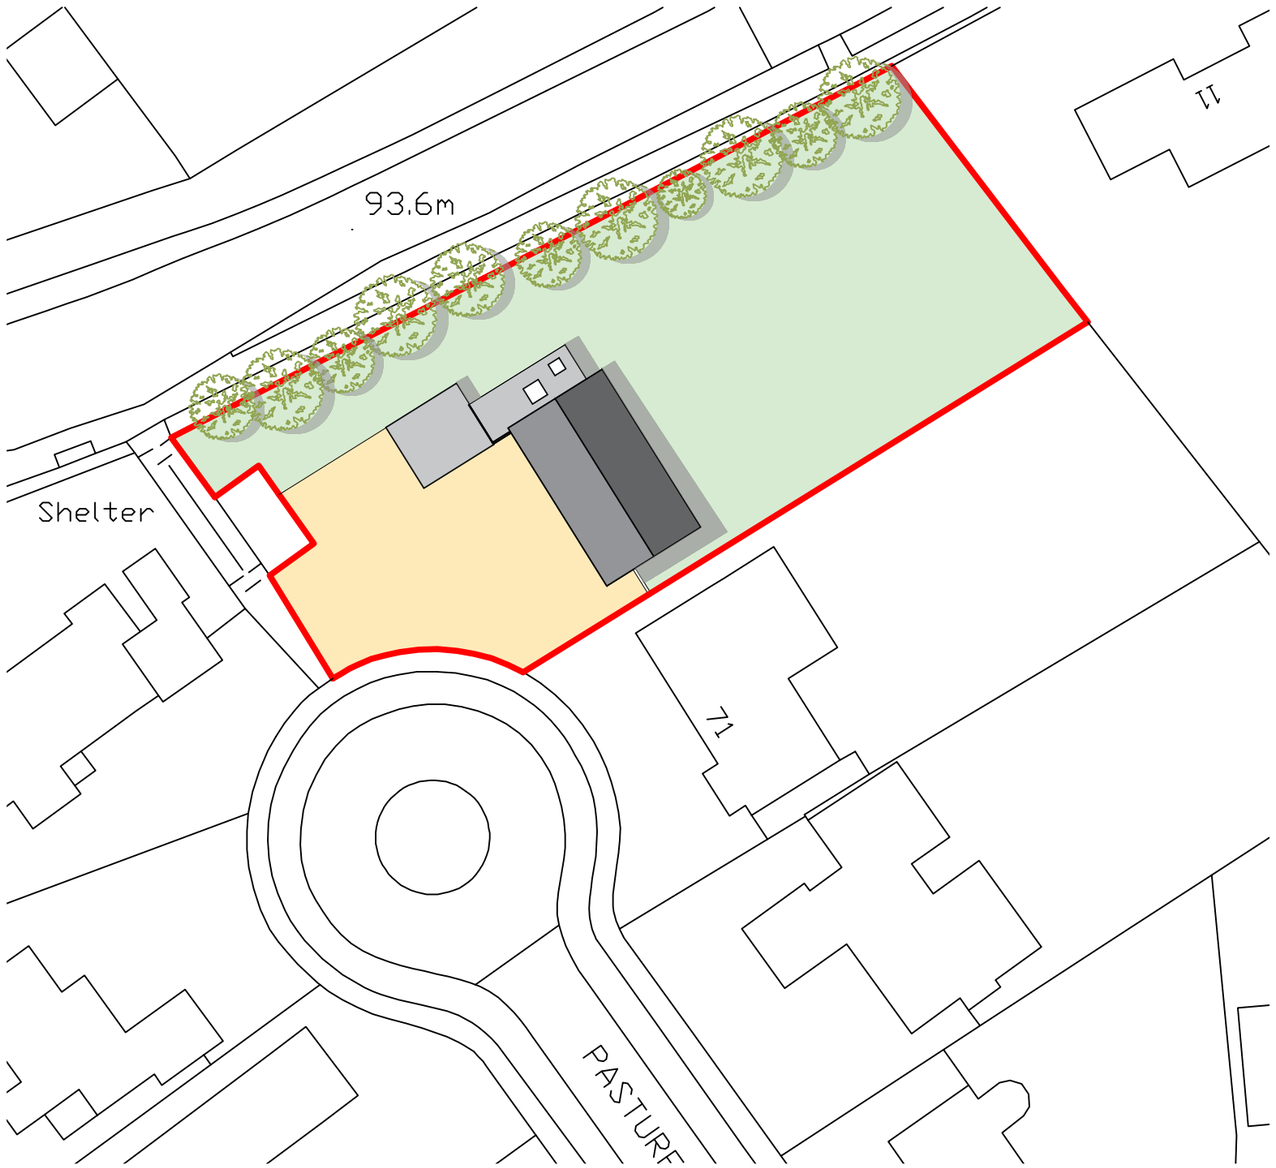

Proposed Block Plan 1:500

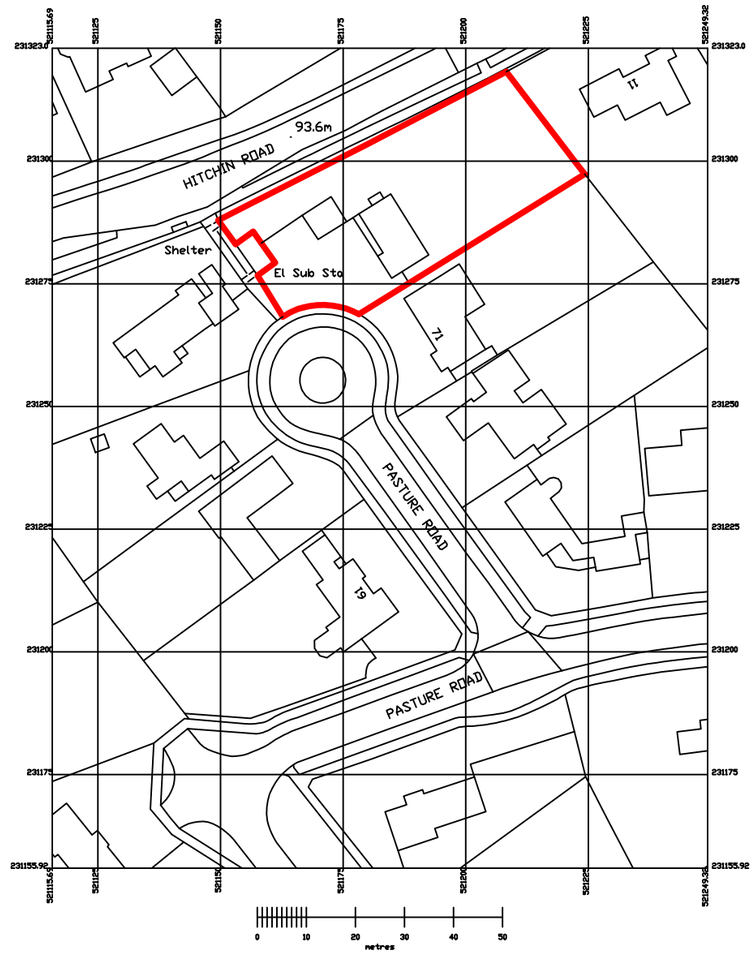

Existing Site Plan 1:1250

NOTES

- This drawing is the copyright of Hertfordshire Design and may not be used without their consent.
- Written dimensions to be taken in preferences to scaled dimensions.
- The Contractor is responsible for checking all dimensions before work starts.
- All work is to be carried out to the requirements, and to the satisfaction of the Local Authority.
- Any discrepancies to be brought to the attention of Hertfordshire Design immediately.
- ALL DIMENSIONS IN MM

0m 5m 10m
Scale 1:100

HERTFORDSHIRE DESIGN

Extension and Alterations to -
69 Pasture Road, LGC, SG6 3LS

Drawing Title:
Site Plan

Scale.	Dwg No.
1:1250 / 1:500 @ A3	1037-SP-01
Date.	Rev.
30/03/2018	-
Drawn.	
RW	