






Slate roof, with black guttering

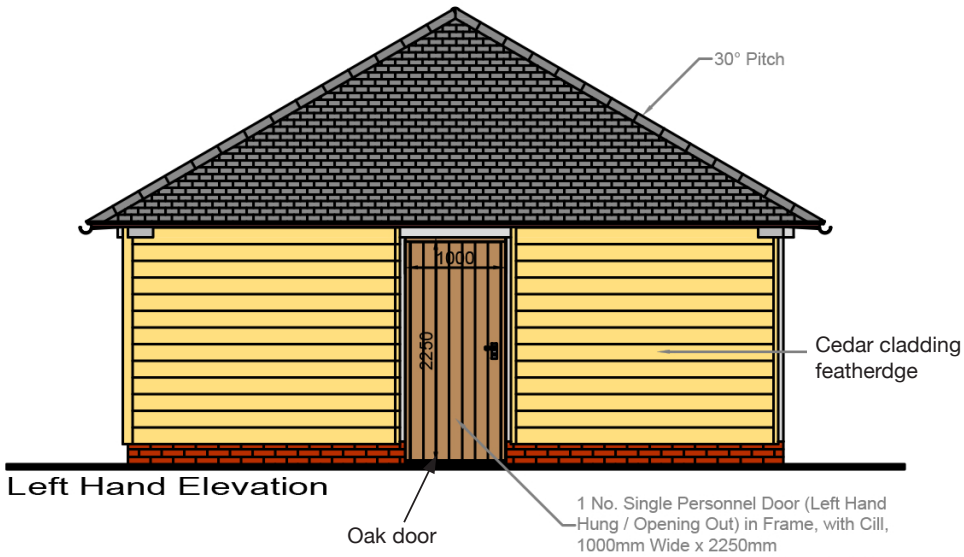


Left Hand Elevation

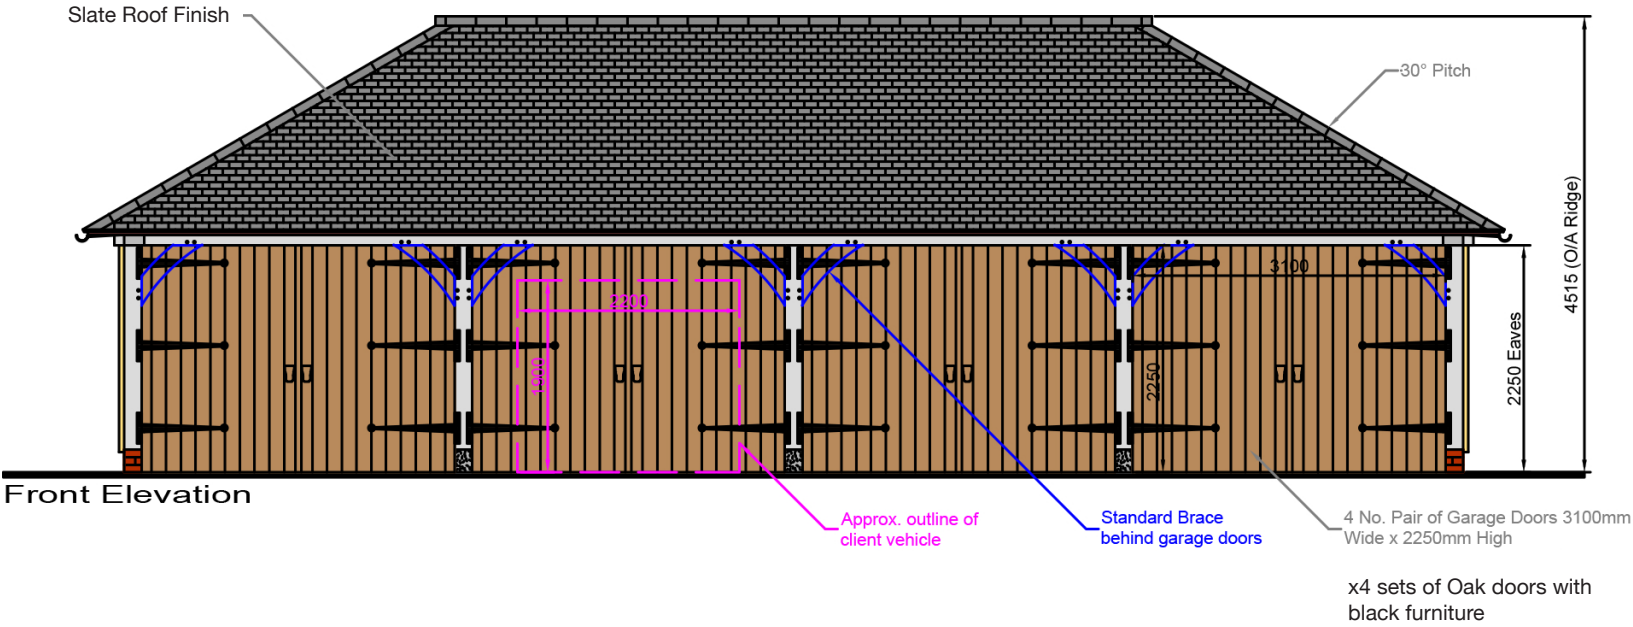

Front Elevation

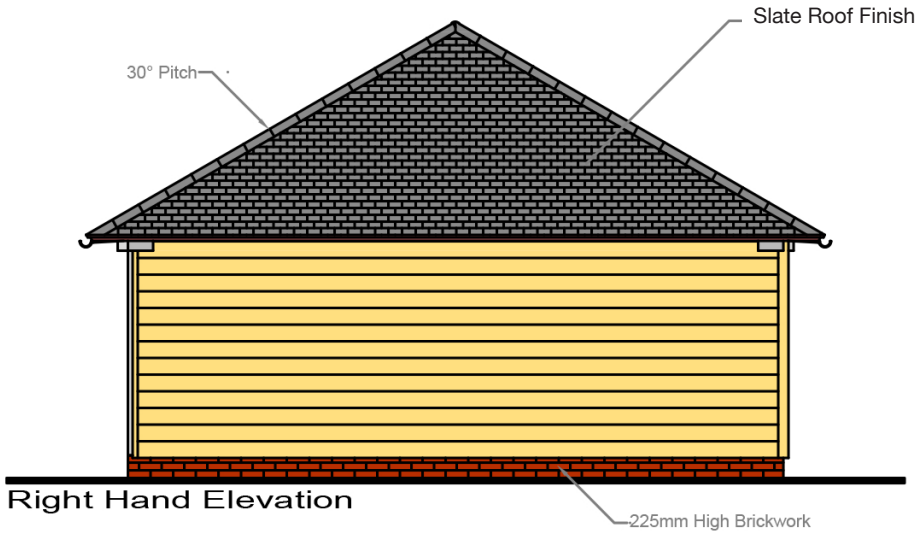

Right Hand Elevation

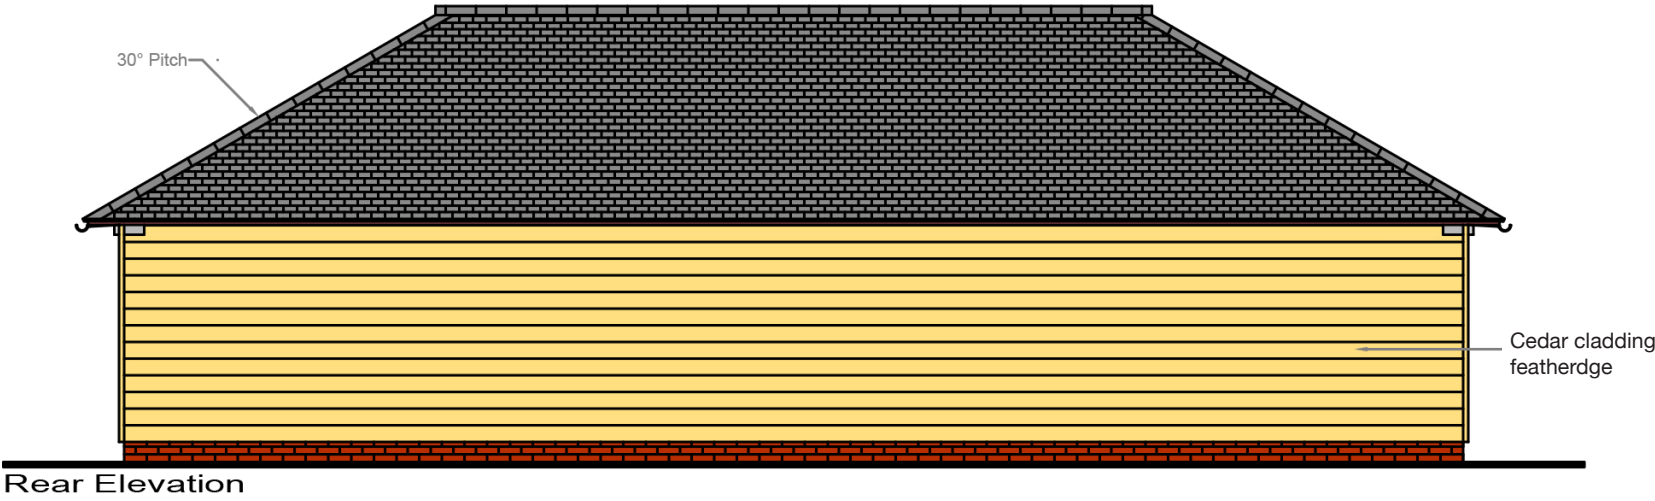

Rear Elevation