APPENDIX 3: ECOLOGICAL ENHANCEMENT PLAN

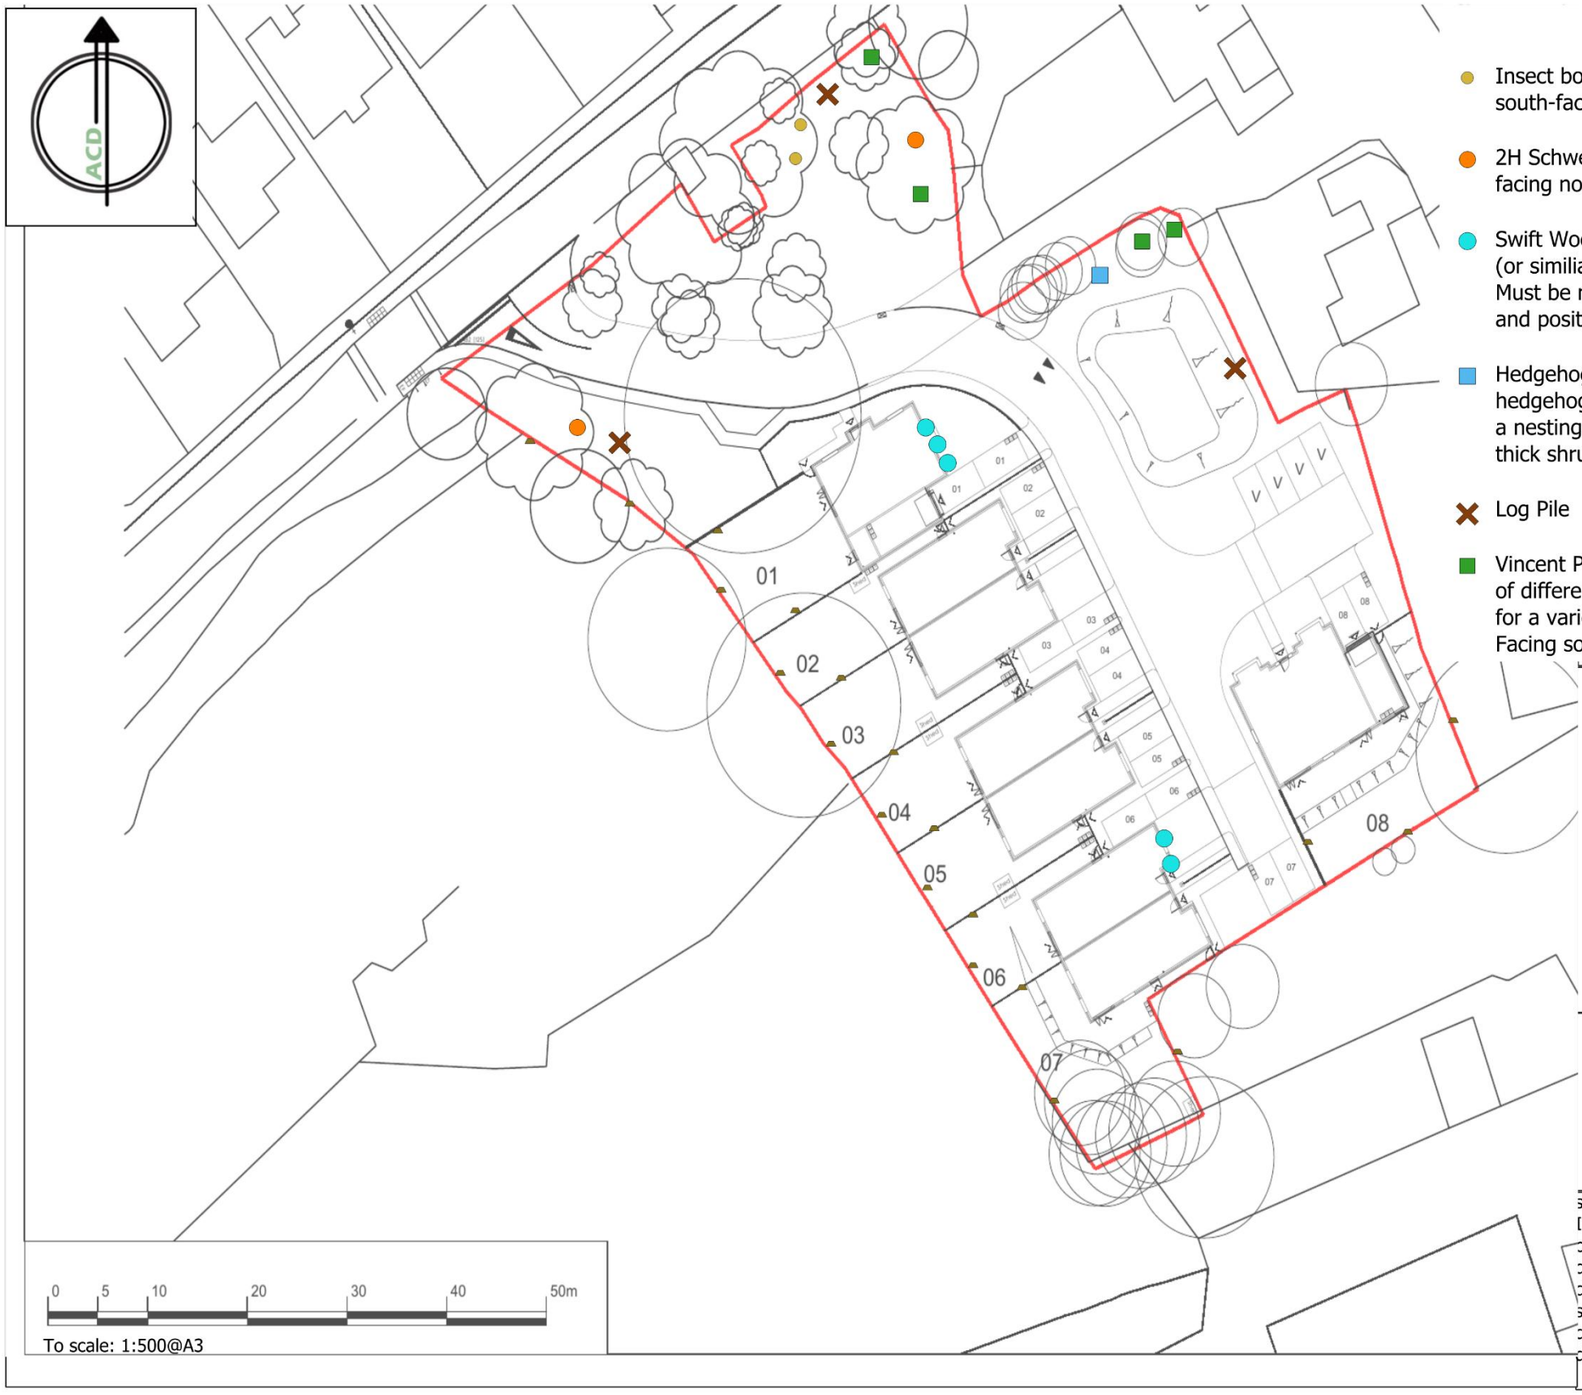

Legend

- Insect box must be placed in a warm sunny spot south-facing with no vegetation obstructing the holes.
- 2H Schwegler Robin Box will be hung on trees facing north-west and east.
- Swift Woodstone facade nest box (or similiar and approved). Must be mounted just below the eaves and positioned North, North-east or East.
- Hedgehog house will be installed to provide hedgehogs a safe space to retreat to, also providing a nesting area. Placement should be in an area of thick shrub or vegetation.
- Log Pile
- Vincent Pro Bat Box features three vertical chambers of different sizes, providing ideal roosting space for a variety of species. Facing south-east and west.

ACD ENVIRONMENTAL

TROY HOMES

scheme: Lodge Court Site, Turnpike Lane,
Ickleford, Hitchin
client: TROY HOMES
drawing: Ecology Enhancement Plan
date: 02/07/2026
scale: To scale. 1:500@A3
drawing NO: TROY24693_67
drawn: JC