



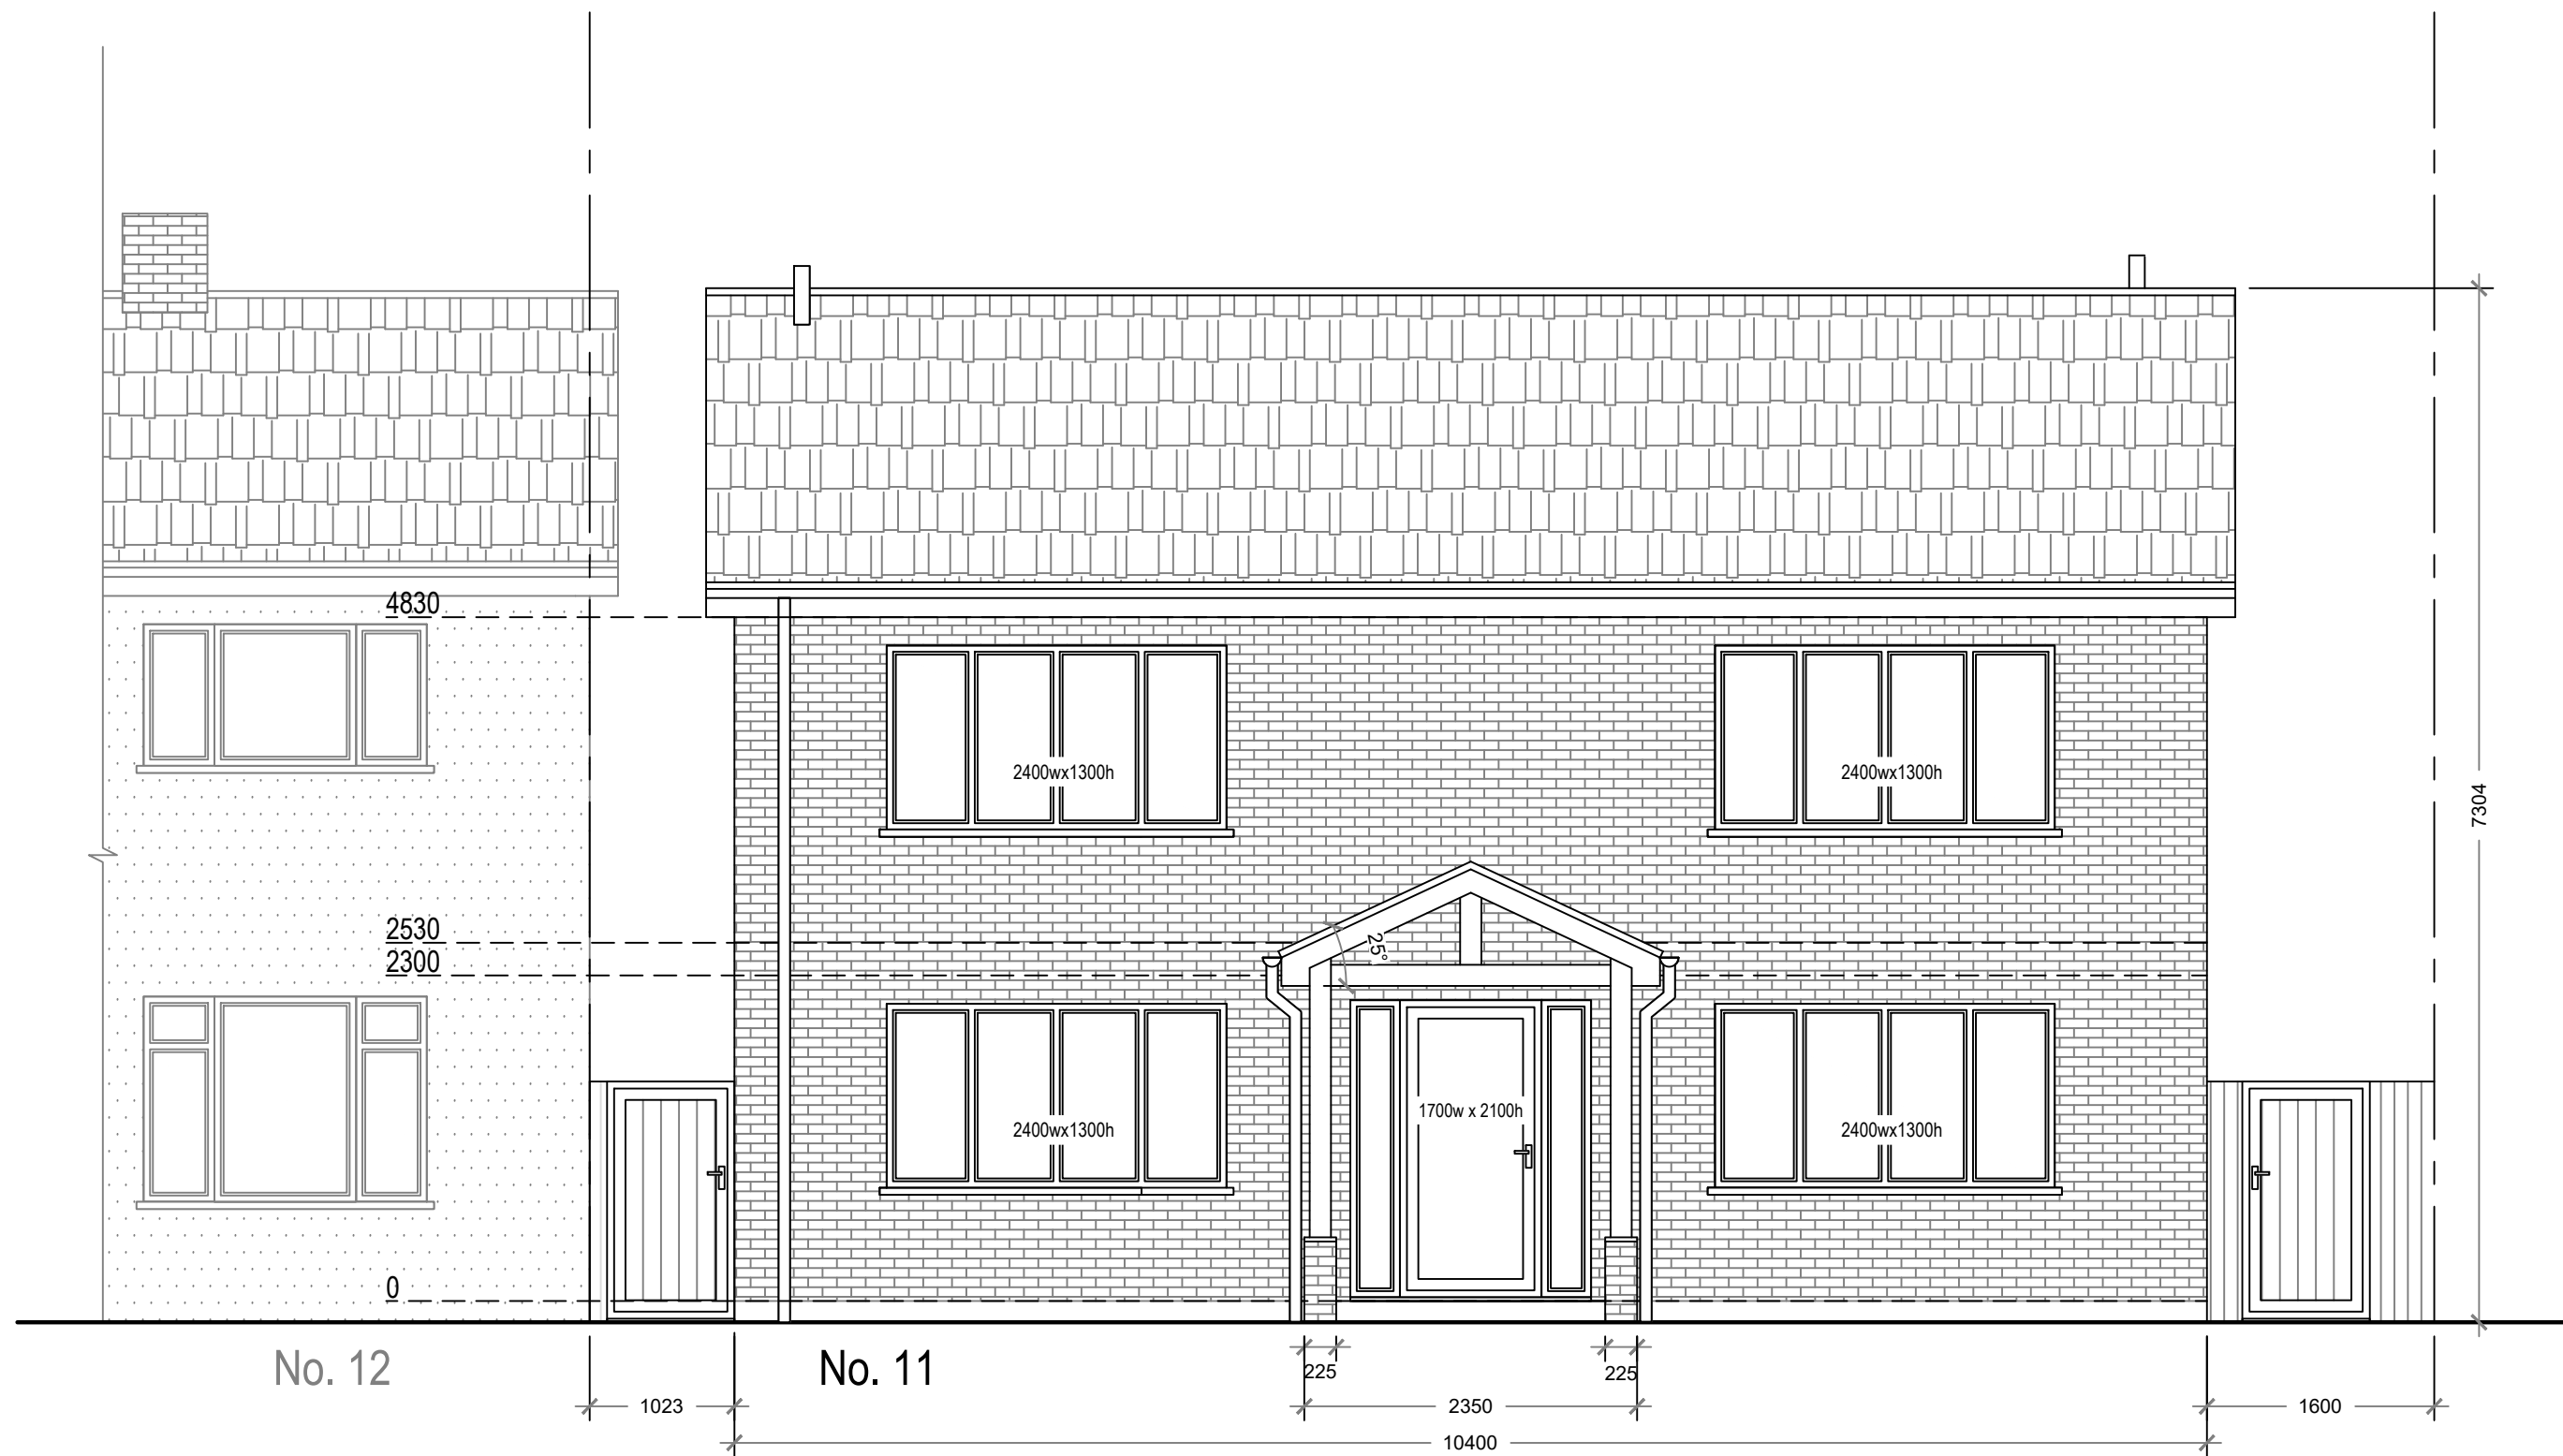


Proposed East Elevation

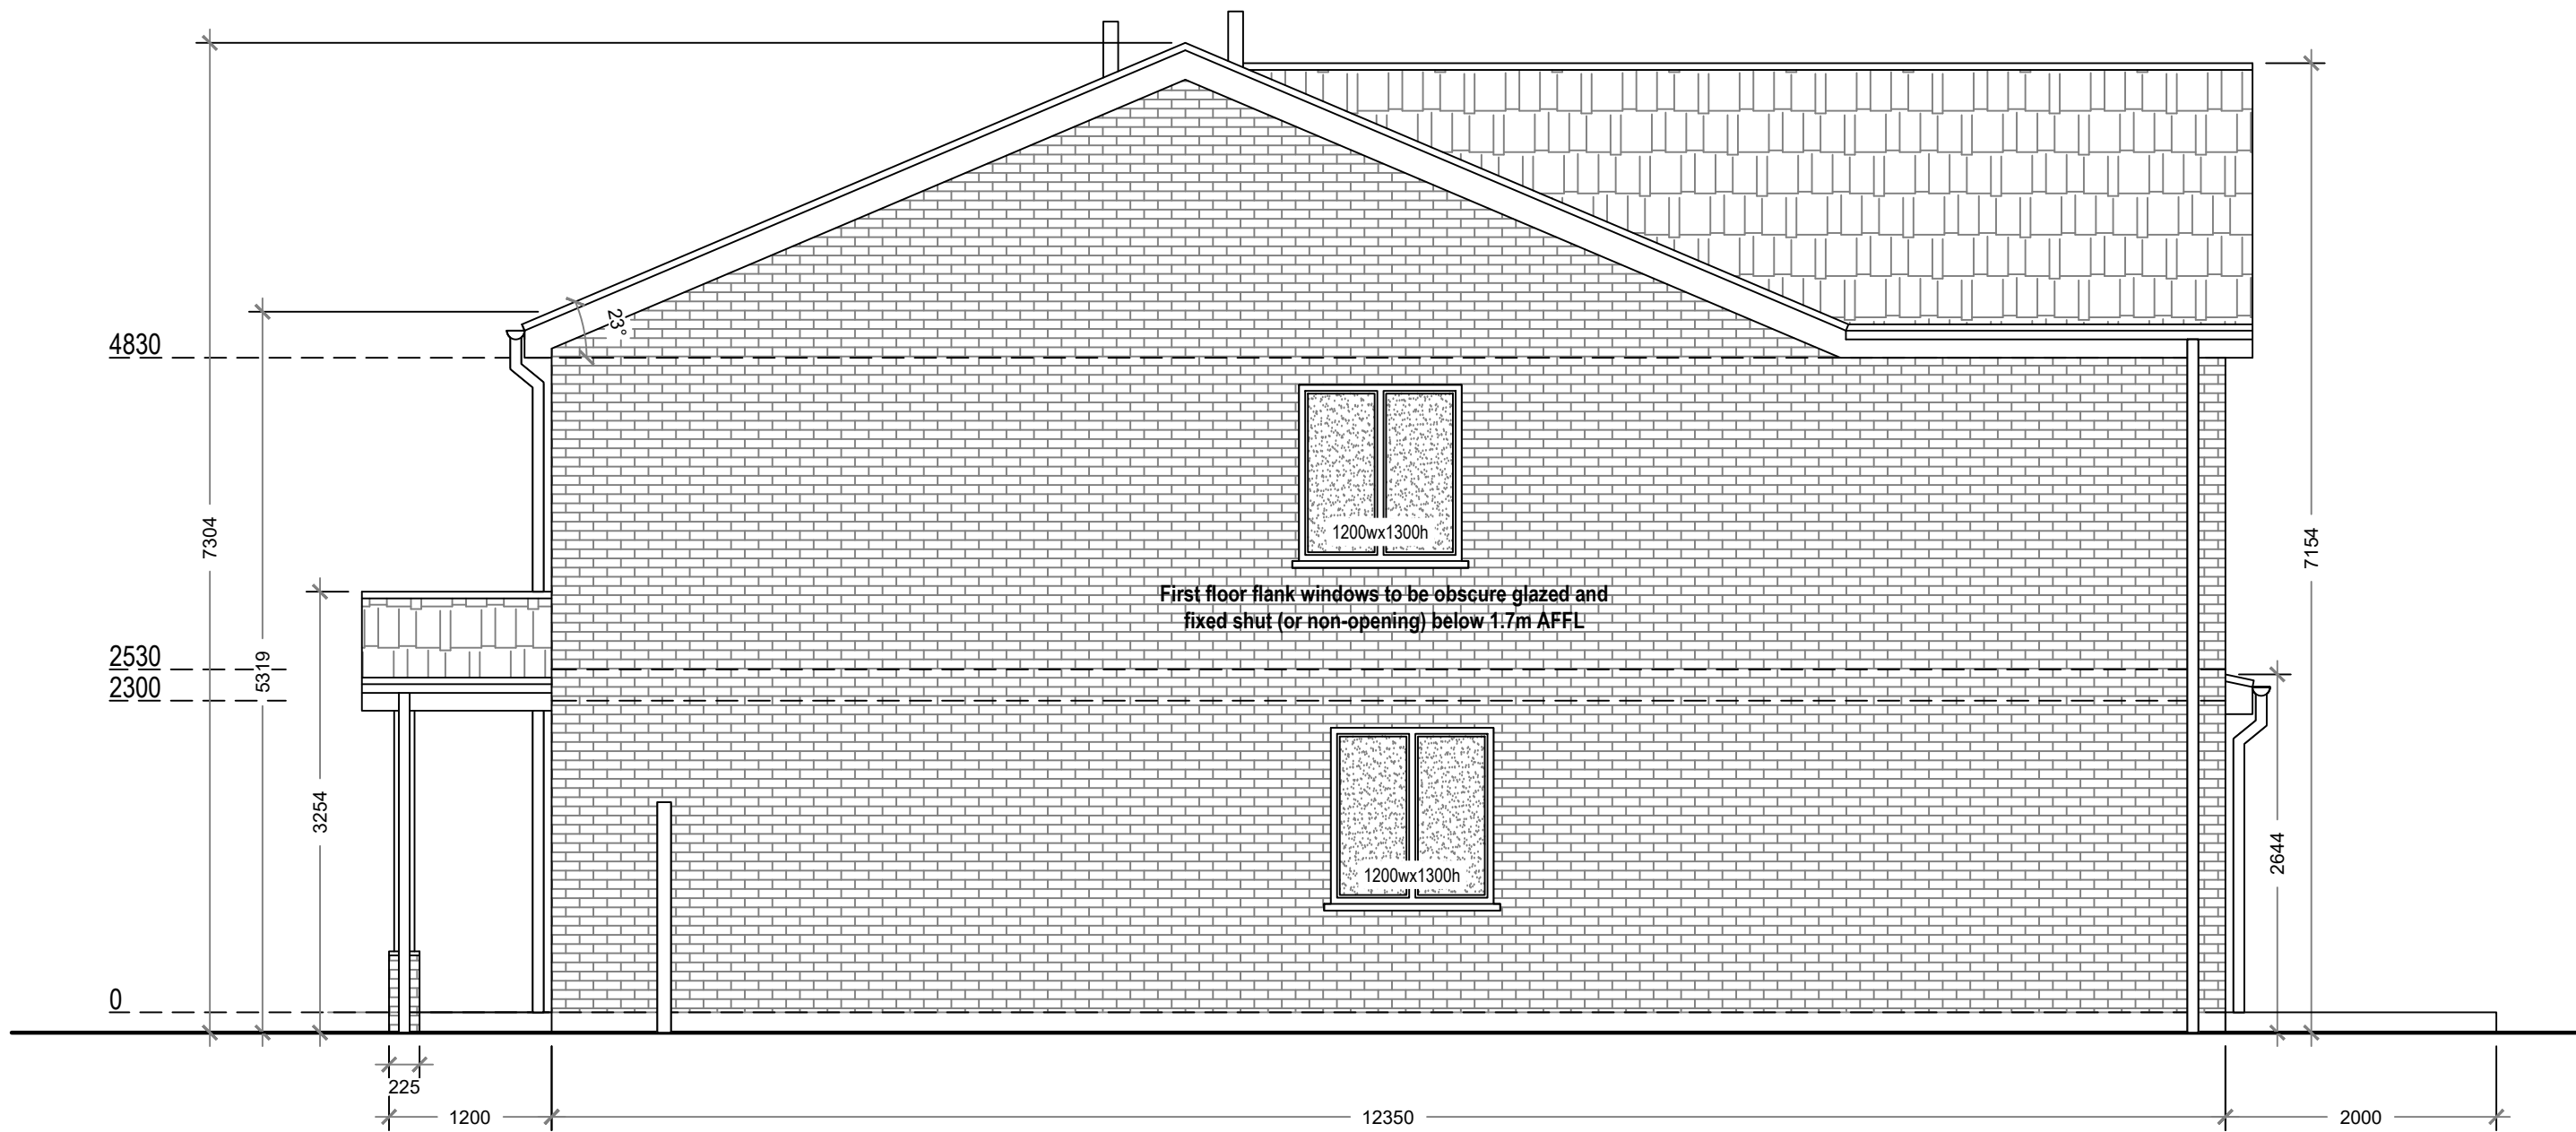


Proposed North Elevation



Proposed West Elevation

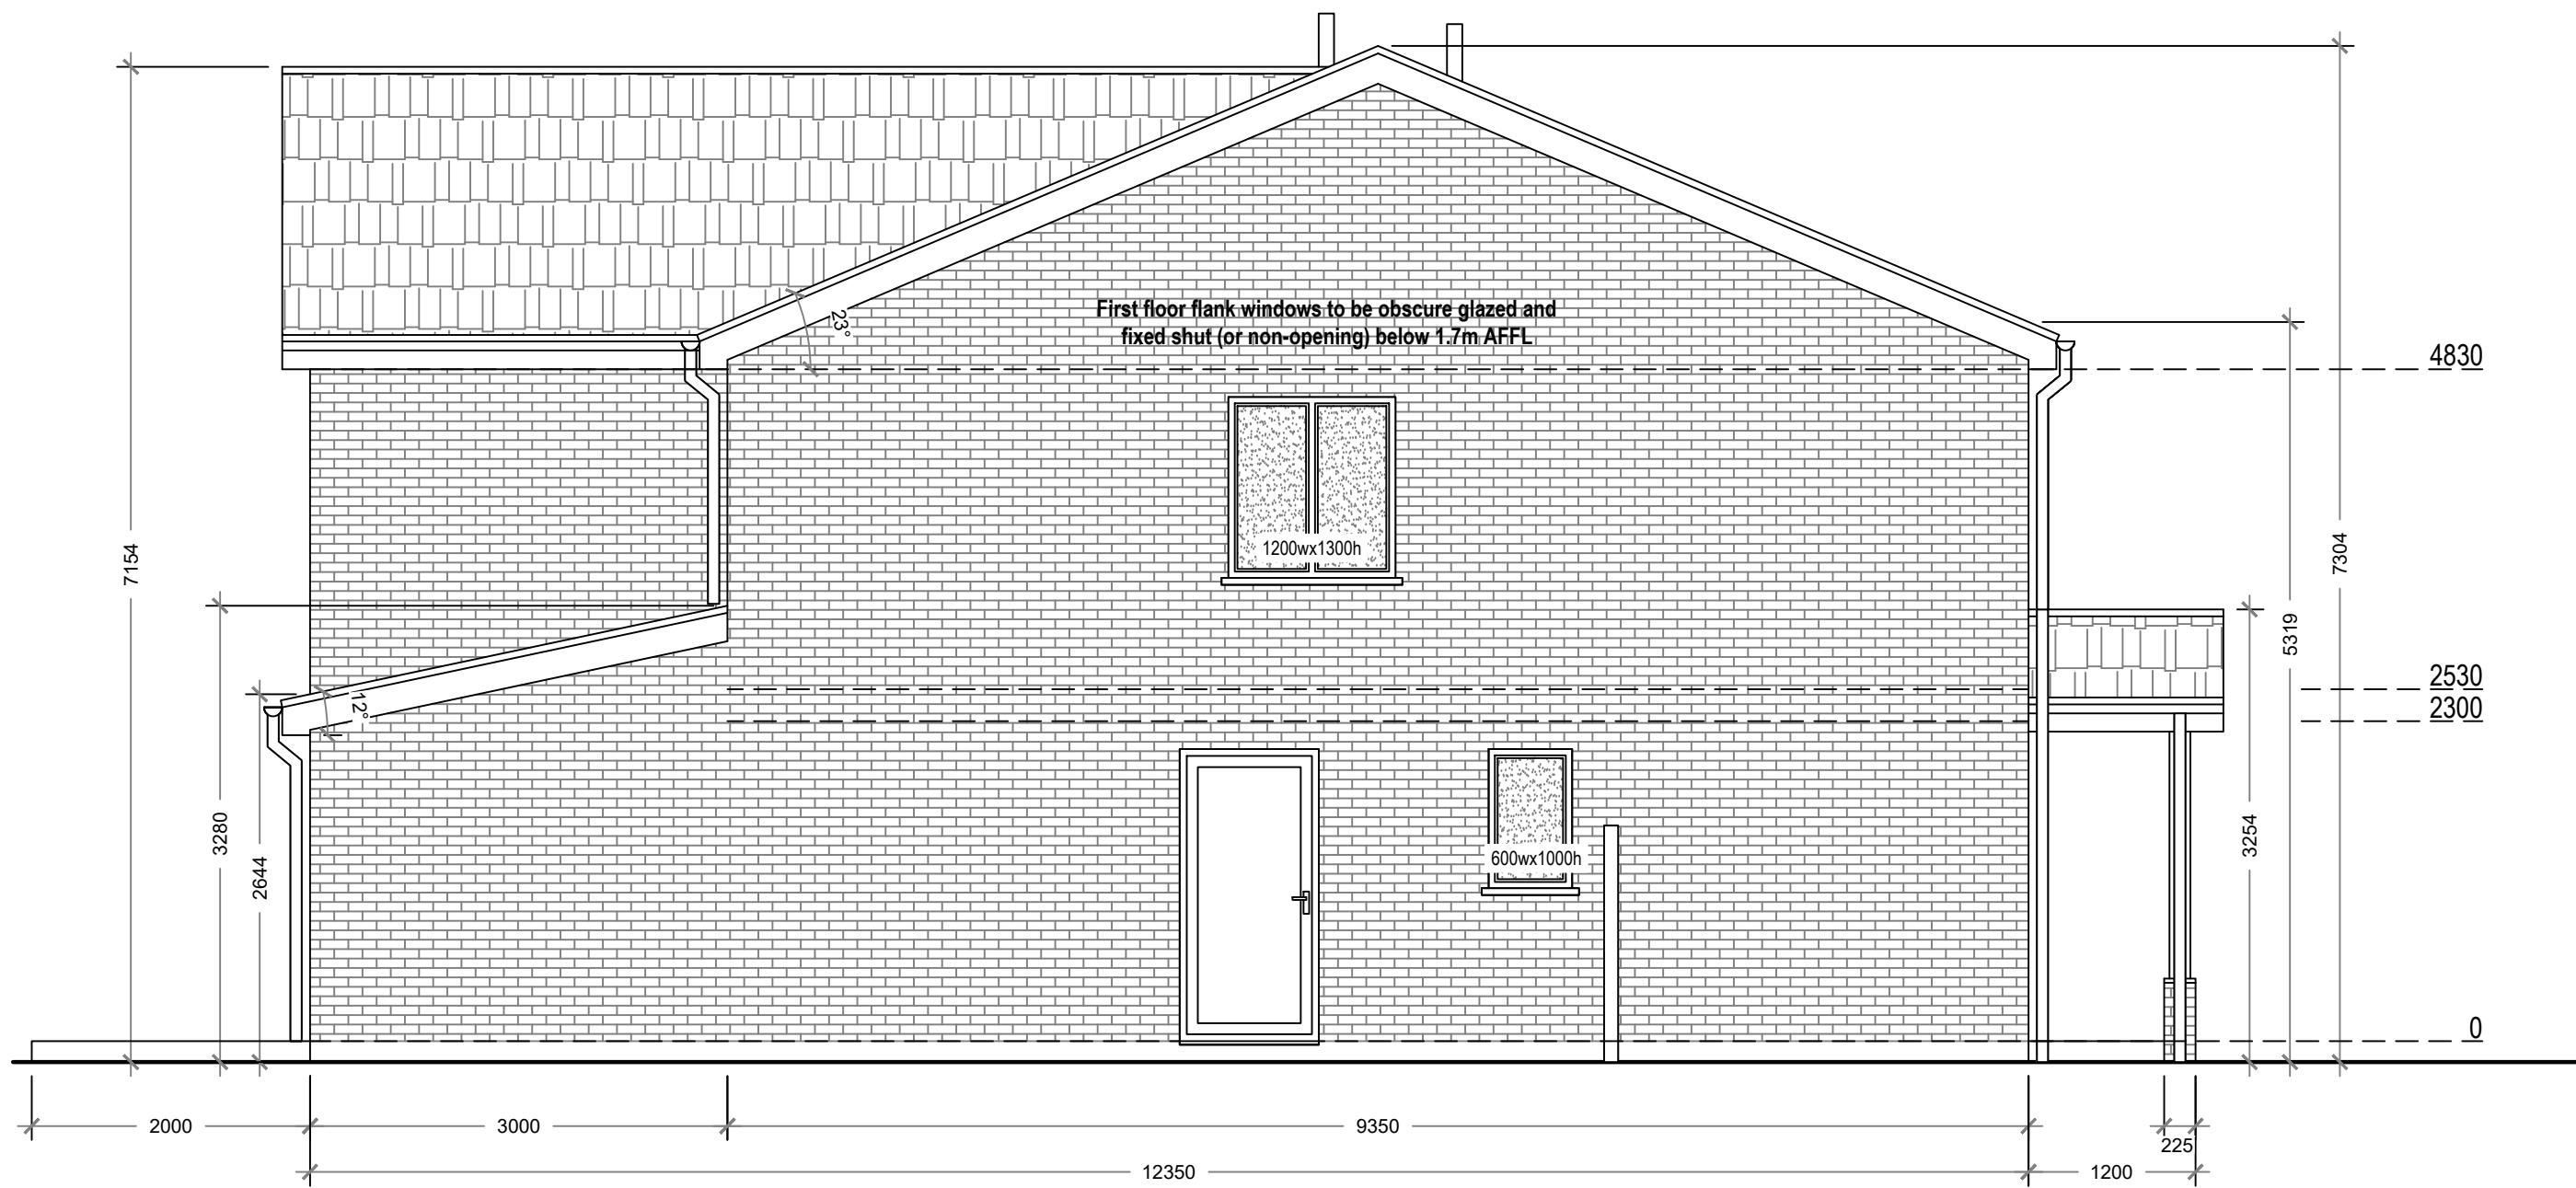

Proposed South Elevation

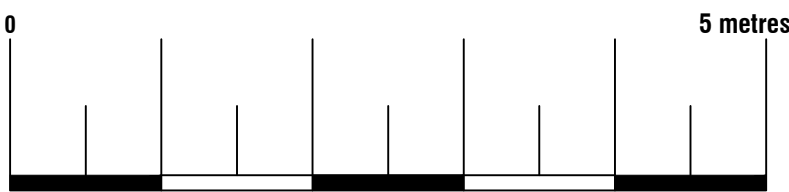

Proposed Materials:

Ground Floor Walls: Cassandra Multi Red Brick (cavity)
1st Floor Walls: Cassandra Multi Red Brick (cavity)
Loft Gable Walls: Cassandra Multi Red Brick (cavity)
Pitched roof: Tile, black fascia and soffit
Windows: Cream double glazed UPVC

Arkiplan

ArkiPlan Architectural Ltd • Enquiries@ArkiPlan.co.uk
Lytchett House, 13 Freeland Park, Wareham Road, Poole, Dorset, BH16 6FA

Site	11 Kingswood Avenue, Hitchin SG4 0PA, UK	Date	17.09.2026		
		Sheet	26-0137	D09	REV 10
		Job	Newbuild House		
		Scale	1:50 @A1, 1:100 @A3		
Title Number	HD235506	Title	As Shown		