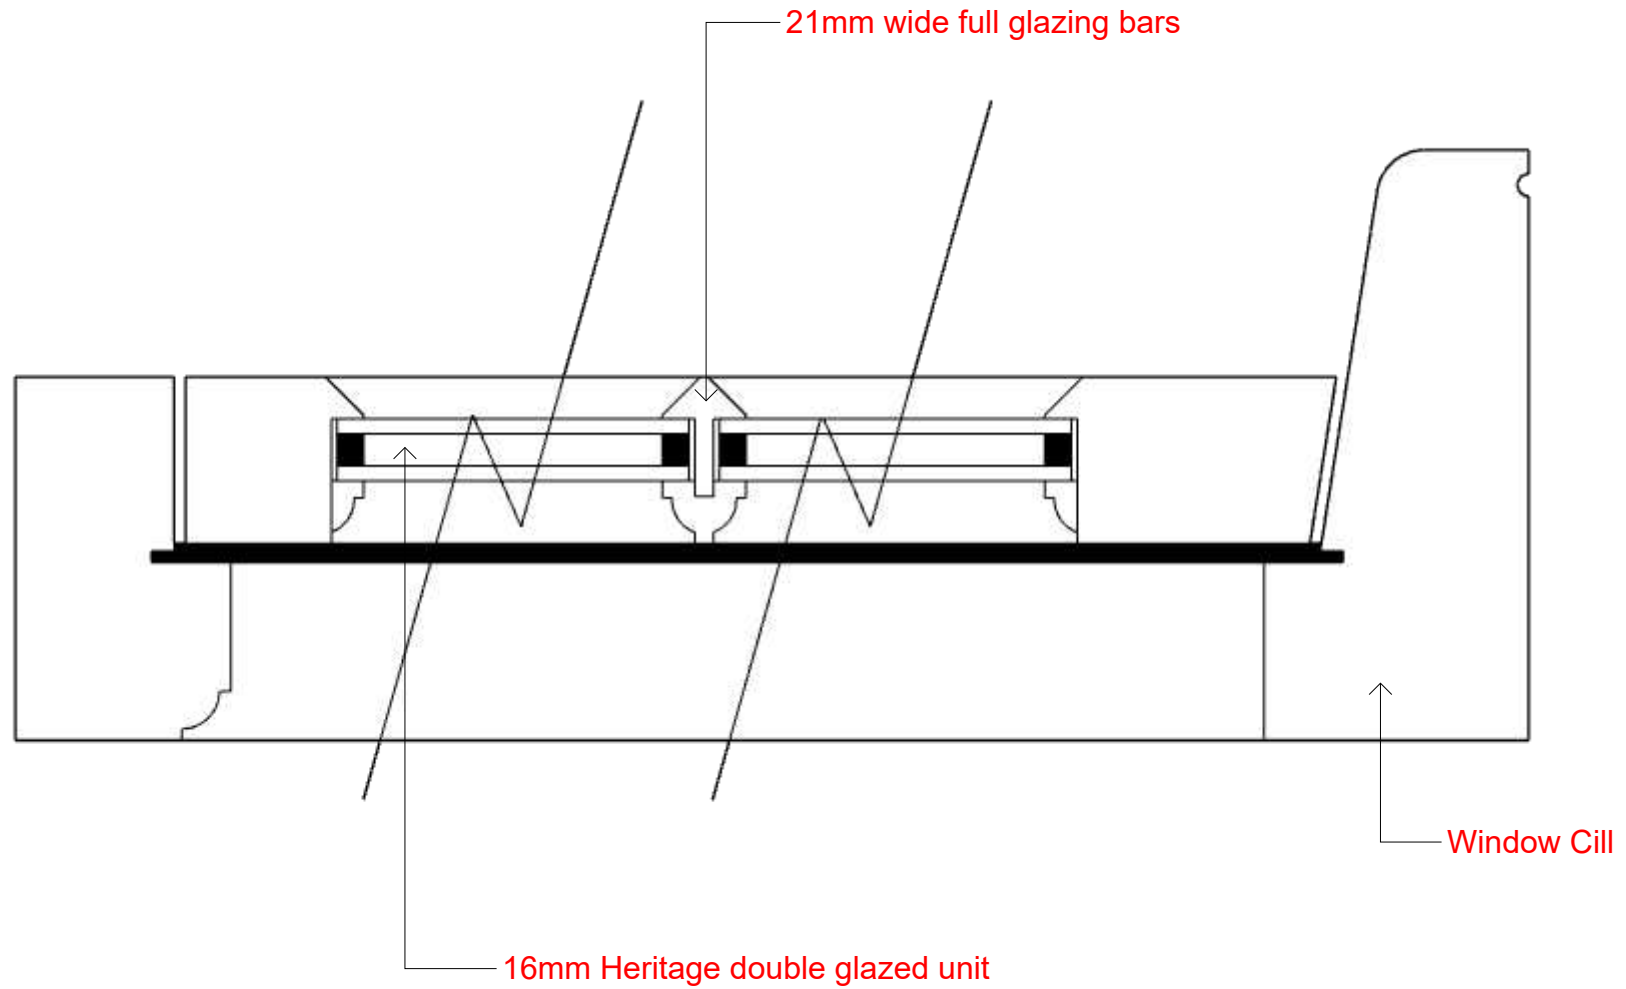


Client -
Annekattrin
Madlung

Scale - N/A
Project group-
Architectural

Drawing -
Proposed window sections

Notes -
Hardwood timber frame and flush
casement.

Unit C3-5, Stondon Manor Farm,
Upper Stondon, SG166LJ.

WAGTAIL
JOINERY

