




CCTV/ lighting column

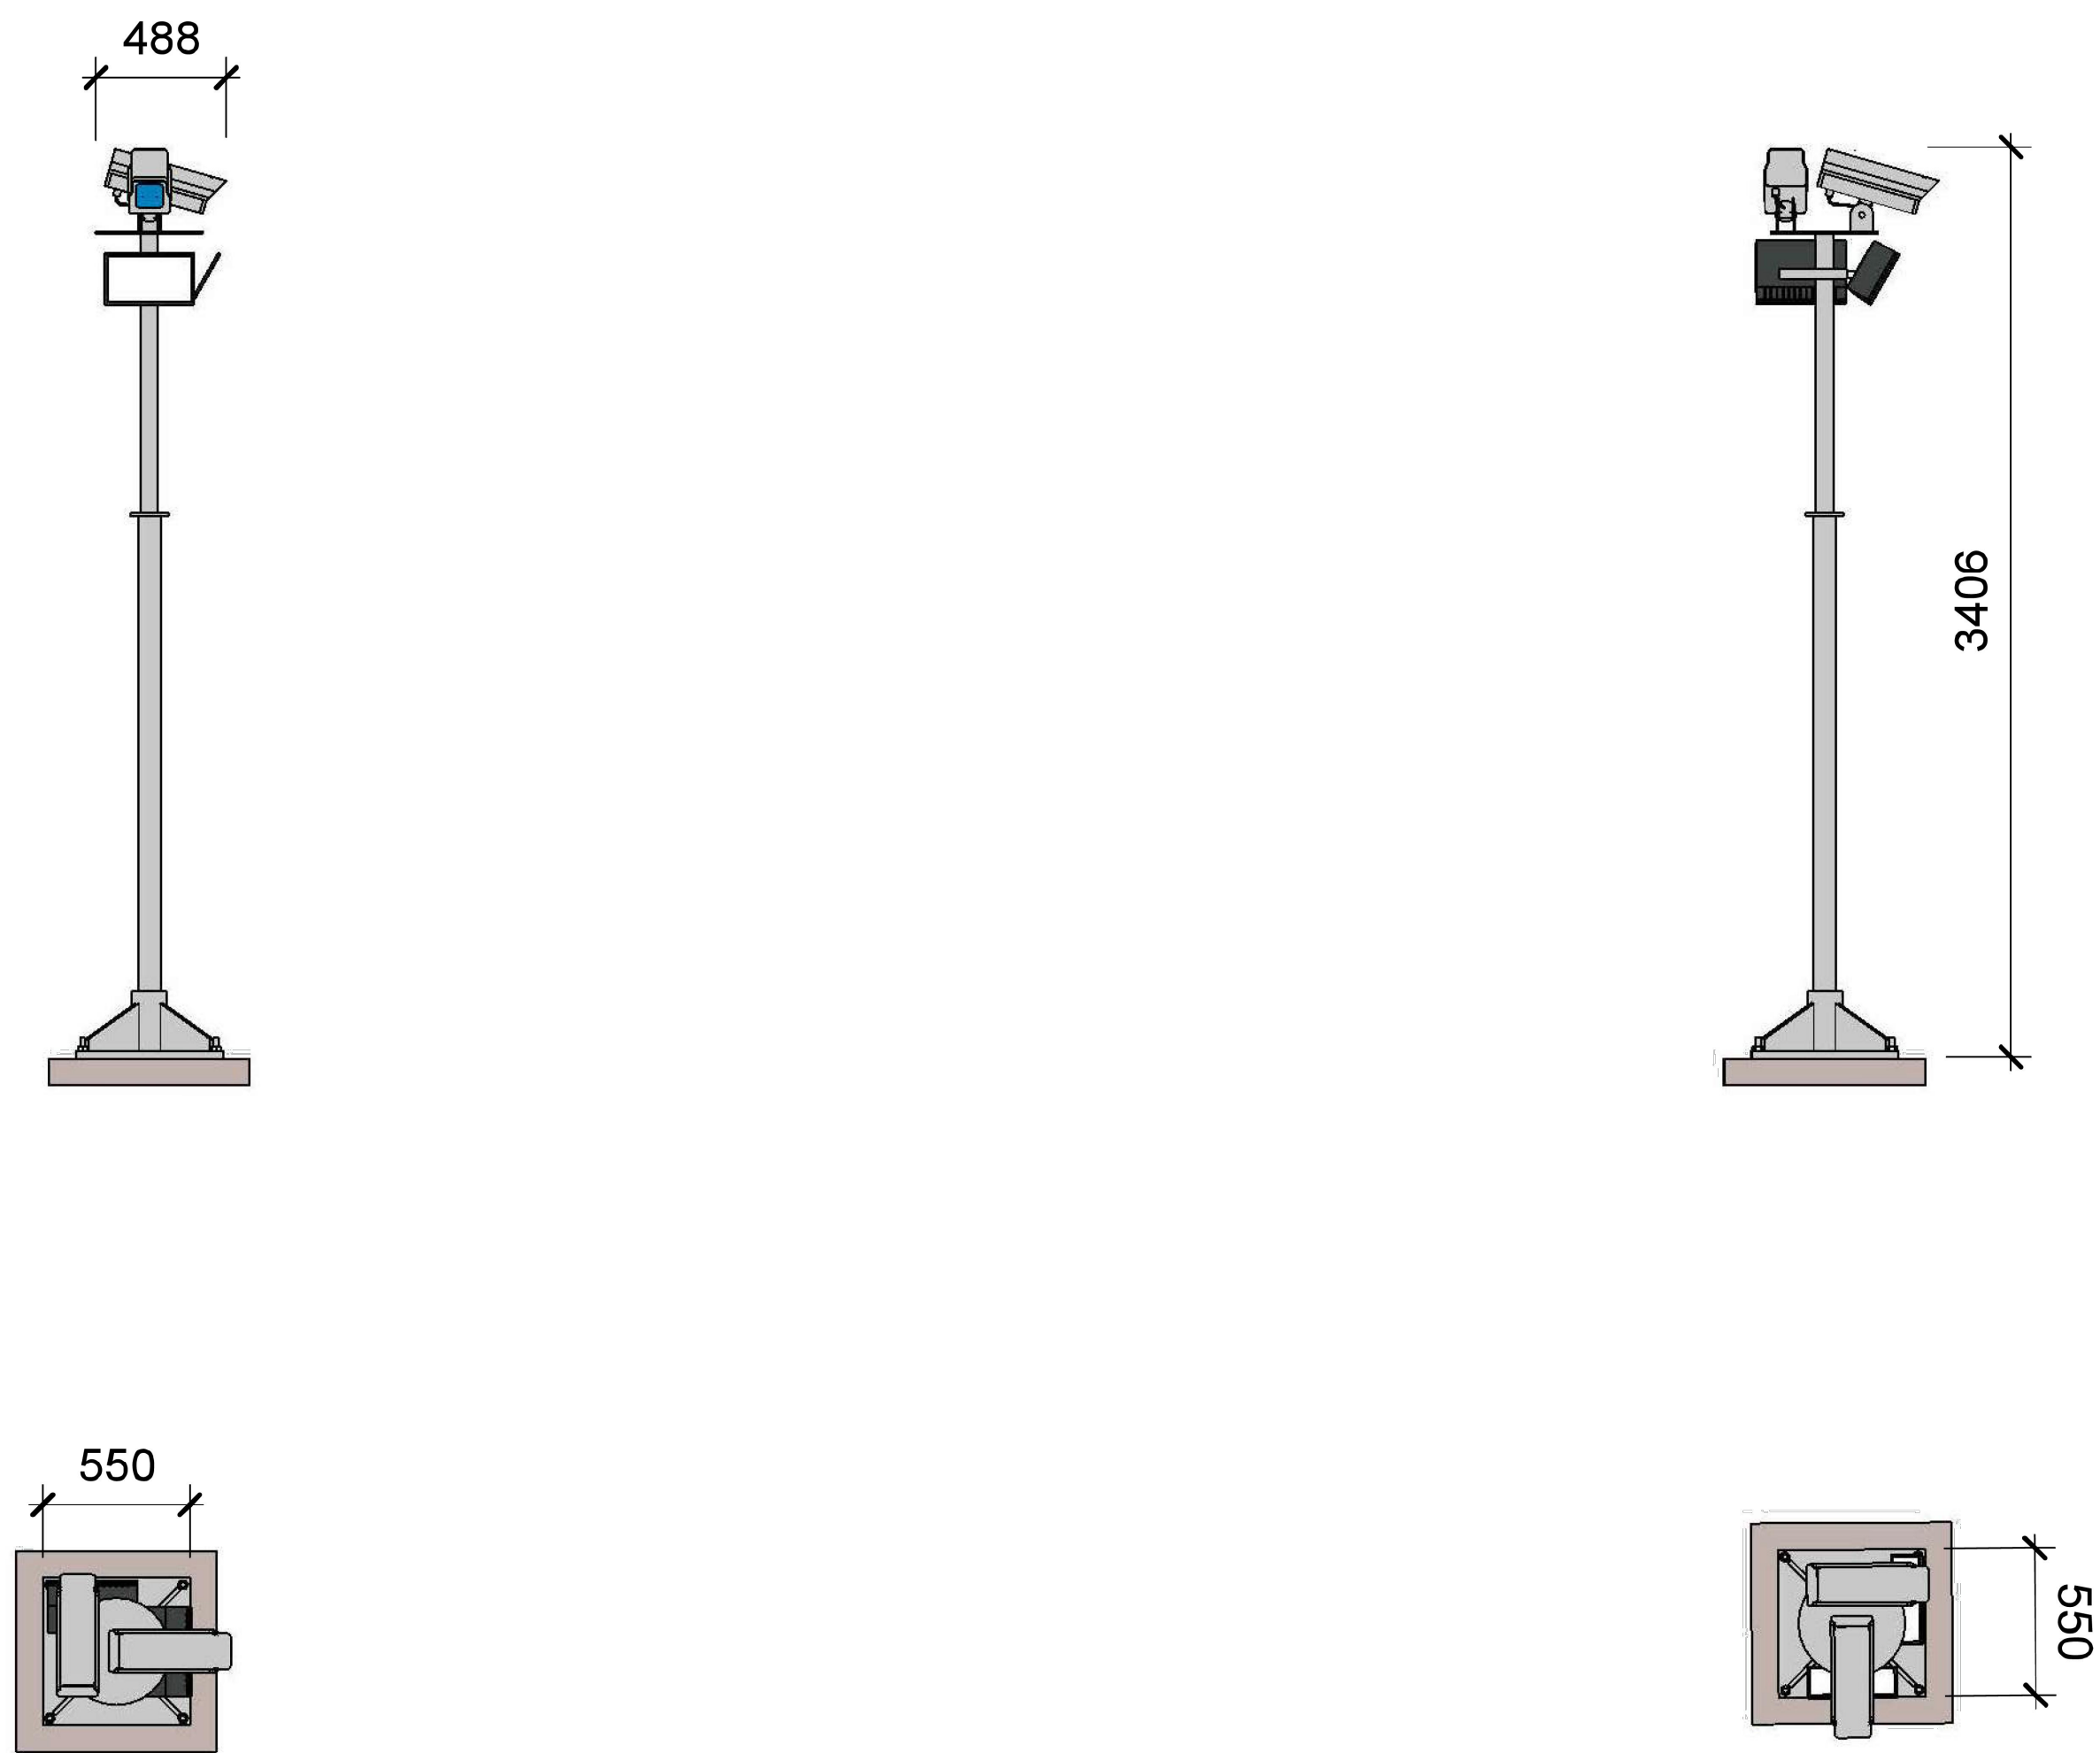

Site security fence: 2.4m high paladin

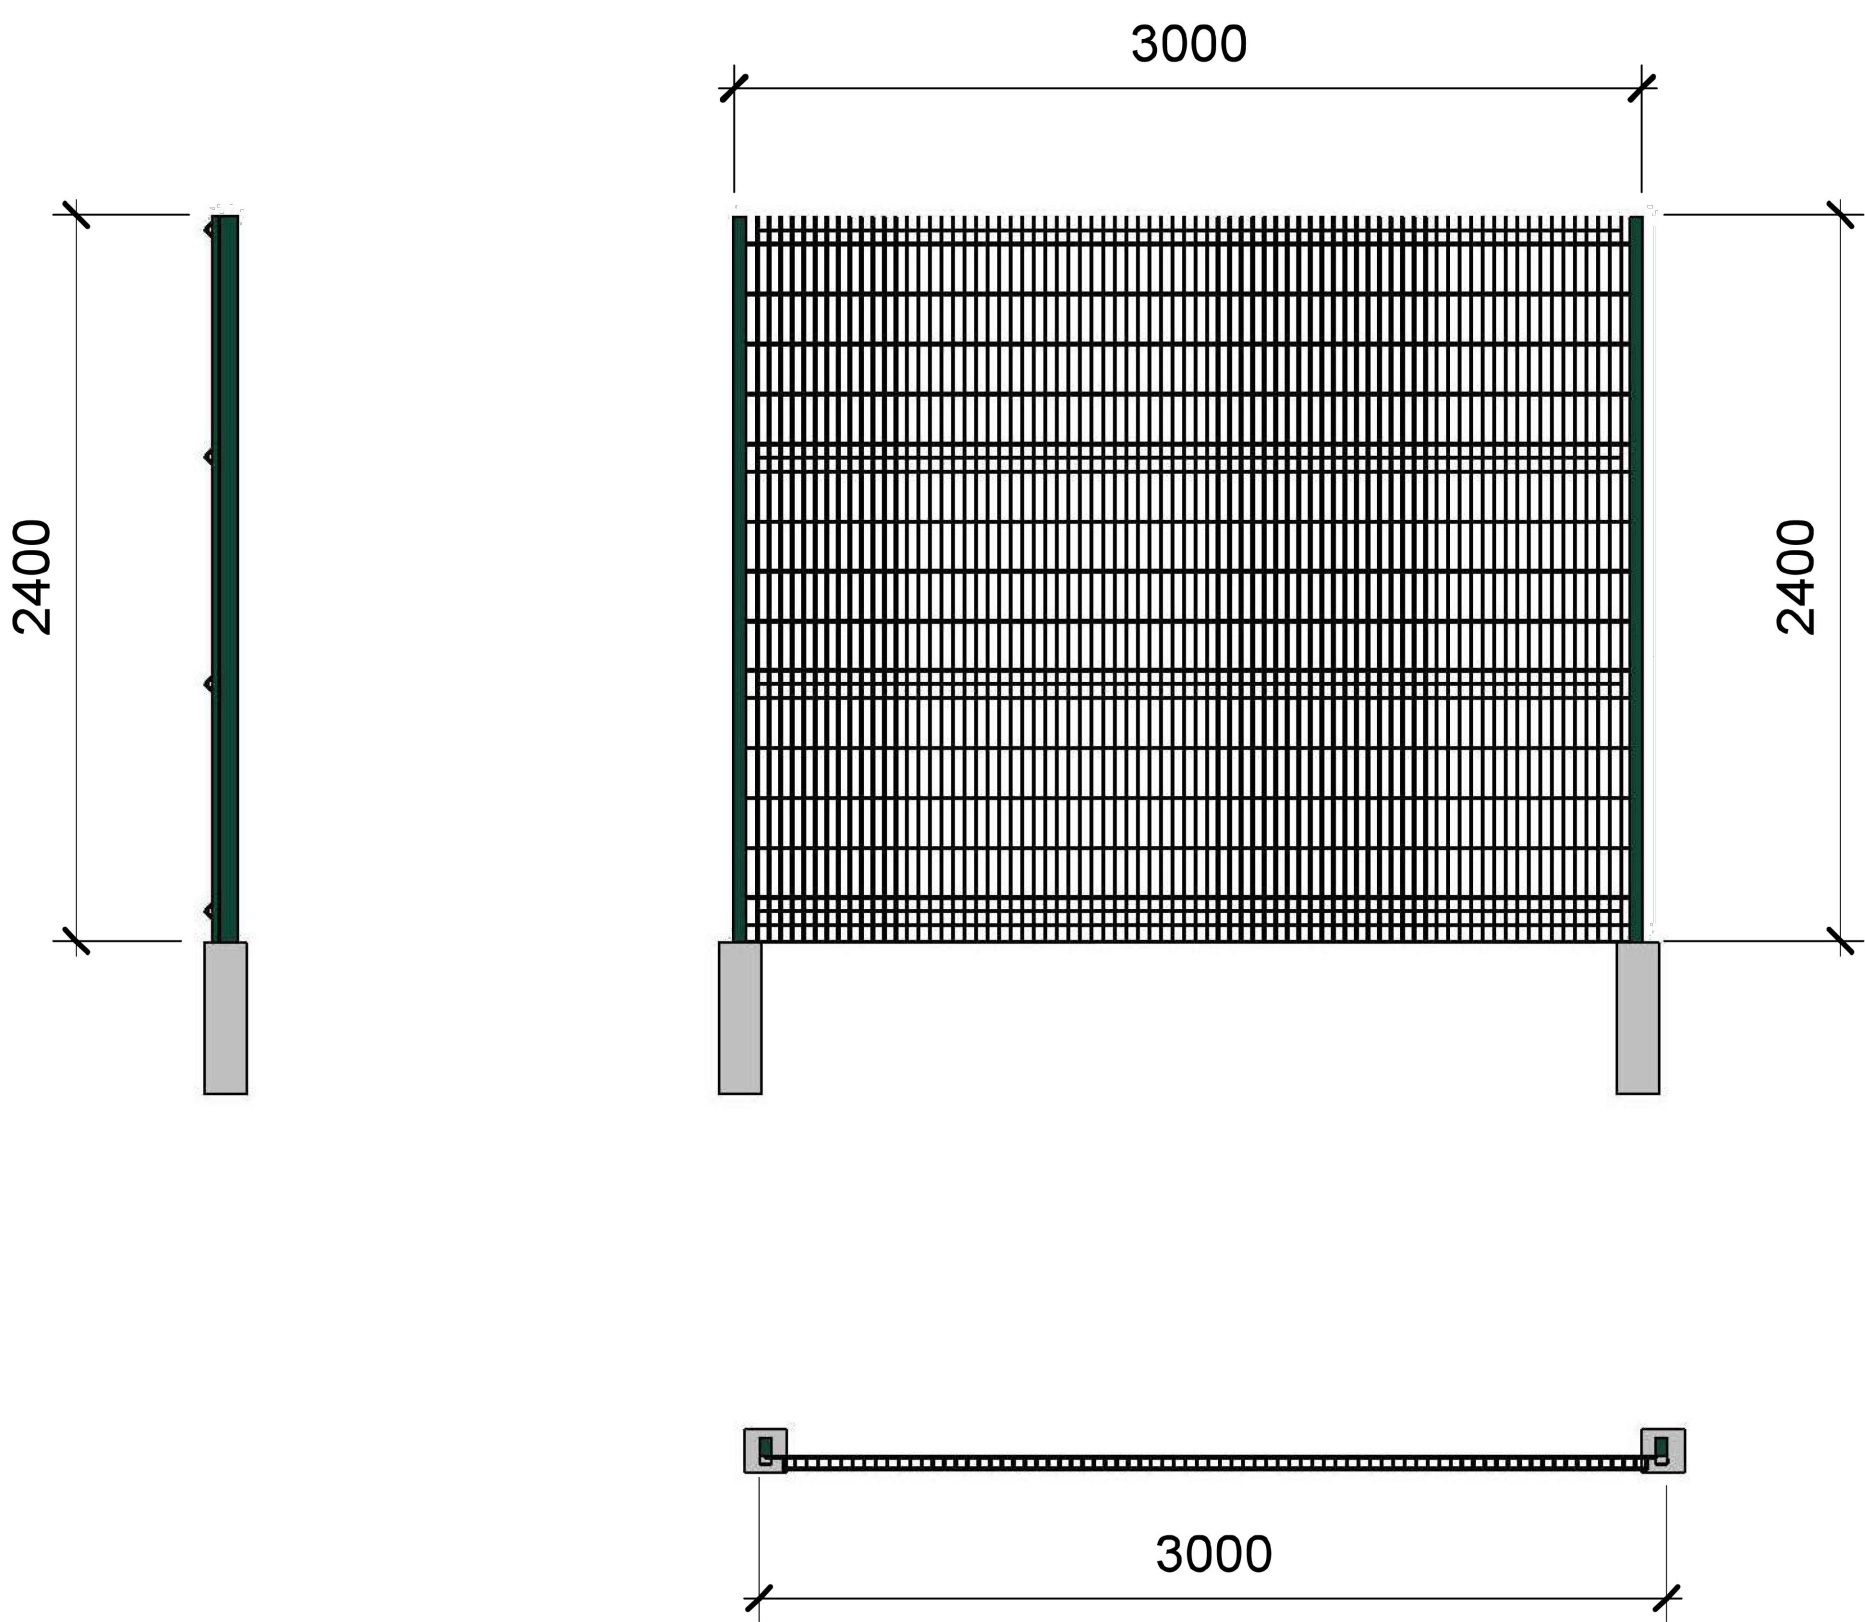

Cross Section
Scale 1:200@A1

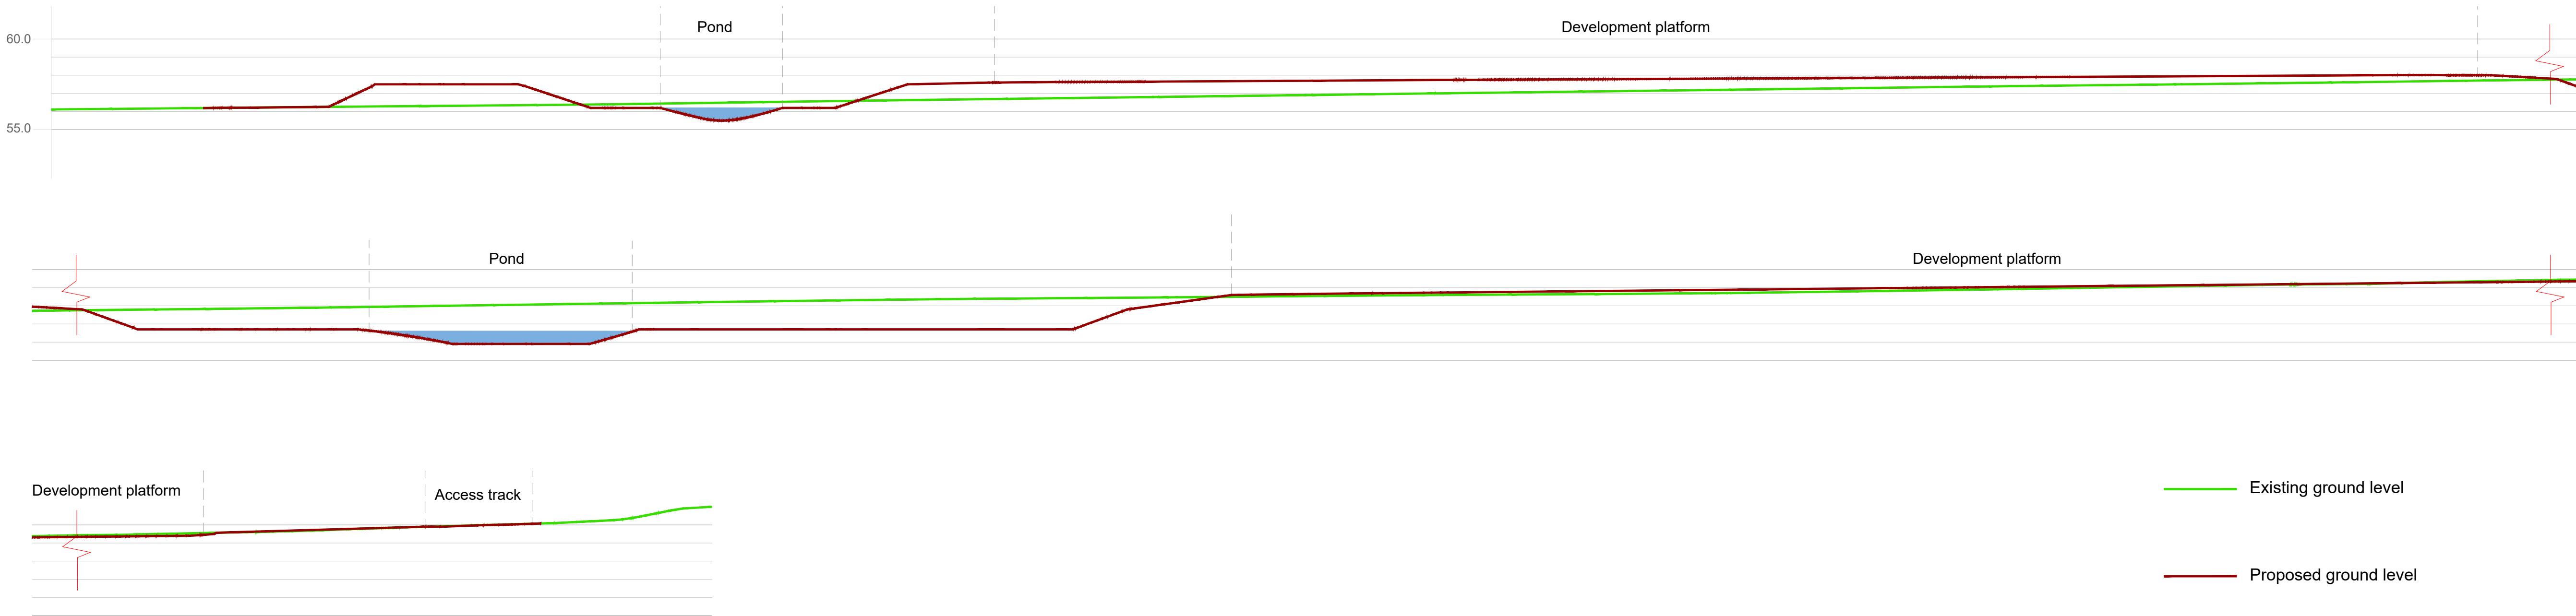

NOTES:
For section location see drawing
3600-01-L-DR-02

0344 8700 007
axis.co.uk

Client
Balance Power Projects Limited

Project
Radwell Bury Farm BESS

Drawing Title
Landscape Details

Scale
Not to Scale

Date
June 2026

Status
For Planning

Drawn
NG

Checked
AM

Dwg no
3600-01-L-DR-05

This drawing is the copyright of AXIS P.E.D Limited and may not be loaned, copied or reproduced in any way - or used for any offer, quote, tender or construction purposes without written consent of the company to do so. Follow any figured dimensions - do not scale for construction purposes. If in doubt ask.