

NB. REFER TO DESIGN & ACCESS STATEMENT FOR SITE CONSTRAINTS ANALYSIS, INCLUDING 45 DEGREE RULE DRAWINGS

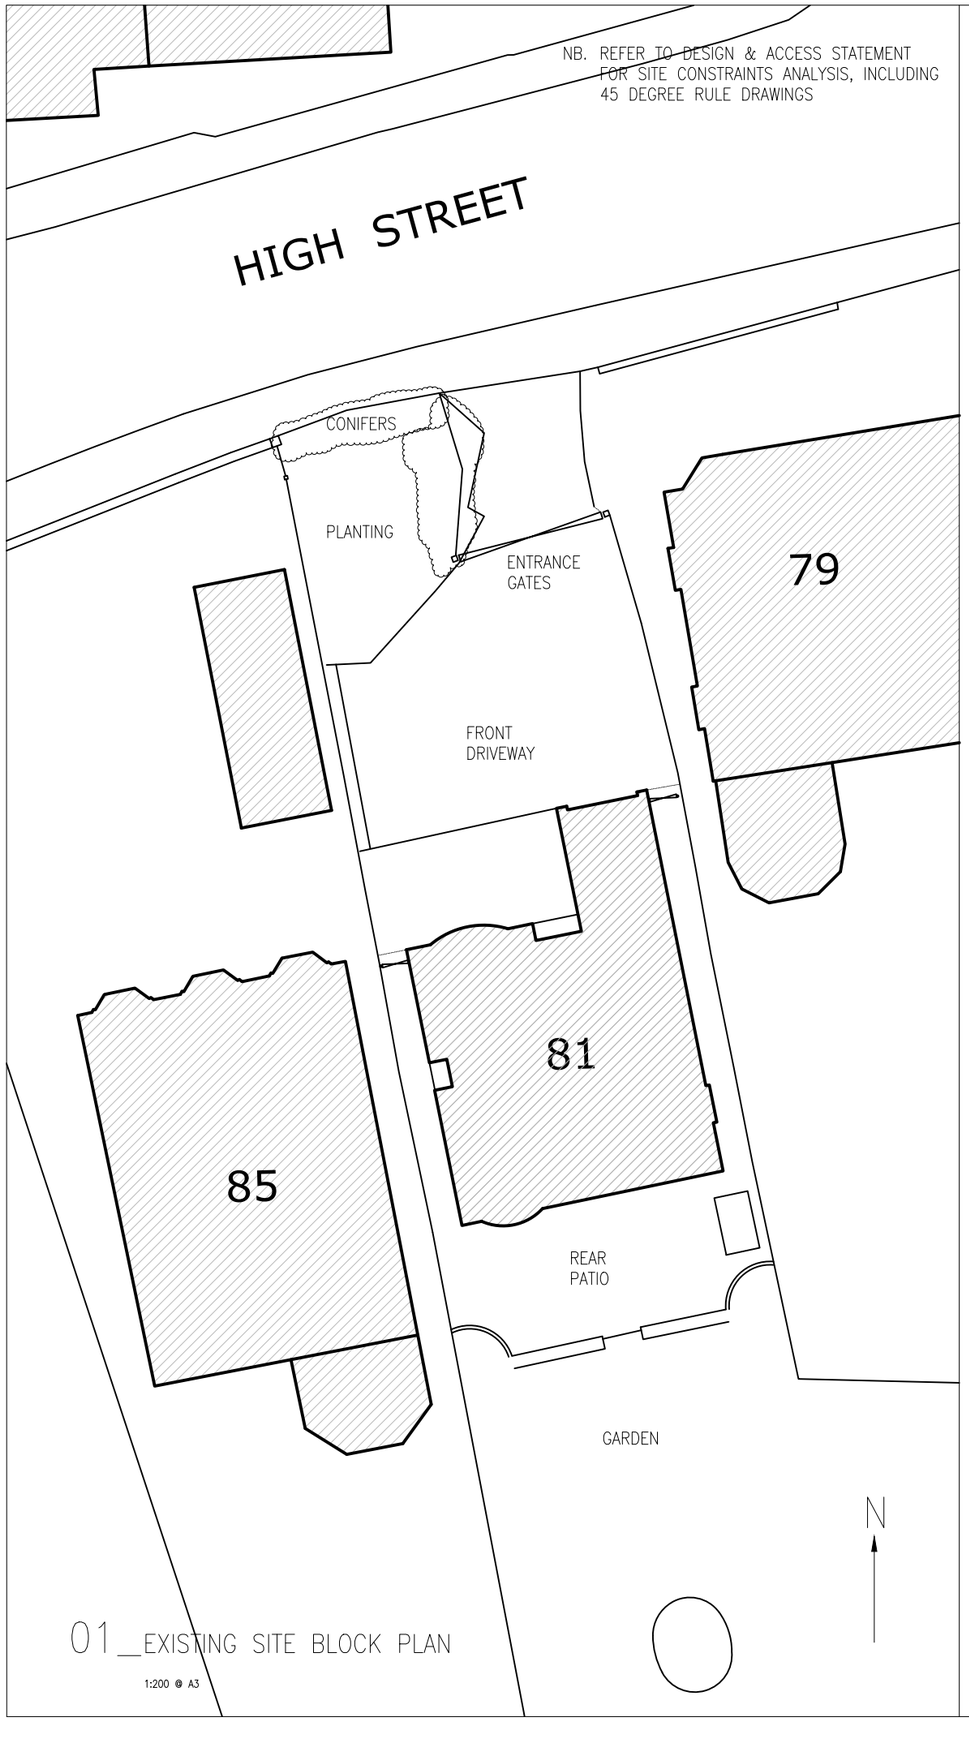

01_EXISTING SITE BLOCK PLAN

1:200 @ A3

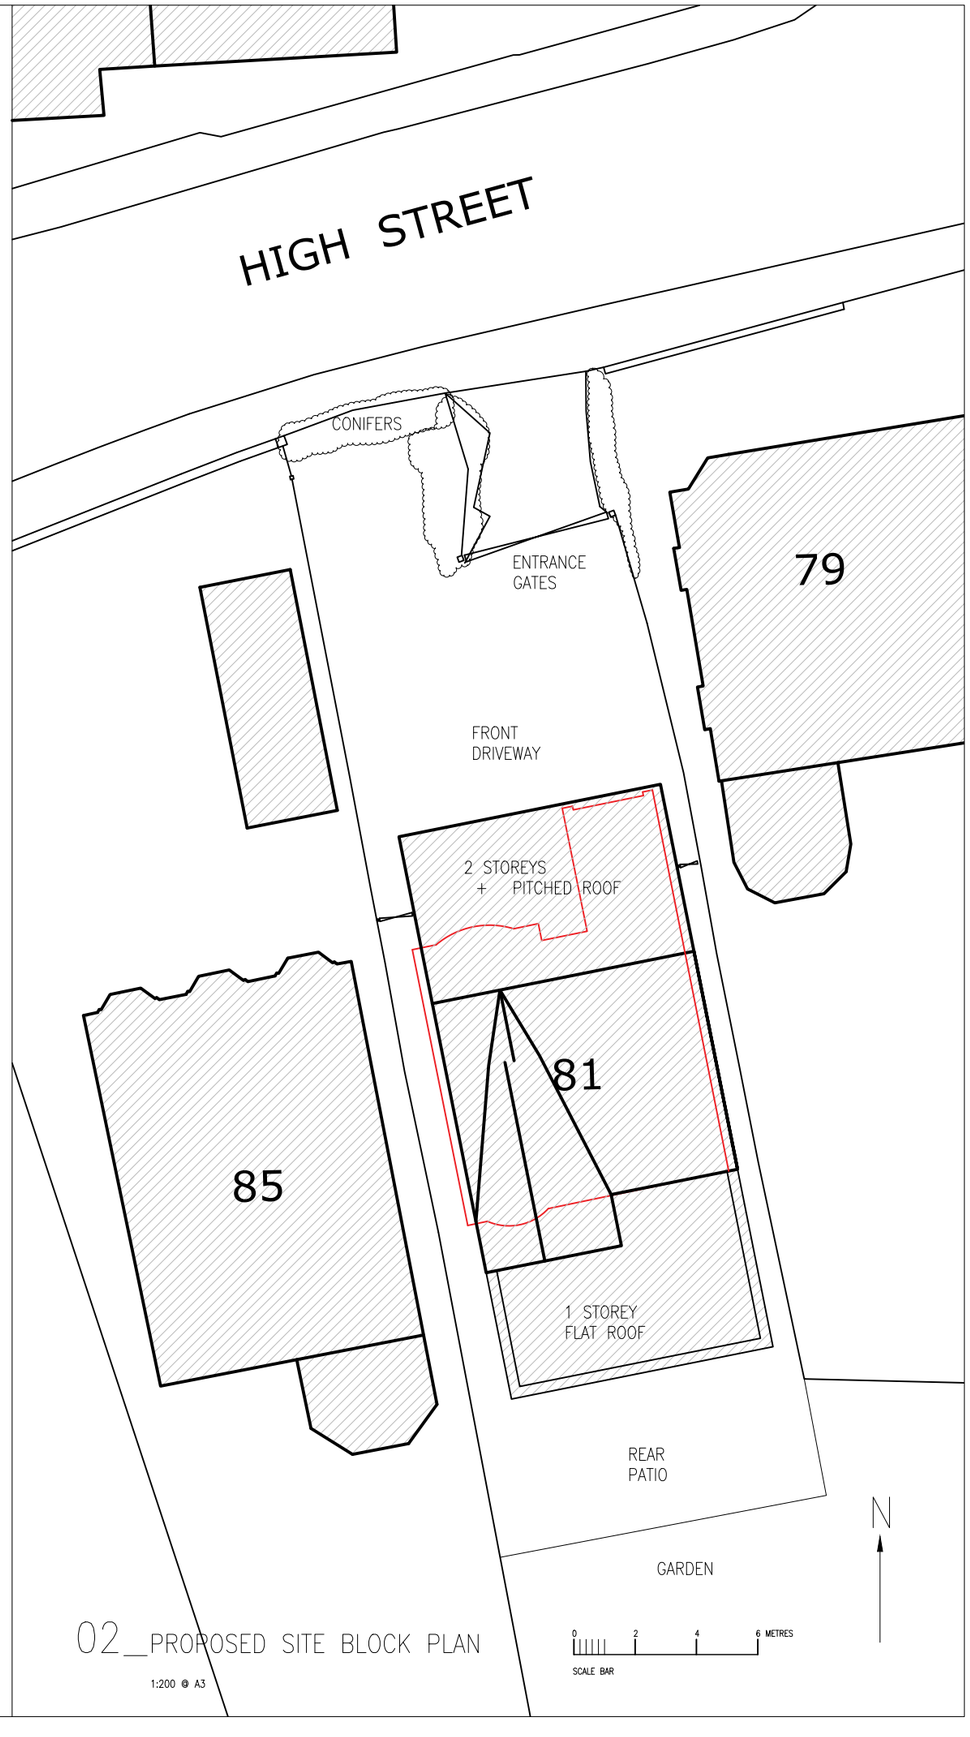

02_PROPOSED SITE BLOCK PLAN

1:200 @ A3

DO NOT SCALE OFF THIS DRAWING
ALL DIMENSIONS MUST BE CHECKED ON SITE

INFORM THE CLIENT / ARCHITECT OF ANY DISCREPANCIES PRIOR TO CONSTRUCTION

PLOT SIZE: A3

Notes.

CAD Survey information provided by SA Surveys on 20/11/17 for Mr & Mrs Davis. Contractor to undertake own survey and advise Architect / CIent of any discrepancies prior to construction.

NB. Planning proposals are subject to further design development, structural engineer's input and relevant Statutory Approvals inc. Planning Permission and Building Regulations Approval.

REV:
A 18/04/18 BUILDING MOVED NORTHWARDS
B 29/05/18 GARAGE REMOVED FROM PROPOSALS

FIONA SHEPPARD ARCHITECTURE
e: fiona@fionasheppardarchitecture.com
t: 01438832242

PROJECT: 81 HIGH ST, KIMPTON

SCALE: 1:200 @ A3

TITLE: EXISTING & PROPOSED SITE BLOCK PLANS

FOR PLANNING

DRAWING NO: 81HSt_S_01

REV: B