Wastell &Porter

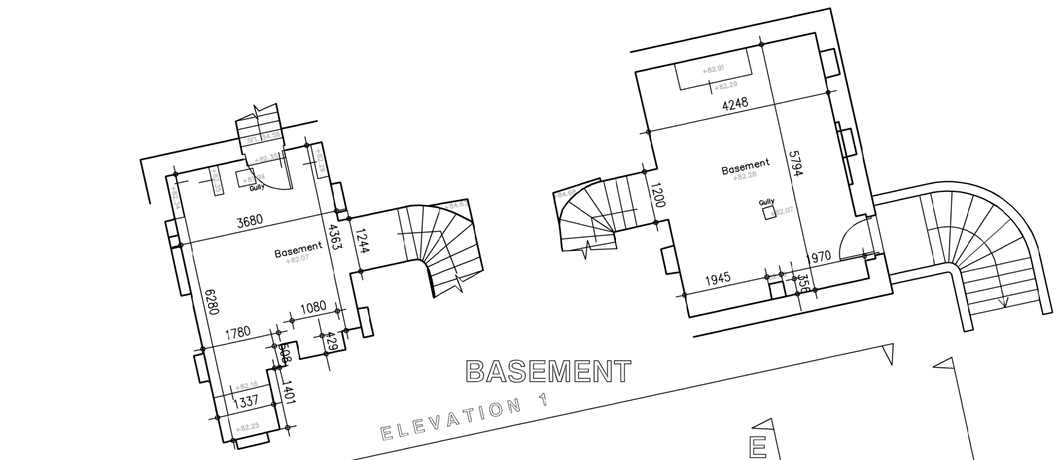



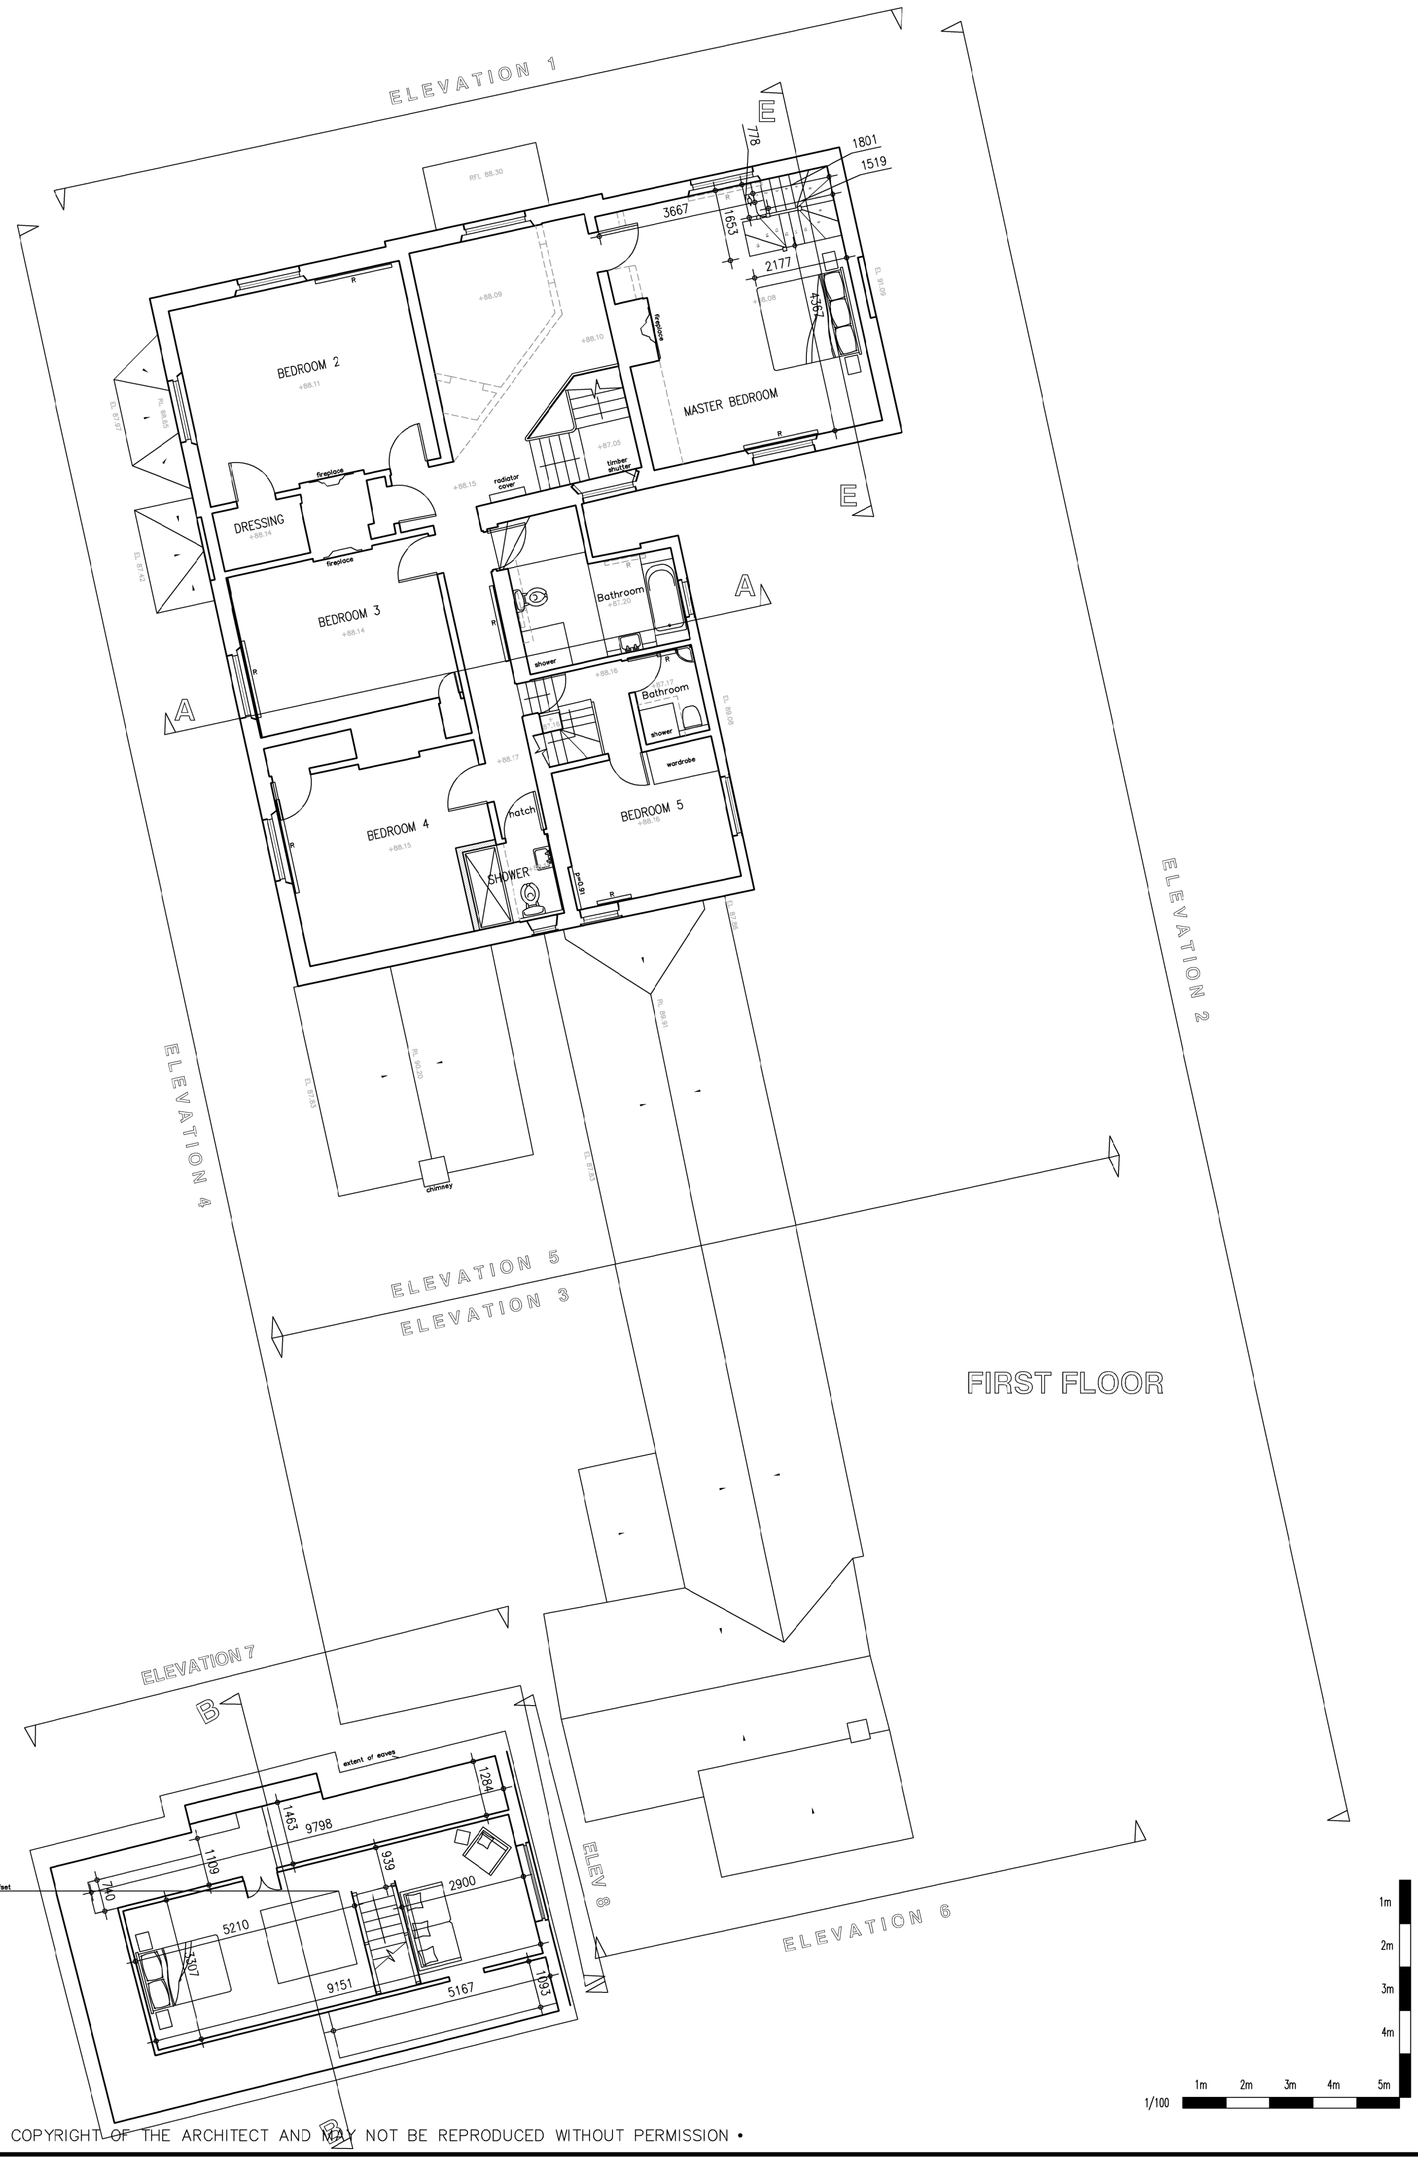

JOB No.	1989
DWRG No	PL10B
SCALE	1/100 @A1
DATE	DEC 2017
DRAWN	PH
CLIENT	MR MEACHAM

MANOR FARM HOUSE
WYMONDLEY RD
WILLIAN SG6 2AH

PROPOSED
FLOOR PLANS

Wastell & Porter Architects Limited
BANCROFT HOUSE
34 BANCROFT
HITCHIN
HERTFORDSHIRE
SG5 1LA
Email: contact@wastellporter.co.uk
Tel: 01462 422440
Fax: 01462 420403

1/100 1m 2m 3m 4m 5m

ALL DIMENSIONS TO BE VERIFIED ON SITE • THIS DRAWING IS NOT TO BE SCALED FOR CONSTRUCTION PURPOSES • THIS DRAWING AND DESIGN REMAINS THE COPYRIGHT OF THE ARCHITECT AND MAY NOT BE REPRODUCED WITHOUT PERMISSION •