


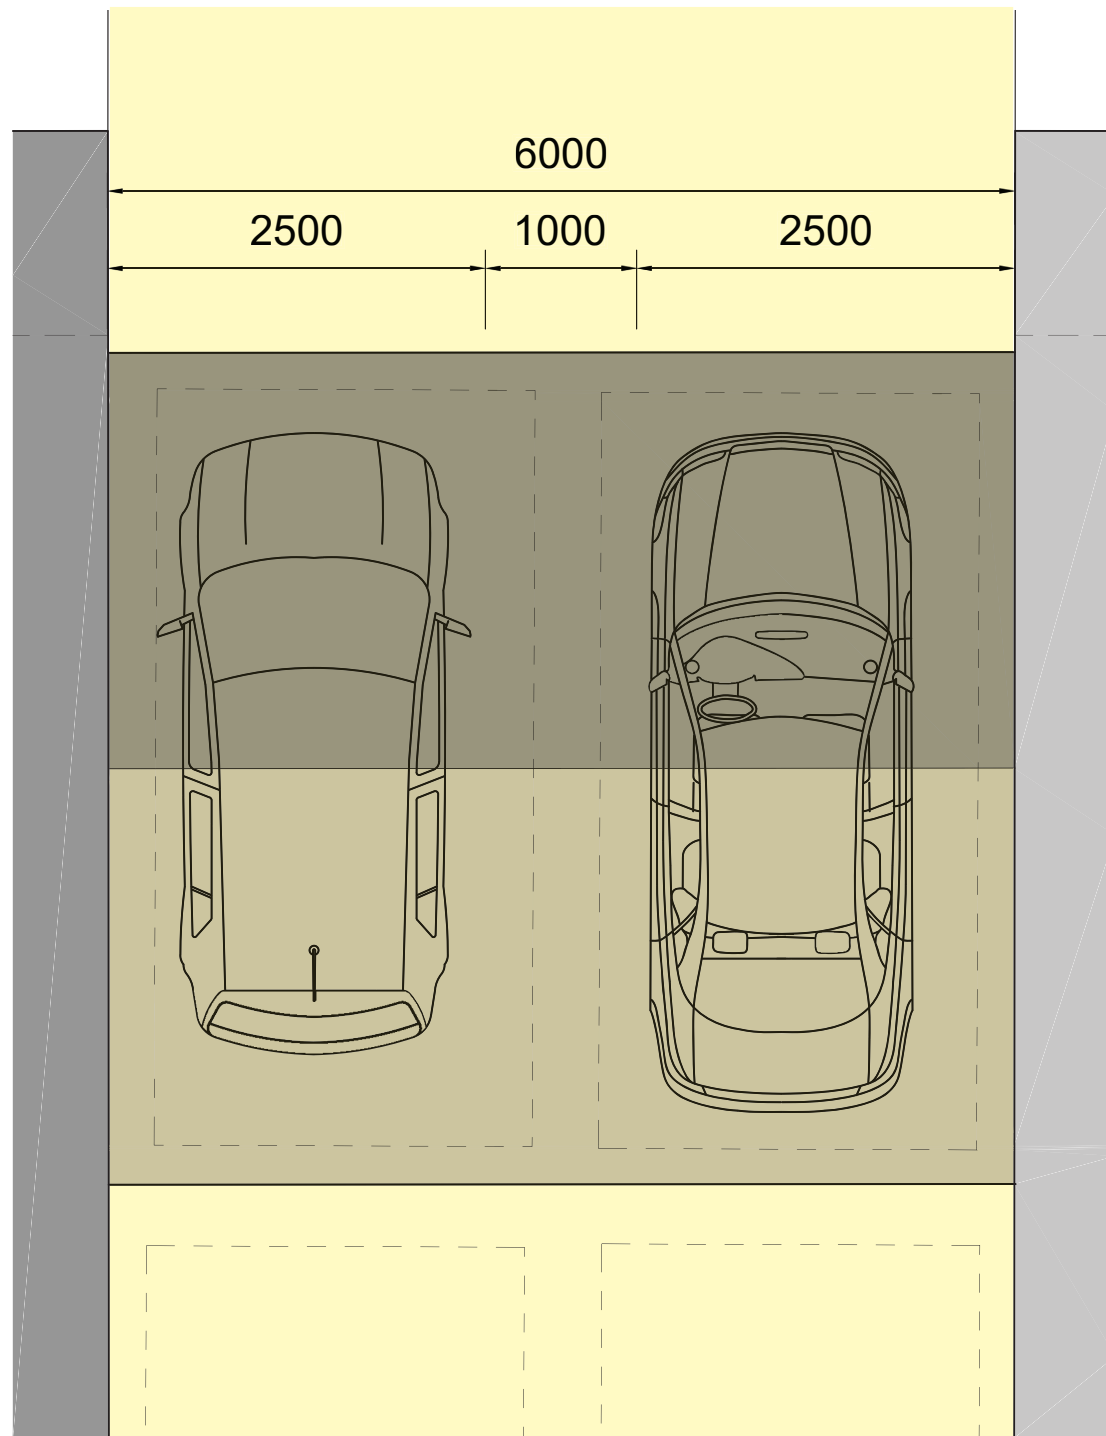


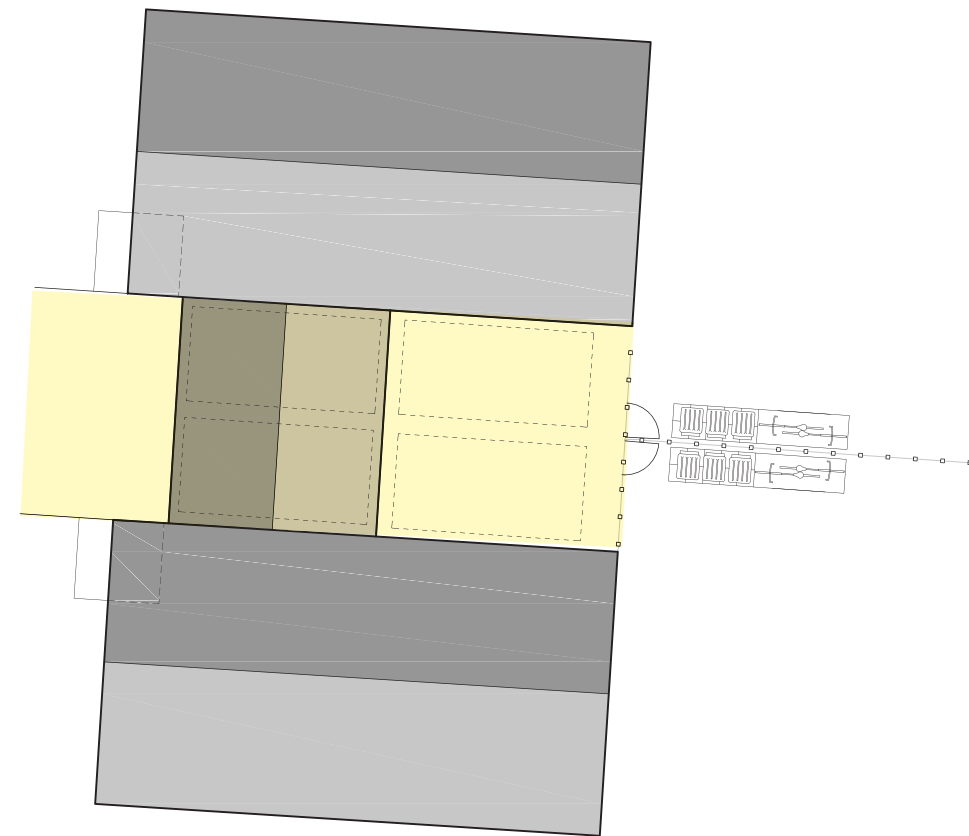

Shared Parking Area Setting Out (1:50)

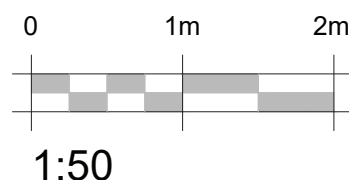

Typical Shared Parking Area (1:200)

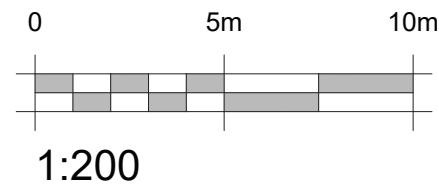

Typical Shared Parking Setting Out
Land North of Pound Farm, London Road, St Ippolyts

24114 / SK36

Scale 1:50/1:200 @ A3 May 2025