



NOTES


1. THESE ARE PLANNING DRAWING & SHOULD ONLY BE USED FOR THAT PURPOSE
2. THESE ARE NOT CONSTRUCTION DRAWINGS

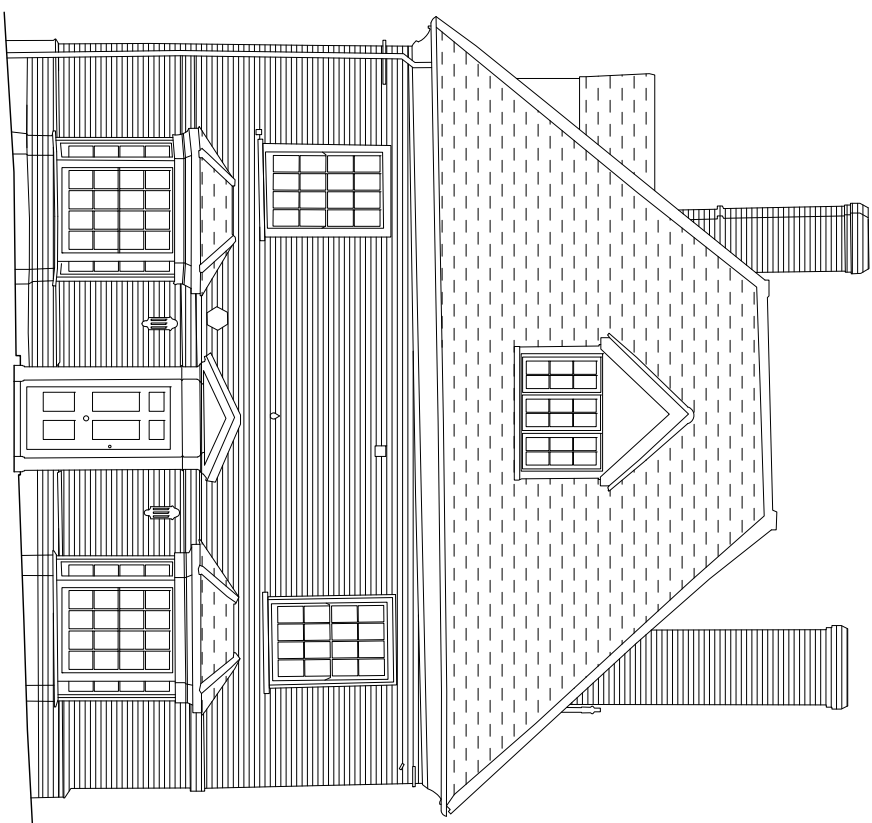


ELEVATION NORTH

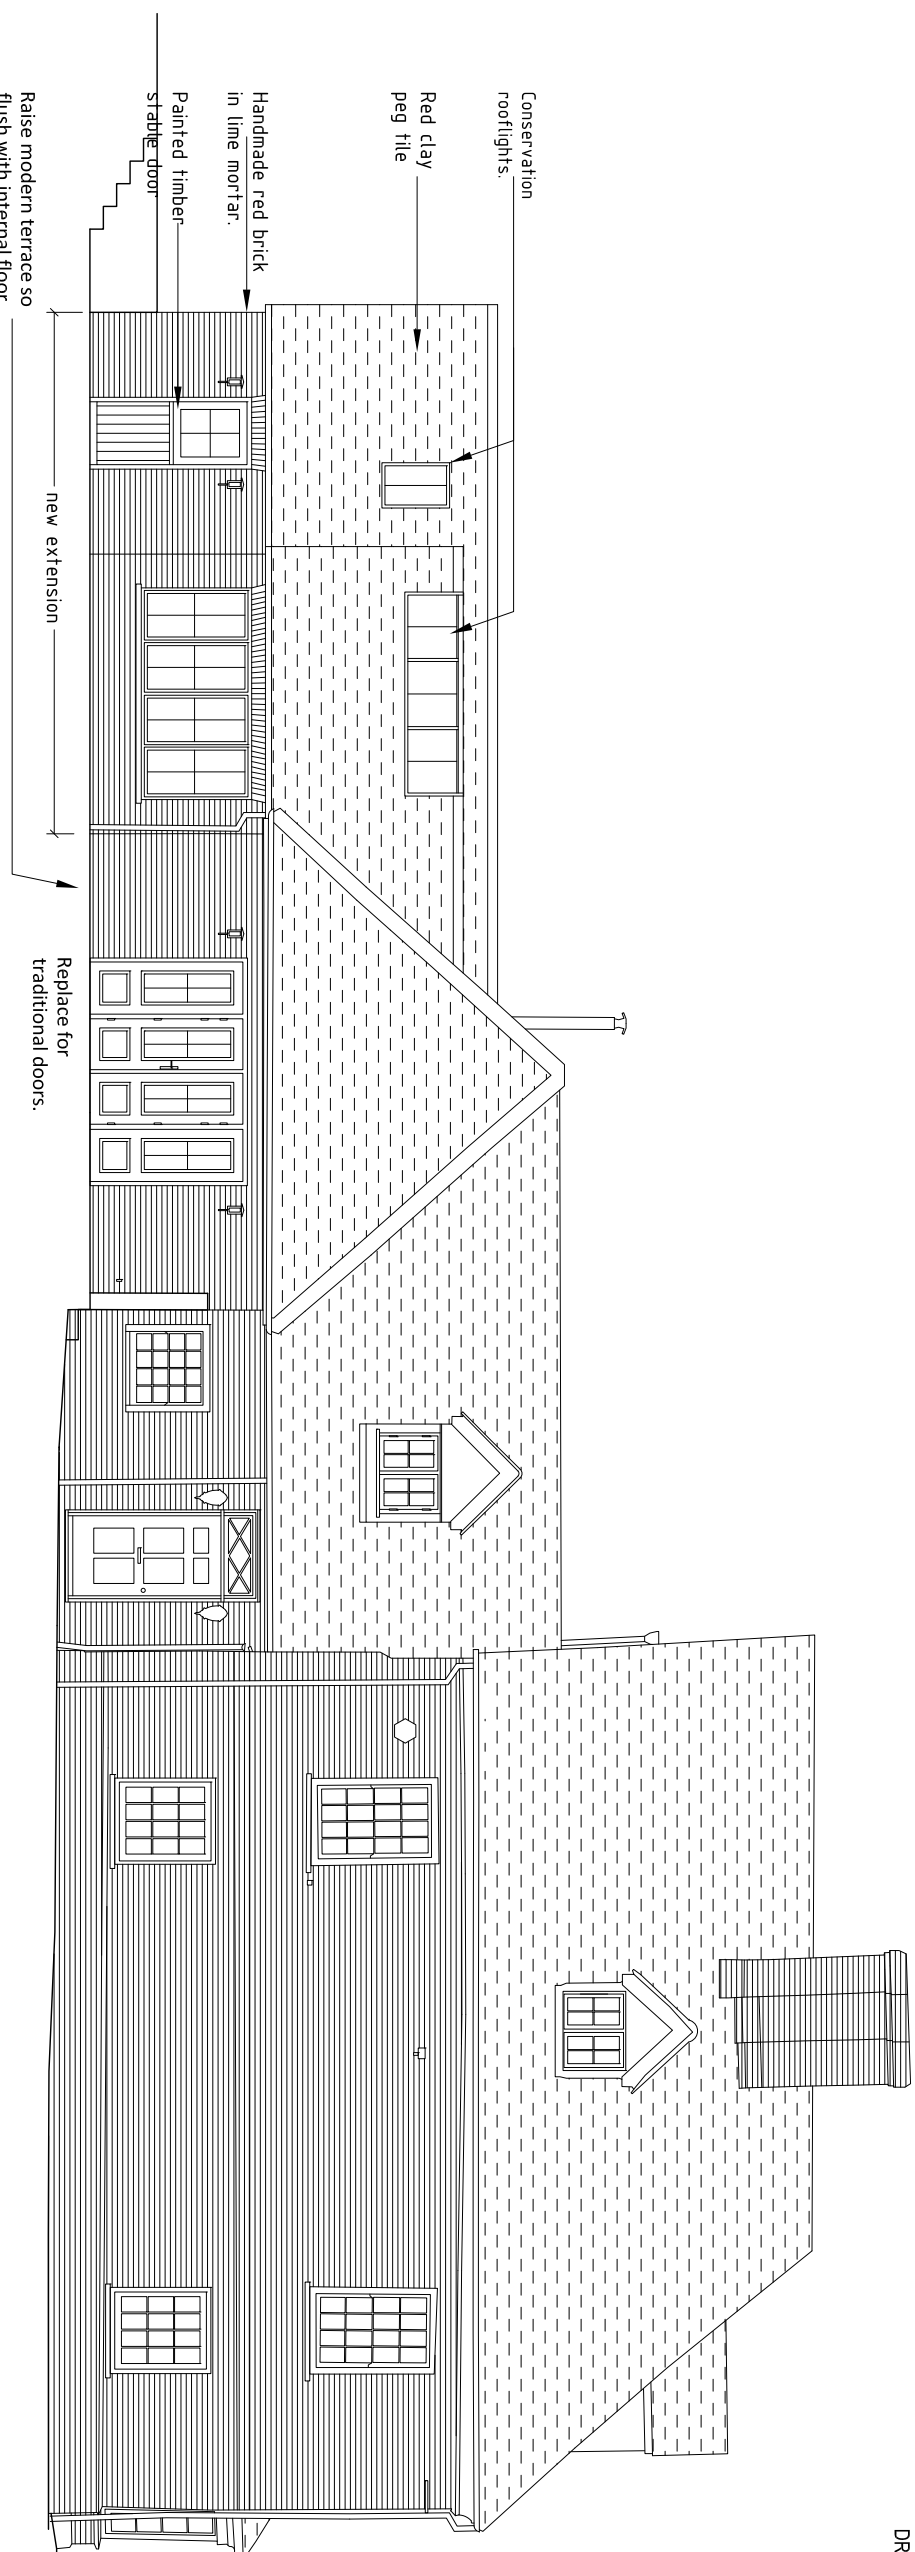

ELEVATION EAST

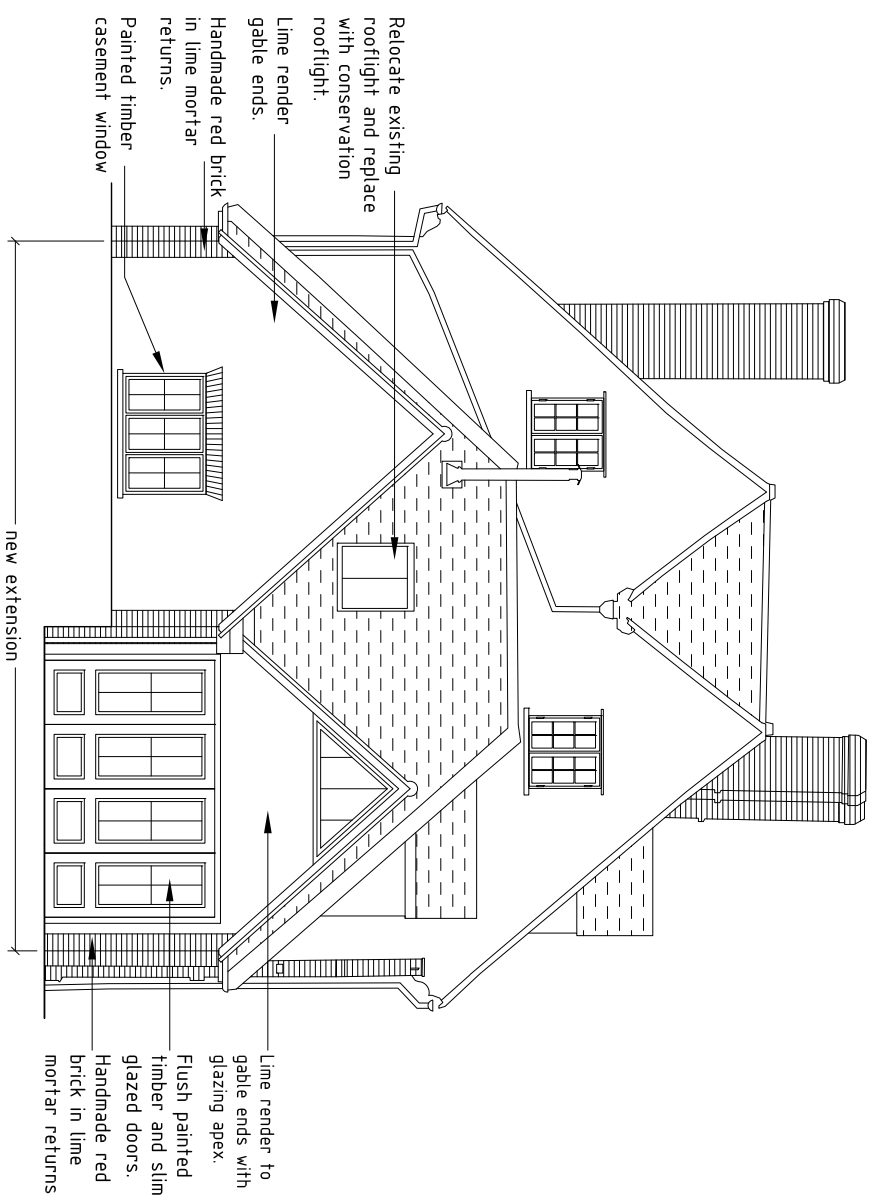


ELEVATION SOUTH

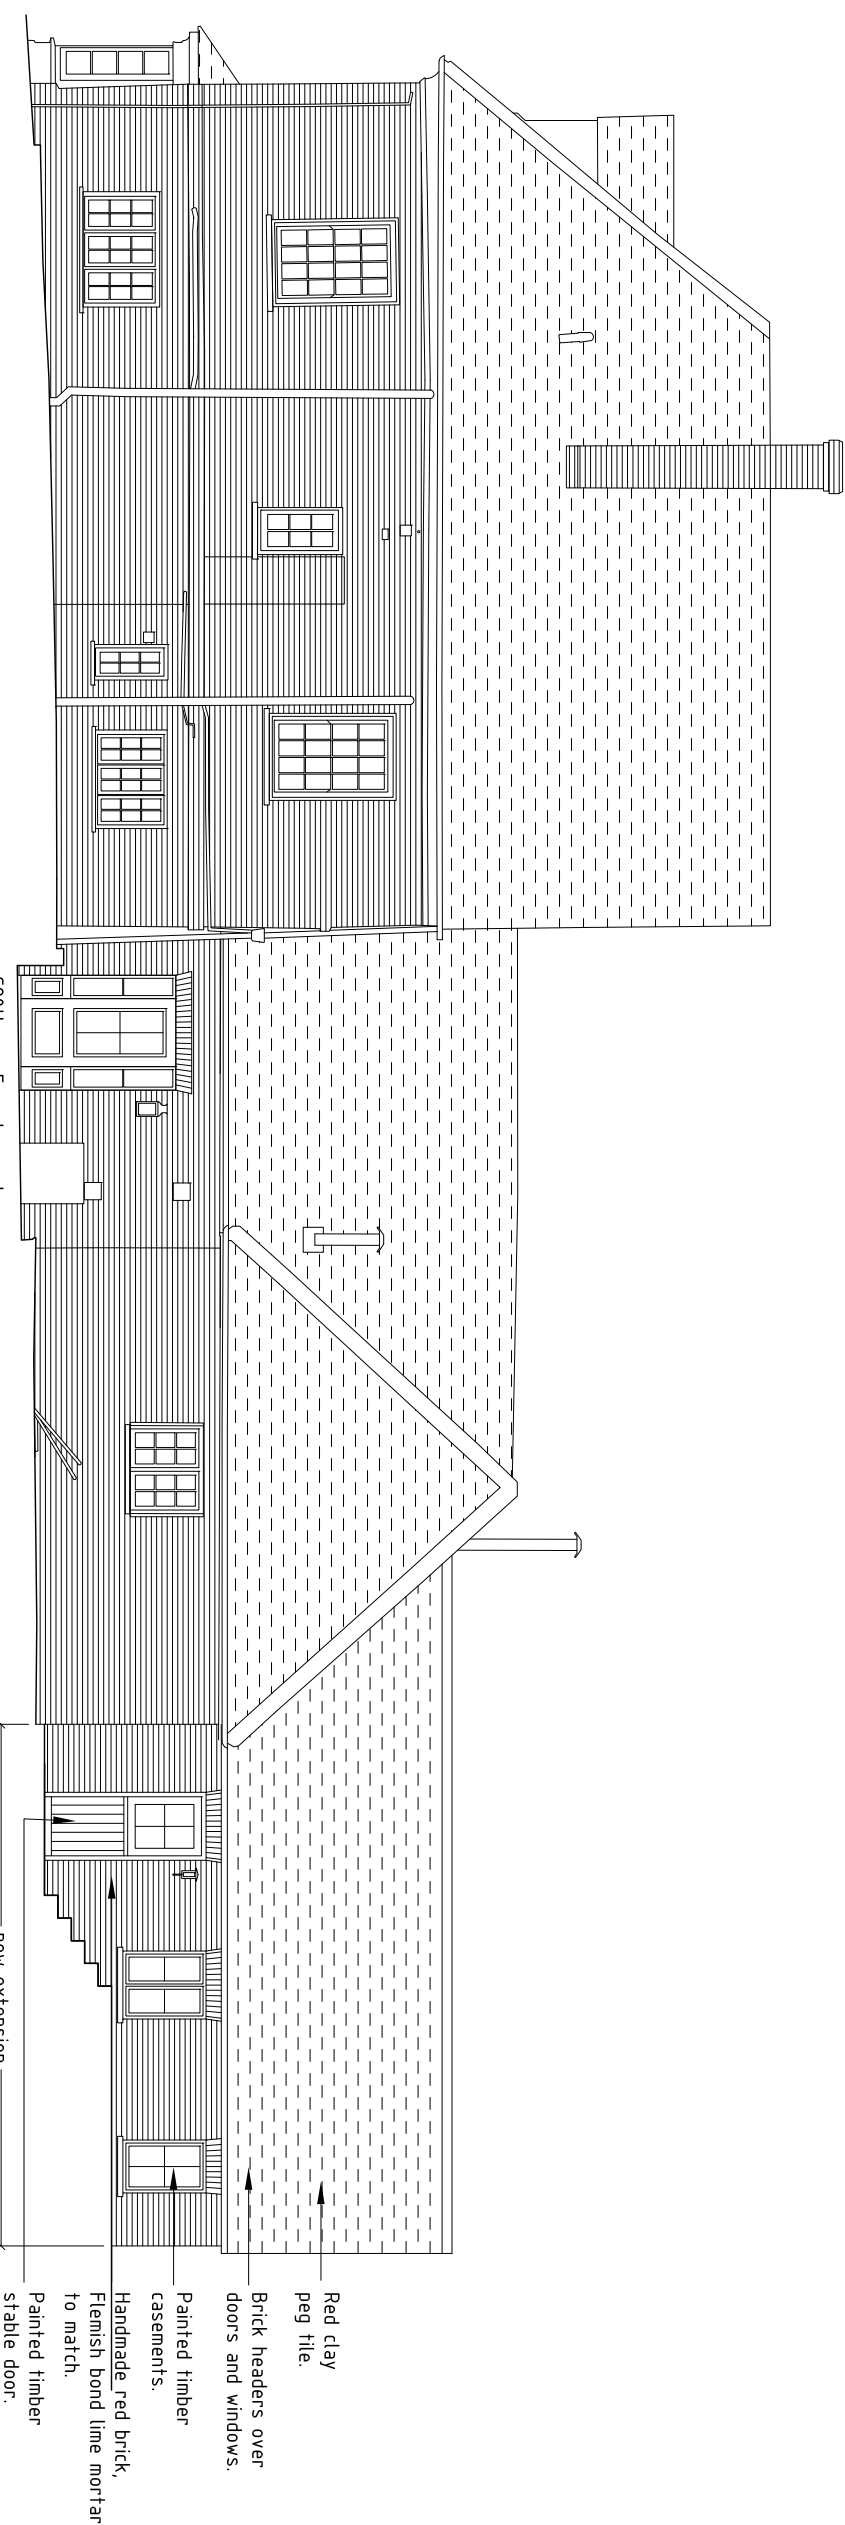

ELEVATION WEST

MATERIALS SCHEDULE

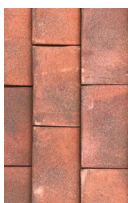


Red clay peg tile



Red brick imperial brick country
blend in lime mortar. Flemish bond)



Lime hair plaster from
Anglia Lime

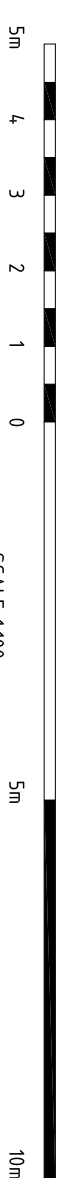

REV	REVISION DETAILS	DATE
A	REVISIONS	26/09/24
B	REVISIONS	25/09/24
C	REVISIONS FOLLOWING PRE-APR ADVISE	10/04/25

ELEVATIONS PROPOSED DRAWINGS	
for CHURCH FARM HOUSE ASPHANGER LANE CLOTHALL BALDOK SG7 6RG	

© The copyright in this drawing
belongs to Kay Pilbury Thomas

NO	REV	DATE	REVISION
2416 / PD / 202	C		
SCALE 1 : 100 @ A2		DATE JUL 24	BY 02

	
KAY PILBURY THOMAS ARCHITECTS	
TEL: 01799 599628 WWW.KPT.CO.UK NEWCASTLE, ENGLAND	FAX: 01799 599655 LONDON, ENGLAND