




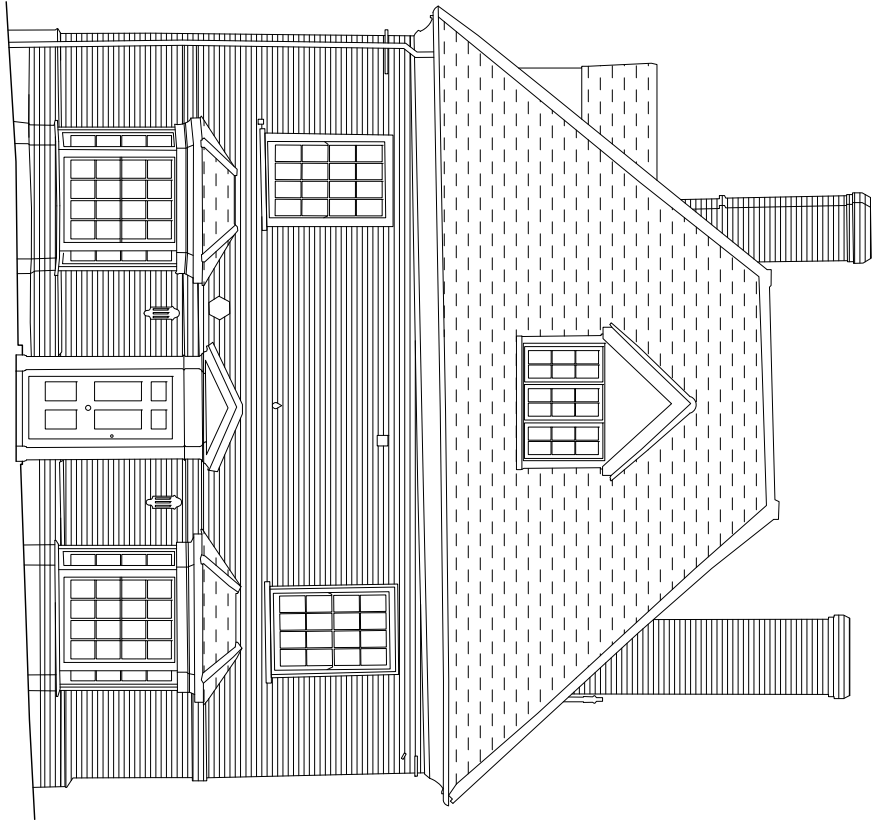


ELEVATION NORTH

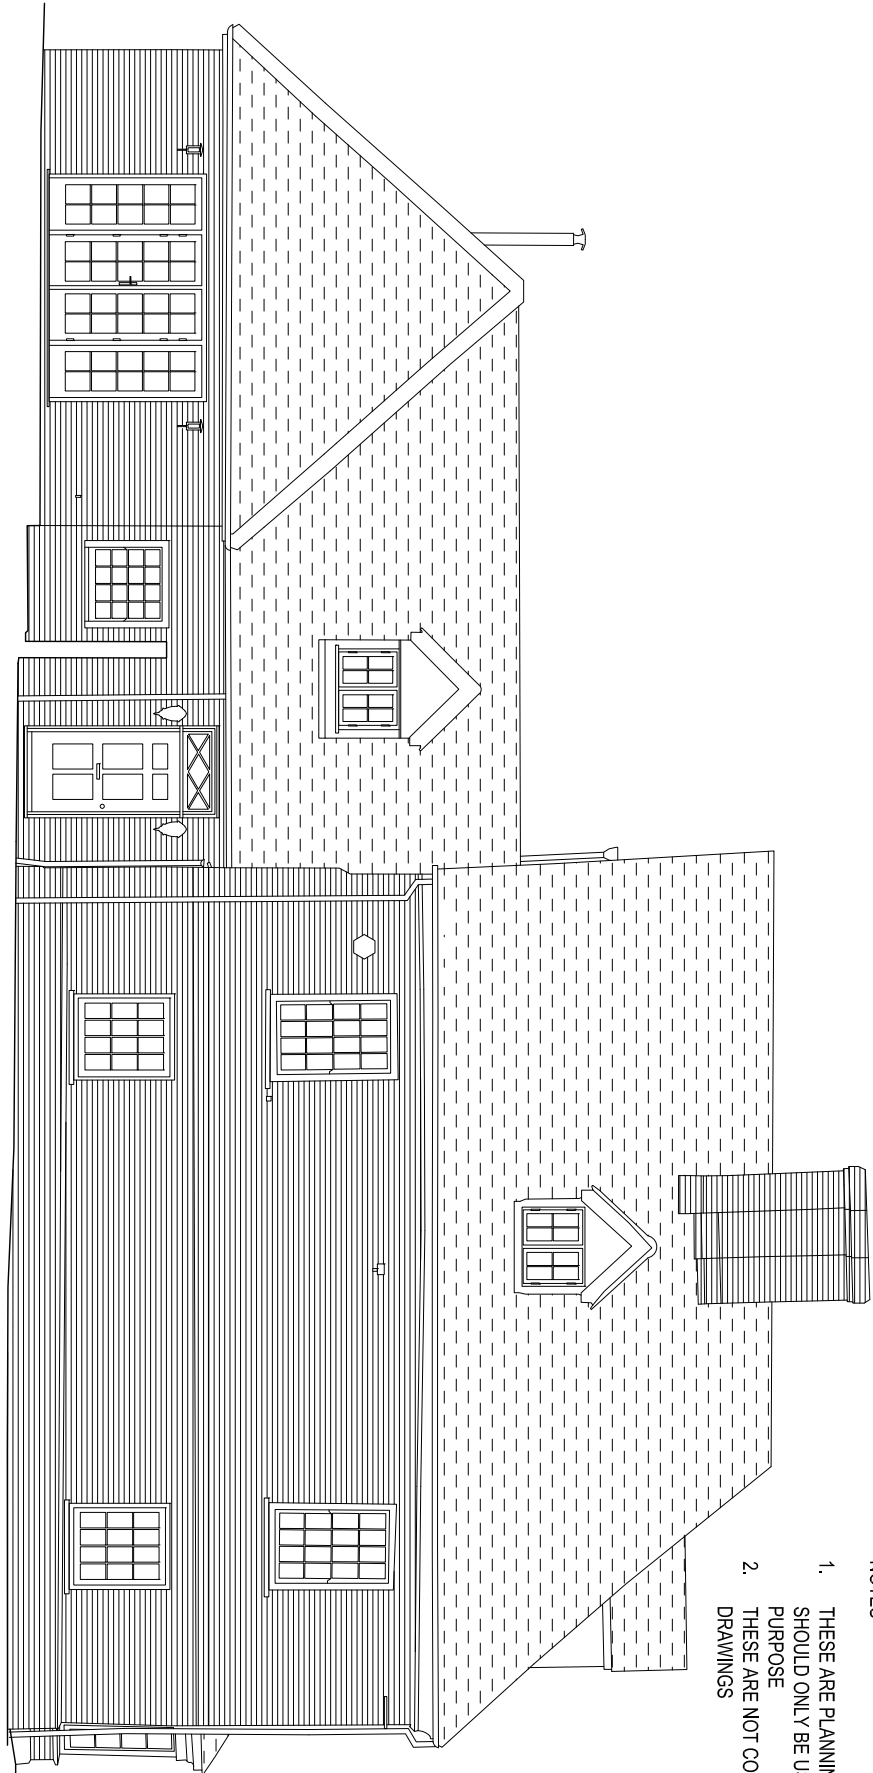

ELEVATION EAST

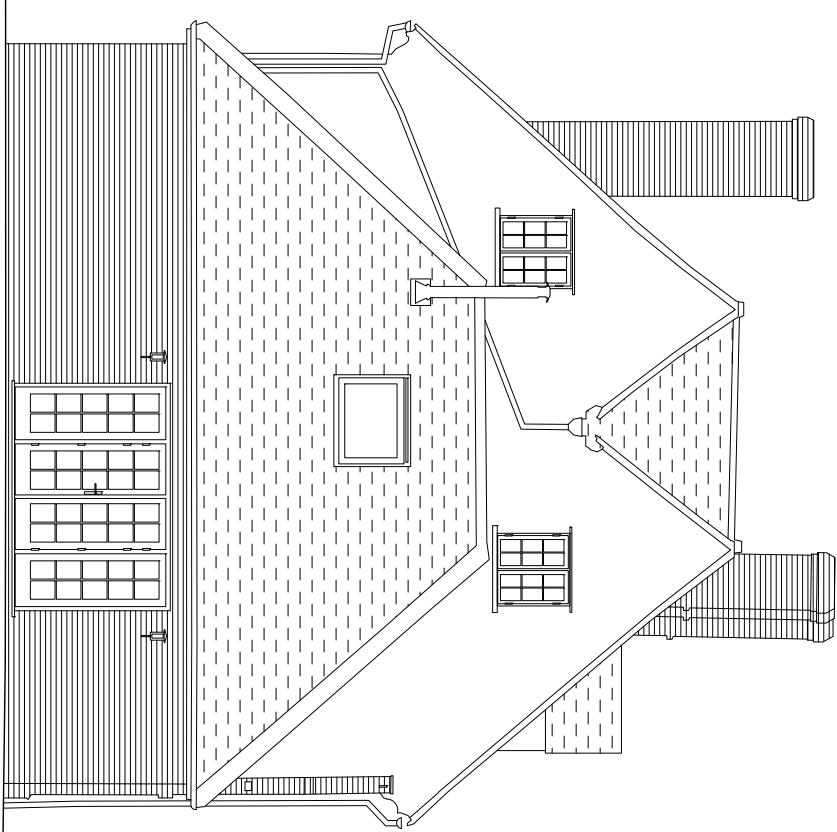


ELEVATION SOUTH

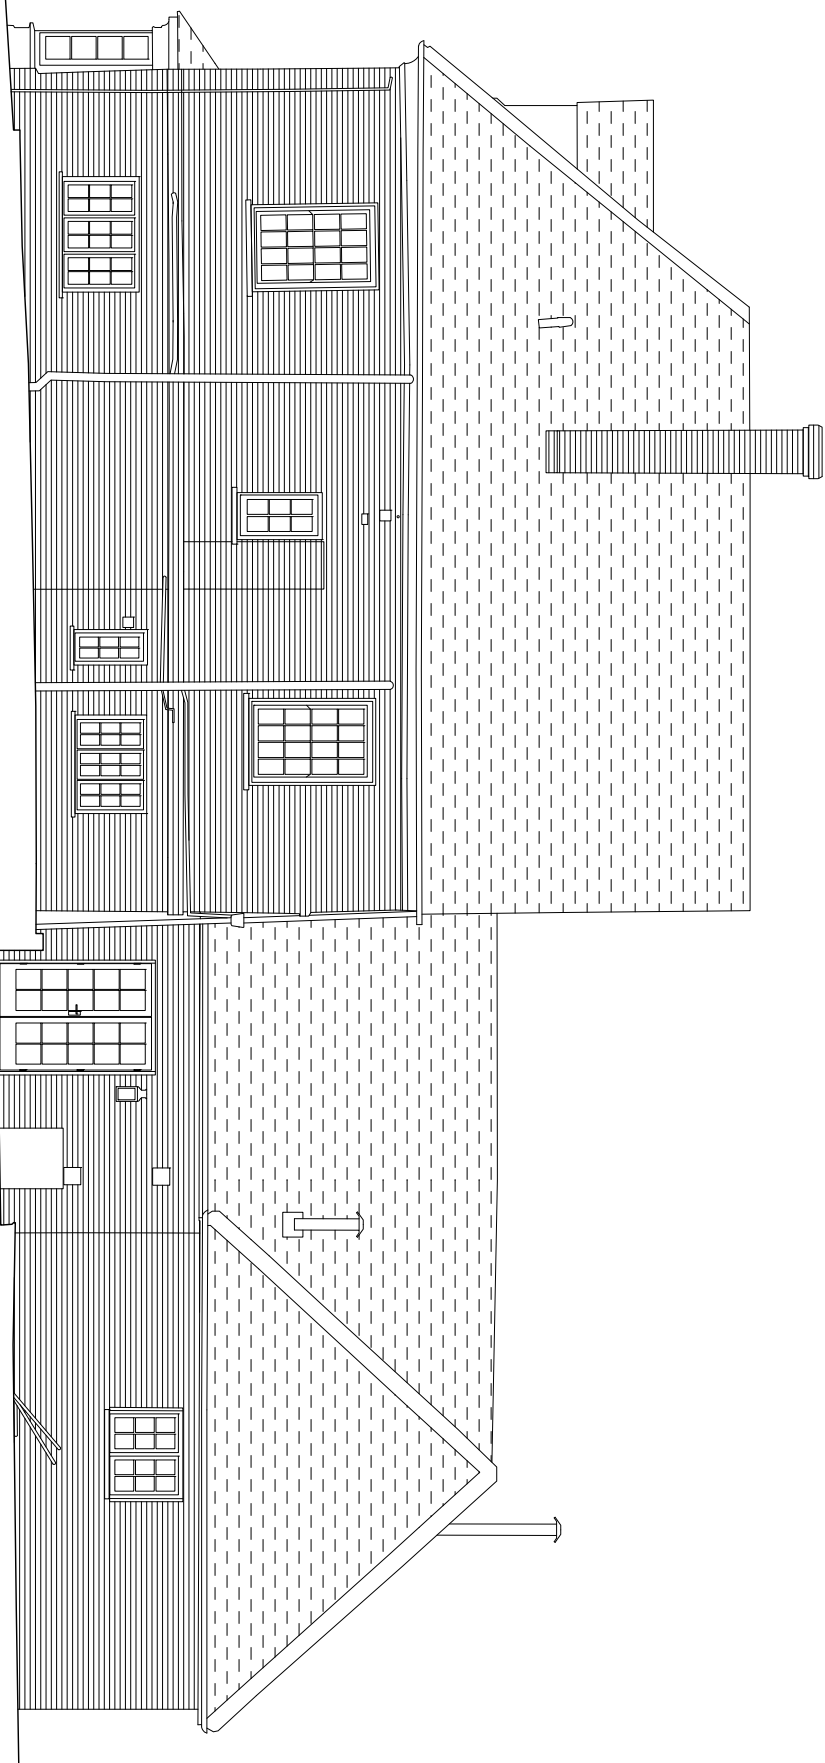

ELEVATION WEST

- NOTES
1. THESE ARE PLANNING DRAWING & SHOULD ONLY BE USED FOR THAT PURPOSE
 2. THESE ARE NOT CONSTRUCTION DRAWINGS

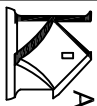REV	BREF DETAILS			DATE
ELEVATIONS DRAWINGS AS EXISTING				
for CHURCH FARM HOUSE ASHANGER LANE CLOTHALL BALDOCK SG7 6RG				
© The copyright of this drawing belongs to Kay Pilsbury Thomas				
NO. 2416 / SD / 103		REV		CHECKED
SCALE 1 : 100 @ A3		DATE JUN '24		DRAWN OZ
		AY PILSBURY THOMAS ARCHITECTS		
www.kpt.co.uk		TEL: 01799 599208 FAX: 01799 599965 info@kpt.co.uk		
HONEYLANDS, RADWINTER, SAFFRON WALDEN, ESSEX, CB10 2TJ				

