

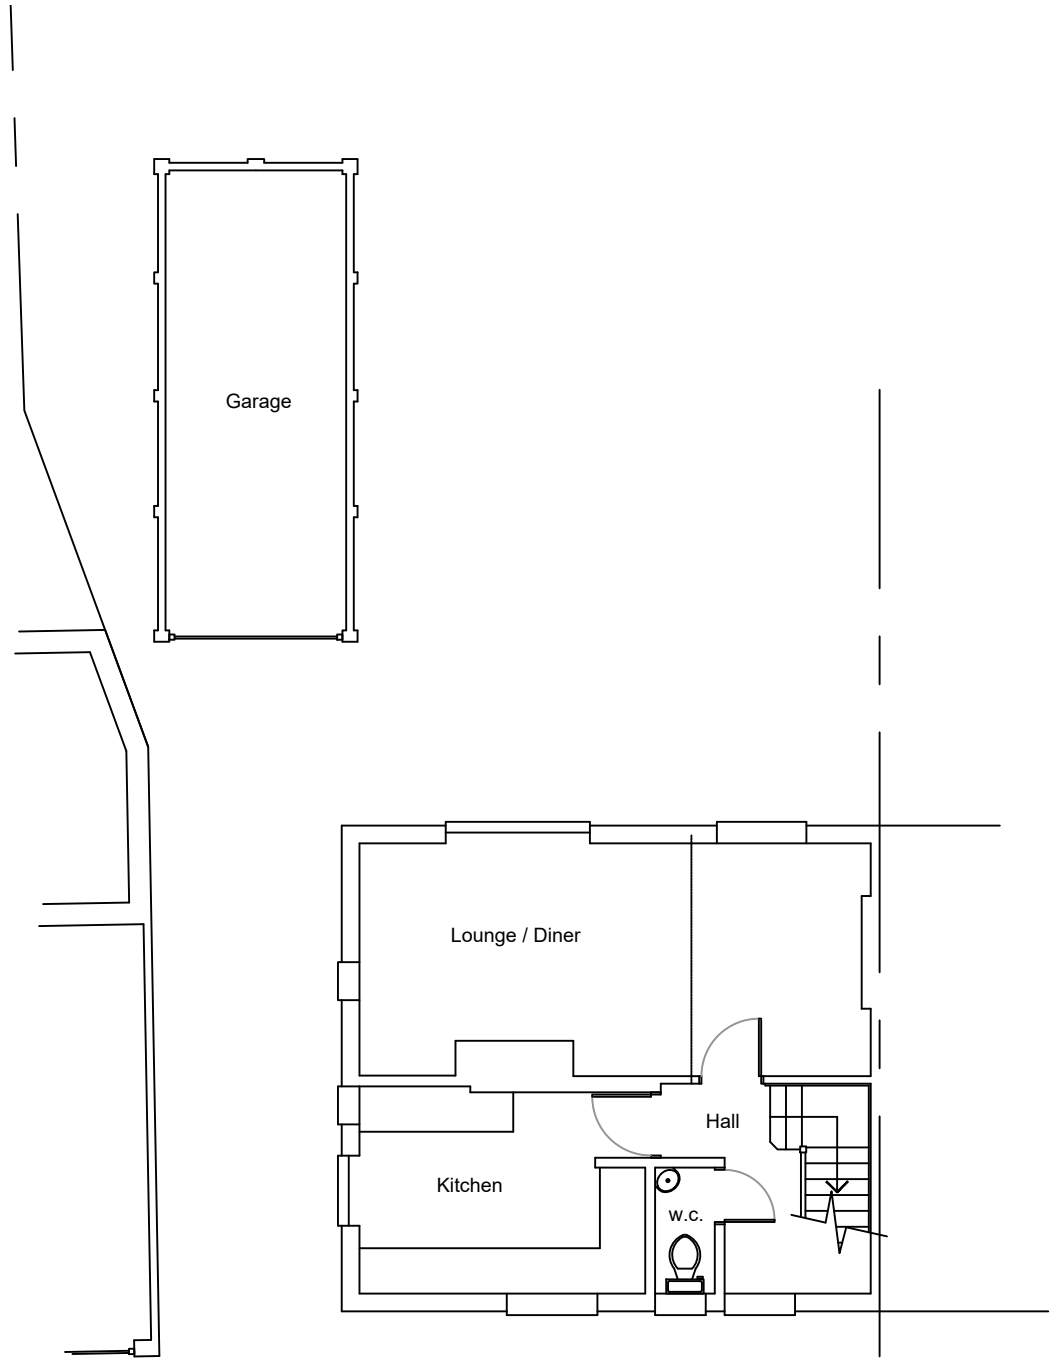
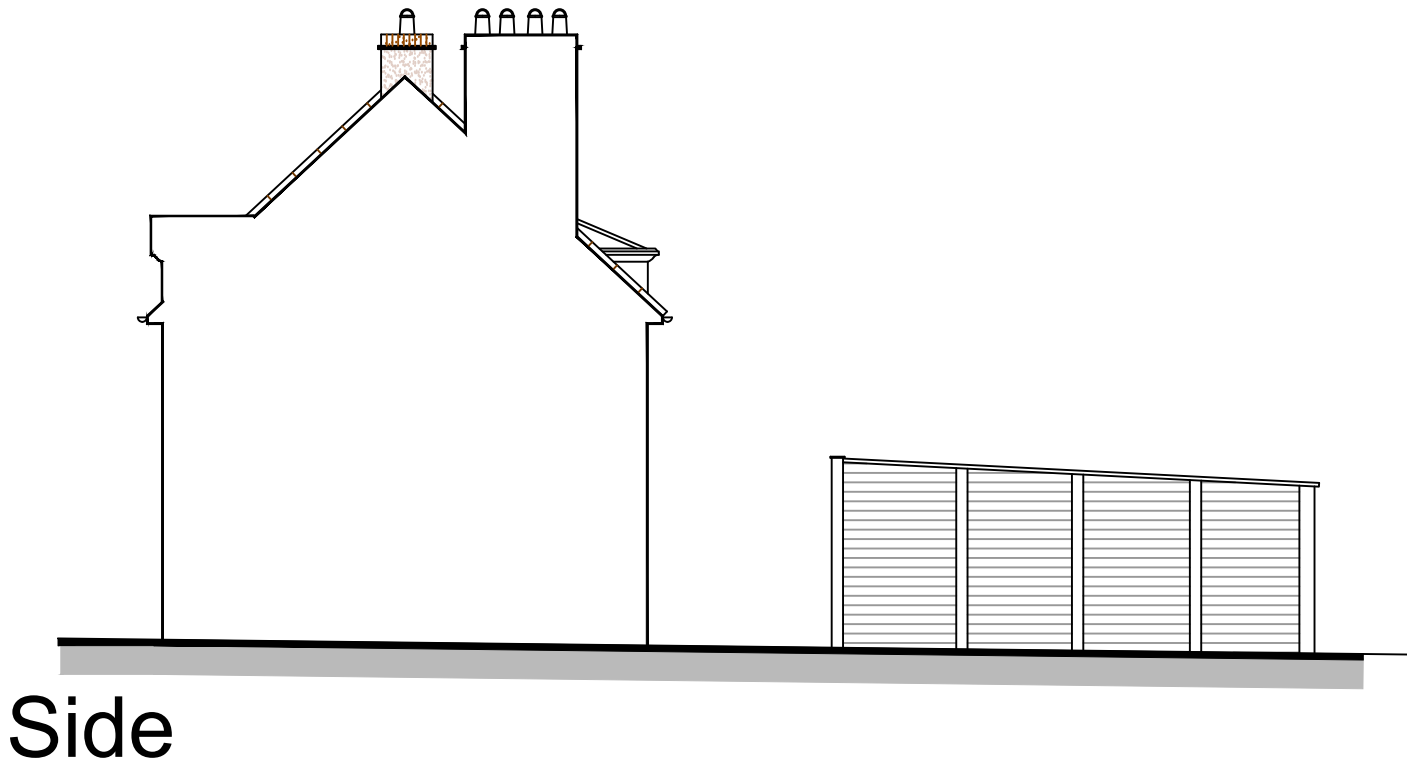


Existing Elevations 1:100

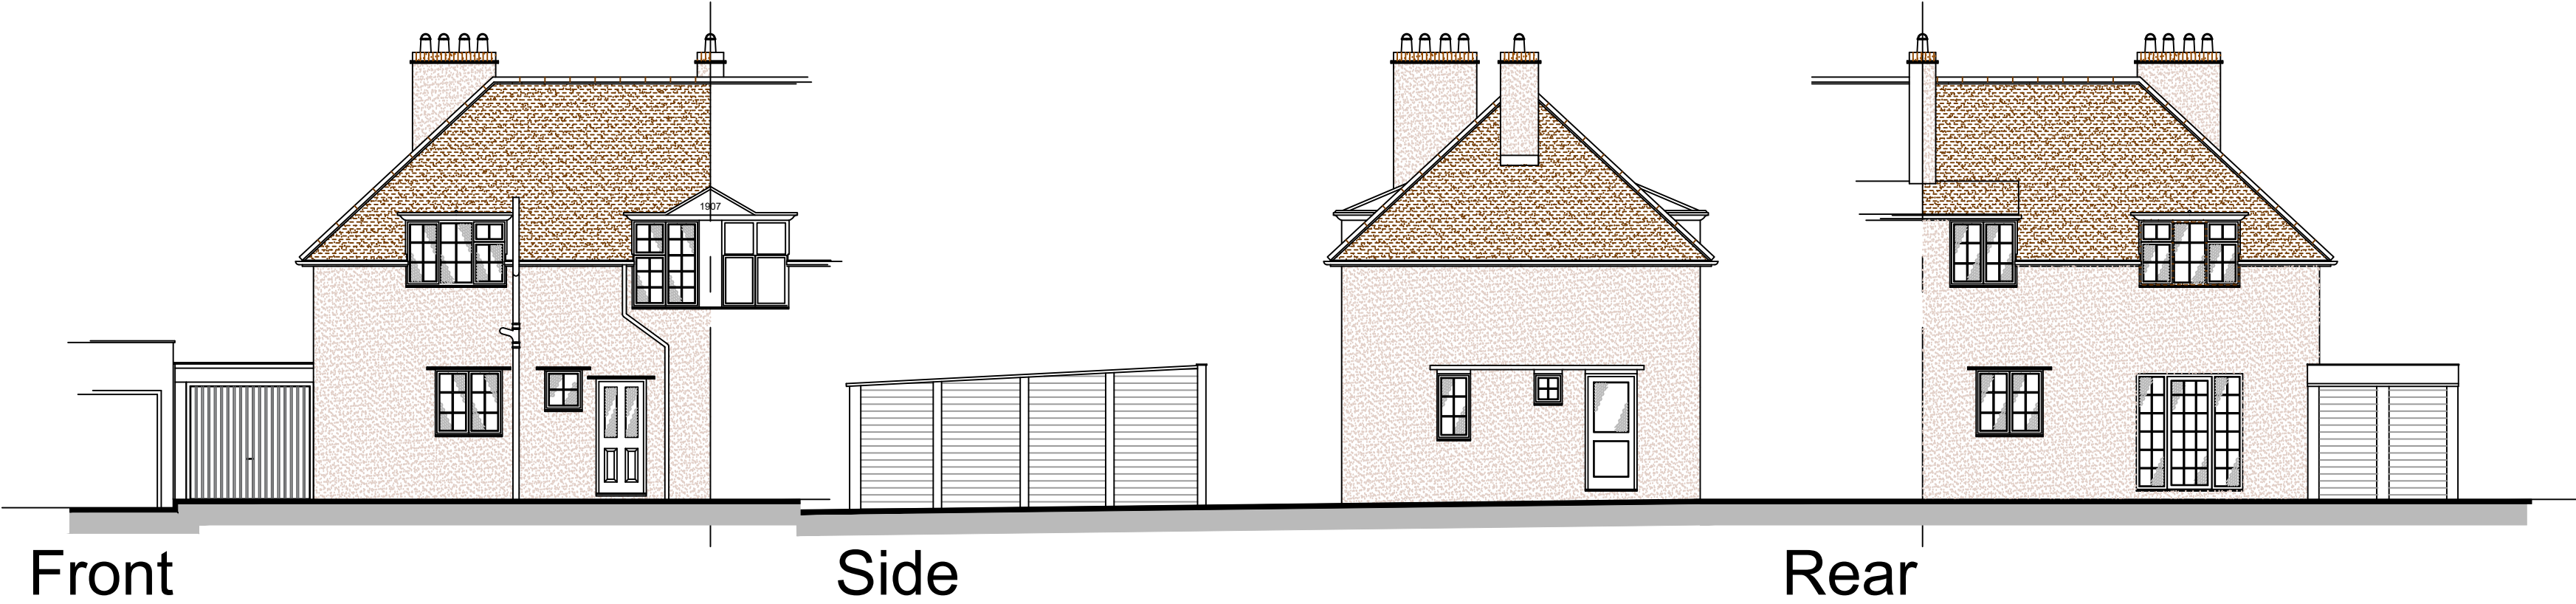

Existing Ground Floor Plan 1:100

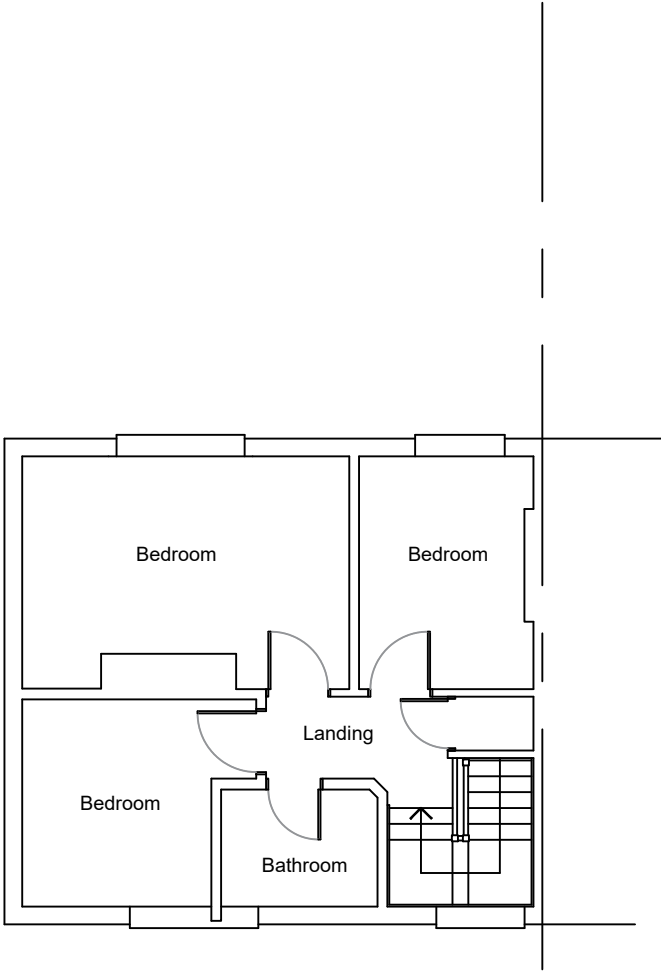

Existing First Floor Plan 1:100

Architech Limited

Architectural and Building Consultants
Tel. 01462 634293 / 07768 123899

Project

57 Gernon Road, Letchworth
Garden City, Hertfordshire

Title

Proposed Single Storey Rear
Extension

Date

Oct. 2022

Scale

1:100

Status

Planning

2022 / 30 / 02

A2

1:100 Scale Bar

