
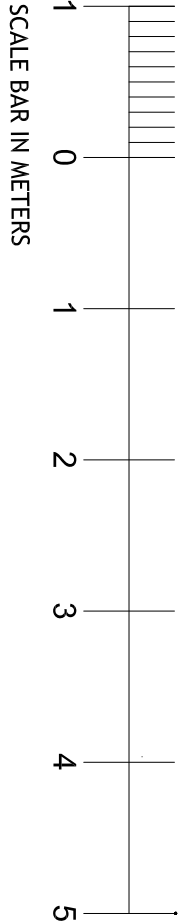


Fit Point A

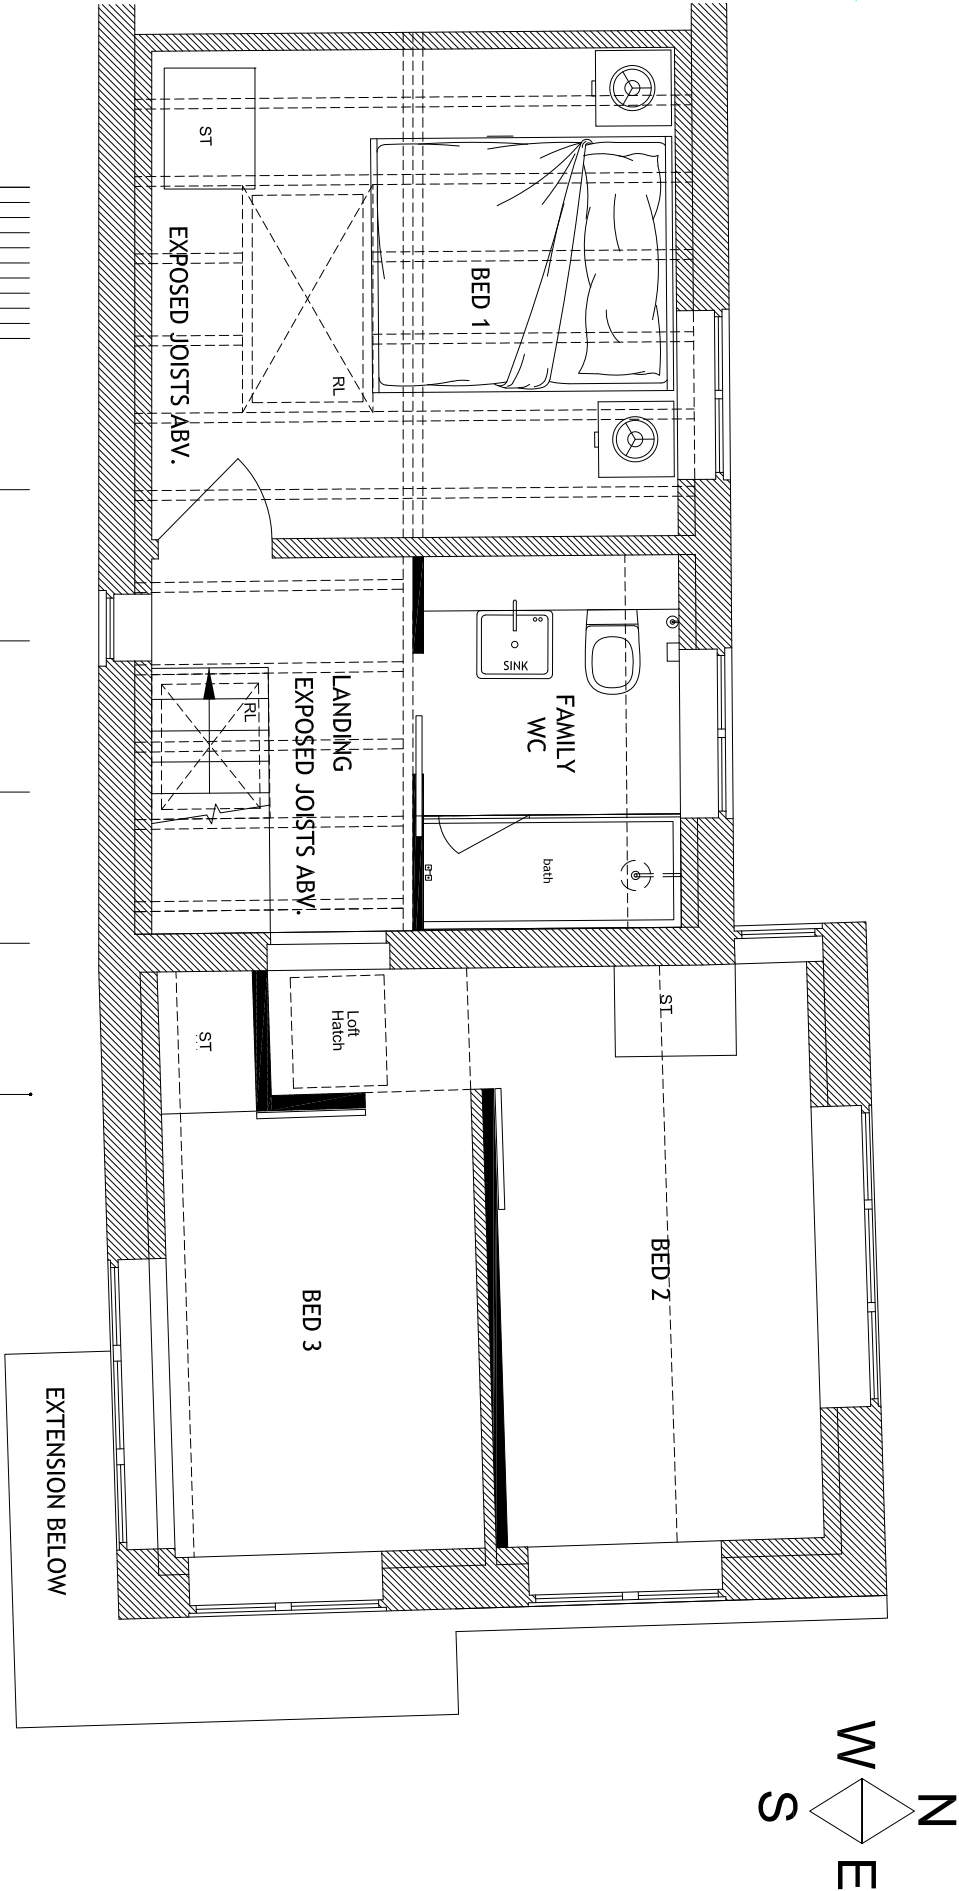

SCALE BAR IN METERS

HATCH KEY
EXISTING WALLS WITH NEW INSULATED LAYER
NEW WALLS INTERNAL AND EXTERNAL

Scale from this drawing for planning only. All existing site area and building information has been compiled from different sources. All dimensions are to be checked on site. Errors are to be reported immediately to the Architect. To be read in conjunction with all relevant Architects' Services and Structural Engineers drawings.				© HUGO HARDY ARCHITECT			
Project 19 GARDEN FIELDS, KIMPTON				© HUGO HARDY ARCHITECT			
Client NATASHA BAYNE				50 Parkway Rd, Hemel Hempstead Herts SG9 6ND HP1 1TP			
Date 23.03.20				Unless indicated below this drawing is for information only			
Format A3				PLANNING			
Scale 1:50				CAD Reference			
Drawn HJA				Project Number			
Checked HJA				Drawing Number			
Drawing Title PROP. 1ST PLAN				Issue			
Revision				076			
Date				076/101/PL			
Description				-			
Drawn By				-			
Checked				-			