


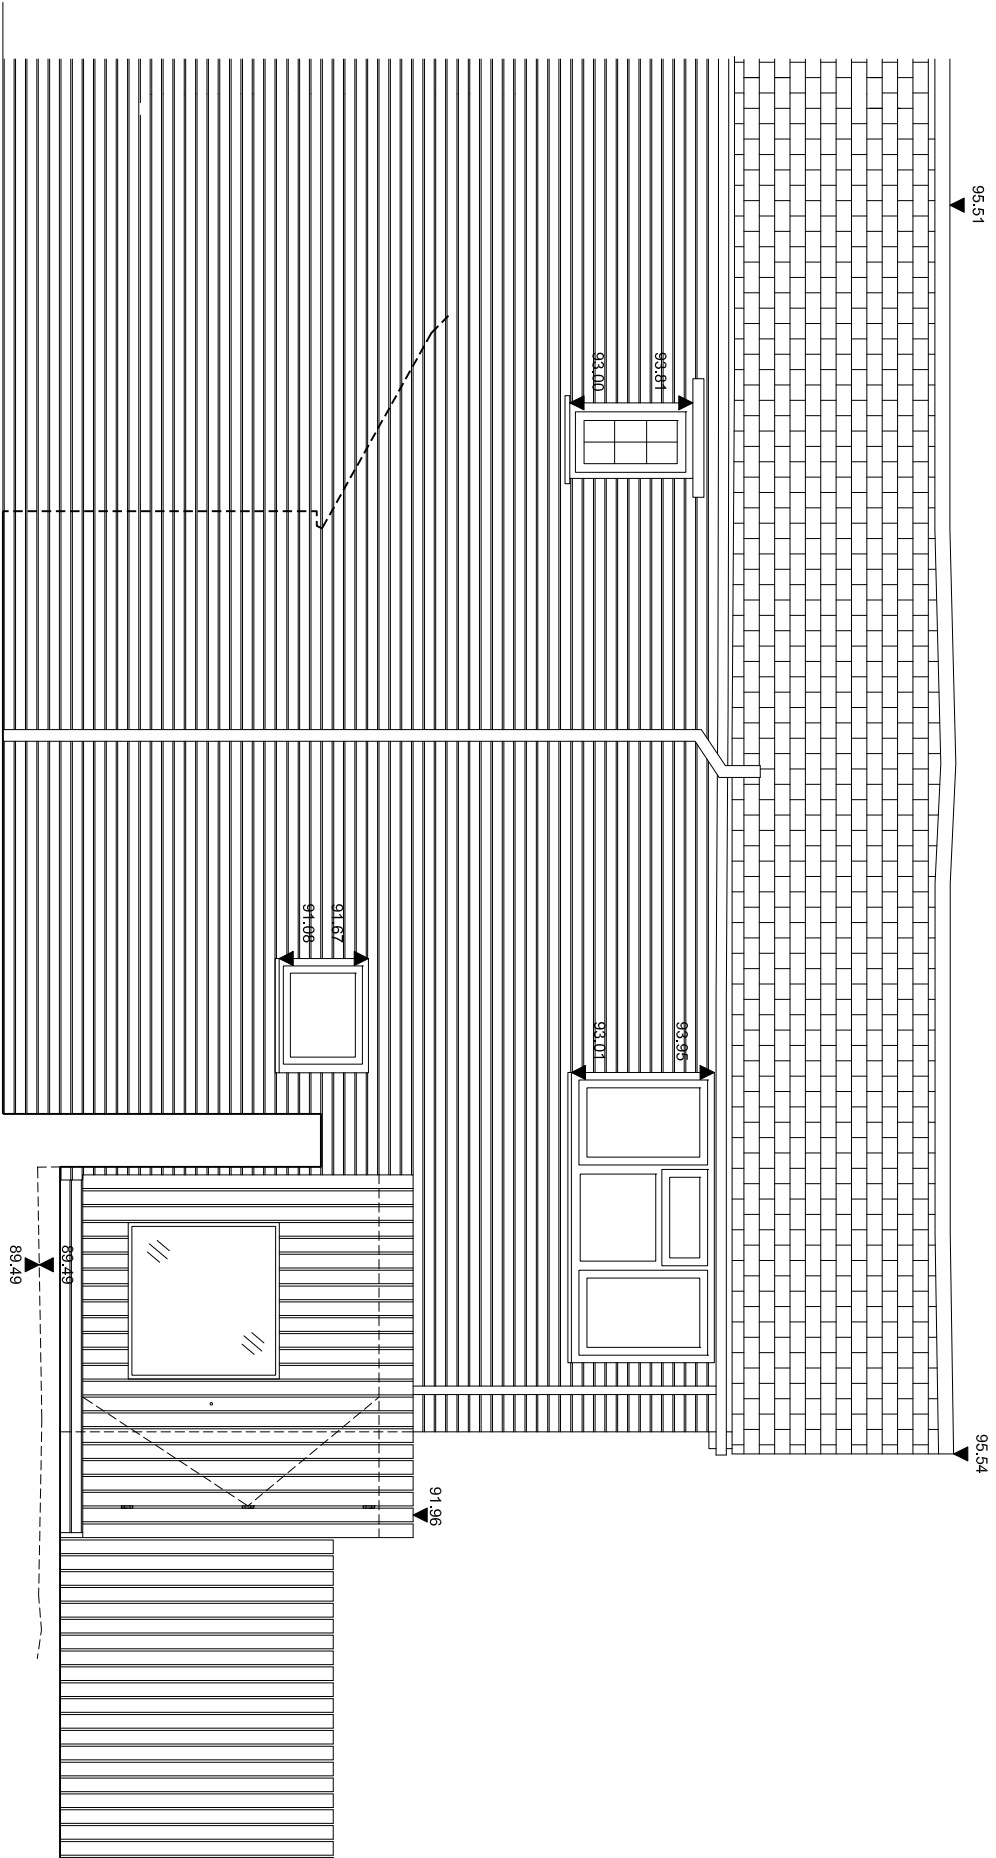

Datum 88.00m

SCALE BAR IN METERS

Scale from this drawing for planning only. All existing site, tree and building information has been compiled from different sources. All dimensions are to be checked on site. Errors are to be reported immediately to the Architect. To be read in conjunction with all relevant Architect's Services and Structural Engineers drawings. © HUGO HARDY ARCHITECT							
Project				© HUGO HARDY ARCHITECT			
19 GARDEN FIELDS, KIMPTON							
Client				Unless indicated below this drawing is for information only			
Date							
23.03.26							
Format				A3			
Scale				1:50			
Drawn				HJA			
Checked				HJA			
Drawing Title				Project Number			
GARDEN ELEV.				076			
				Drawing Number			
				076/201/PL			
				Issue			
				-			
				50 Pines Hill Rd, Henfield, Hove, Brighton, East Sussex, BN2 9TH Tel: 01323 426701			