
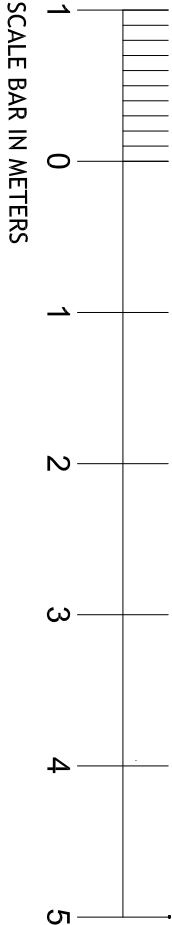


Fit Point A

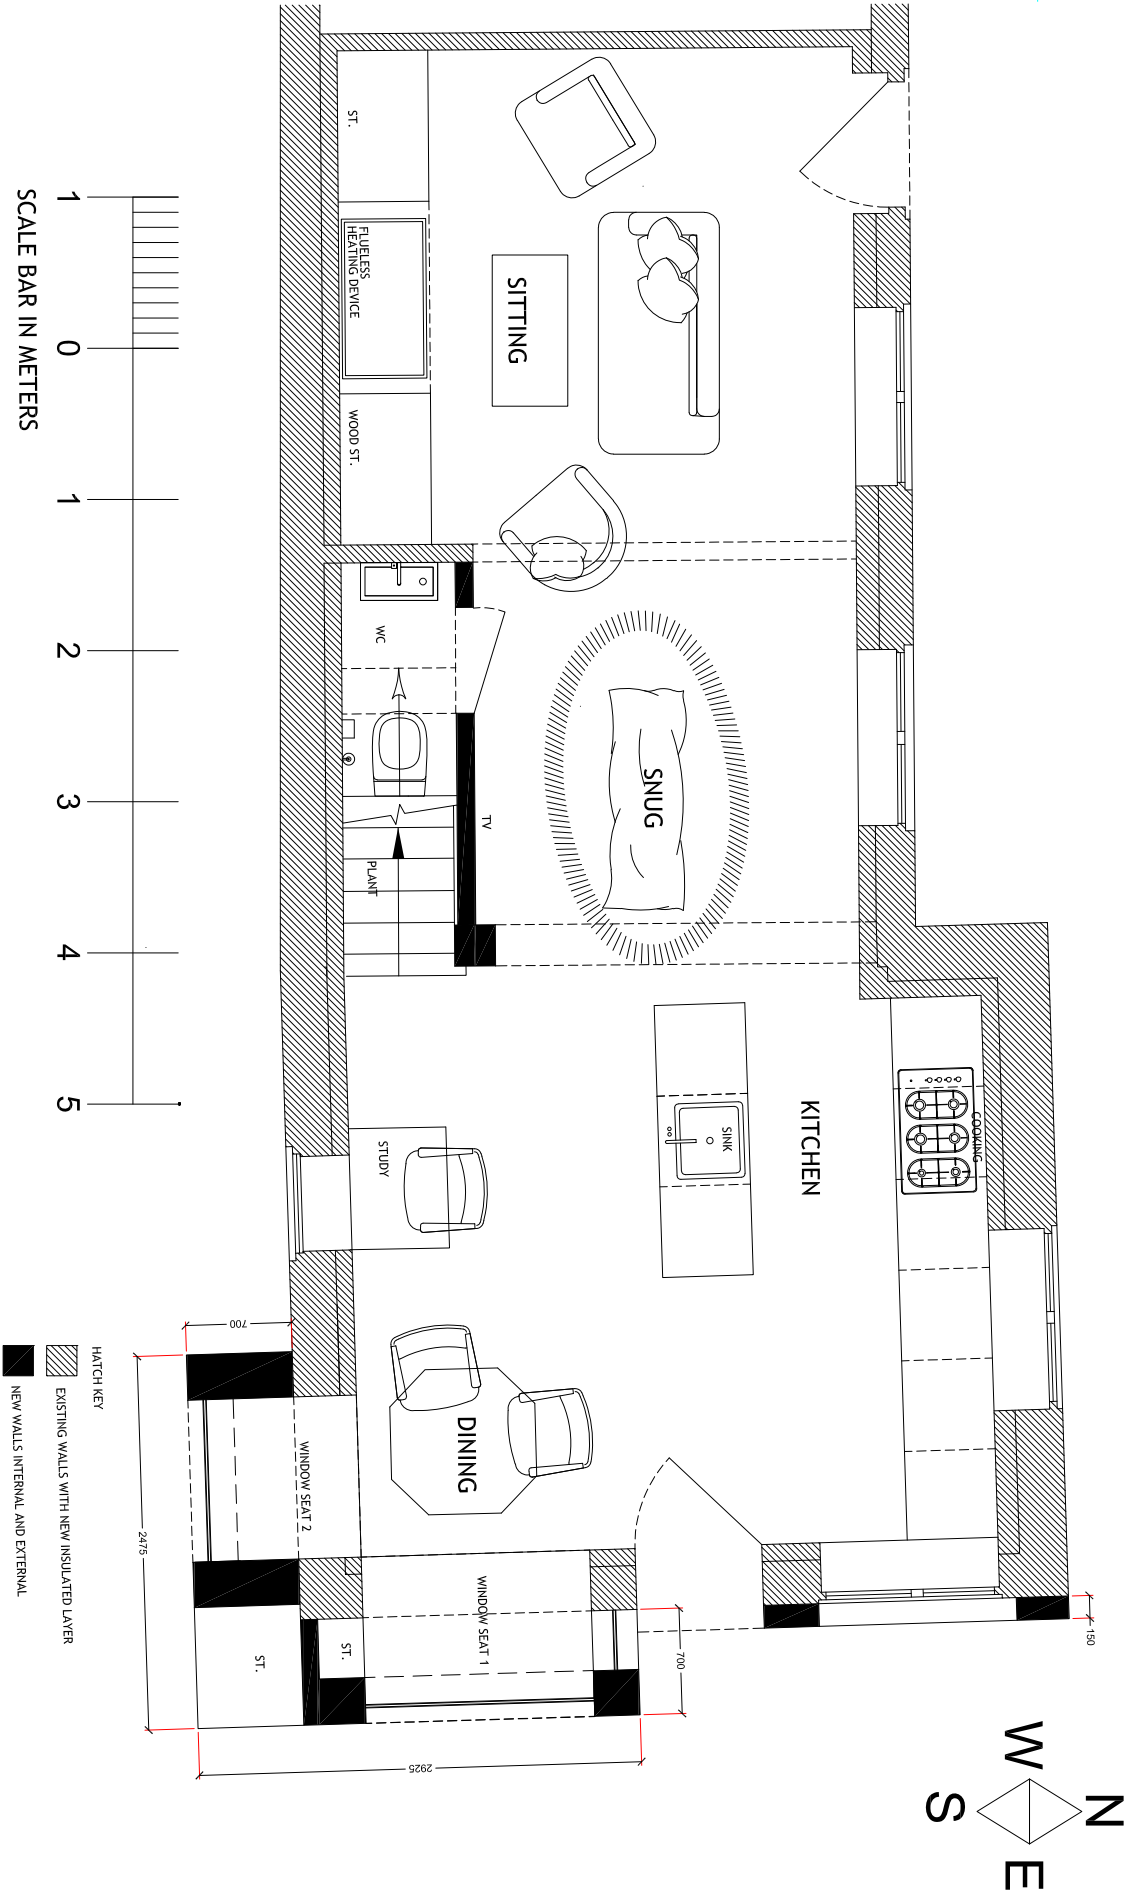

Scale from this drawing for planning only.
All existing site area and building information has been compiled from
different sources.
All dimensions are to be checked on site.
Errors are to be reported immediately to the Architect.
To be read in conjunction with all relevant Architects'
Services and Structural Engineers drawings.
© HUGO HARDY ARCHITECT

Revision	Date	Description	Drawn By	Checked

Project	19 GARDEN FIELDS, KIMPTON
Client	NATASHA BARNIE
Date	23.03.20
Format	A3
Scale	1:50
Drawn	HHA
Checked	HHA
Drawing Title	PROP. GRD PLAN
Project Number	076
Drawing Number	076/100/PL
Issue	-

© HUGO HARDY ARCHITECT
50 Paywell Rd
Hemel Hempstead
Herts SG9 6JH
HP11 1TP
Telephone
+44 (0) 7863 428701