




DOOR STYLE


RESIDENCE 7 REPLACEMENT FRONT DOOR
STYLE – CHEPSTOW
COLOUR – PAINSWICK
GLASS – PLAIN OBSCURED

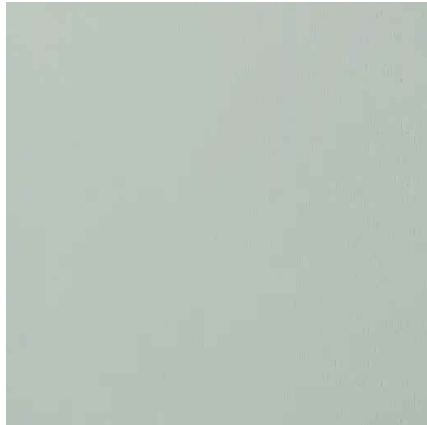

DOOR COLOUR



WEINERBERGER OLDE
WELWYN RED MULTI
OR EQUAL (SUBJECT TO
AVAILABILITY)

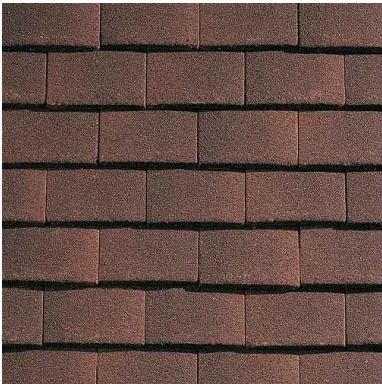

WEINERBERGER
CONCRETE PLAIN TILE
COLOUR – SANDOWN


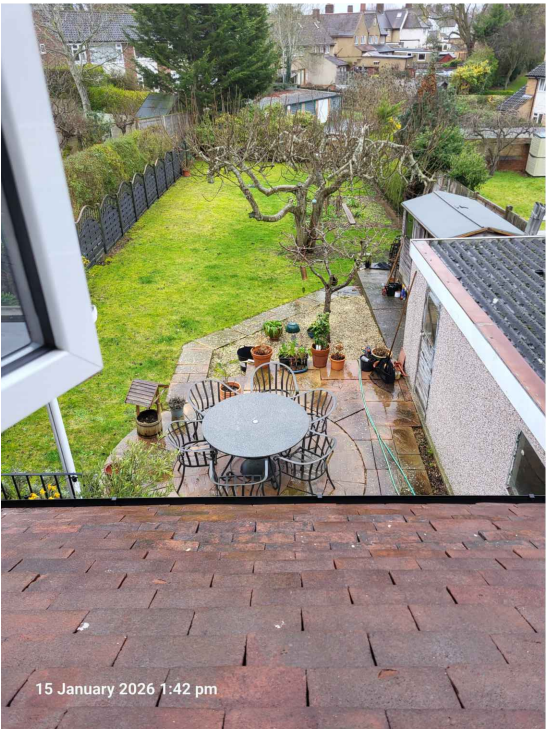



PHOTO OF EXISTING
ROOF TILES



TYPICAL SECTION

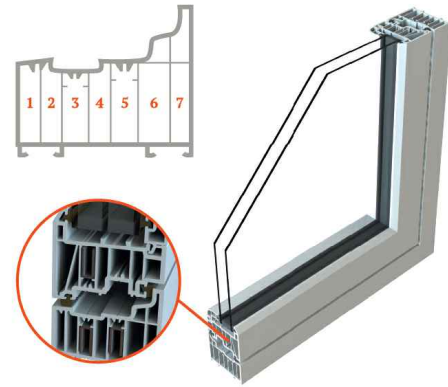


TYPICAL EXTERNAL ELEVATION

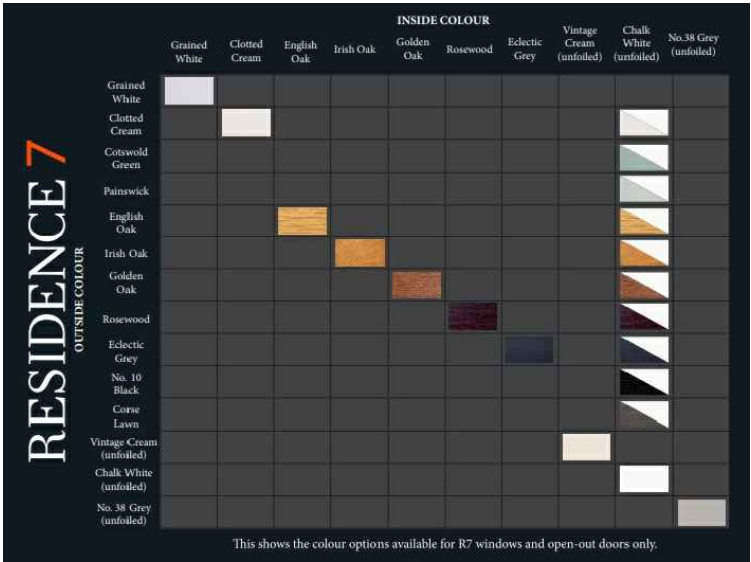

TYPICAL FINISHES

EXISTING WINDOWS AND DOORS AND
ALL NEW WINDOWS TO BE FROM
THE RESIDENCE 7 COLLECTION
EXACT COLOUR AND CONFIGURATION
TO BE AGREED BY LGCHF PRIOR TO
PROCUREMENT

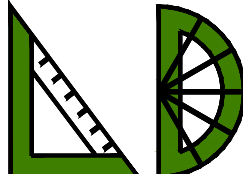NOTES AND REVISIONS No dimensions are to be scaled from this drawing. All stated dimensions must be verified on site. Lobs Design must be advised of any discrepancies. This drawing must be read together with the specification/Bill of Quantities and related drawings. This drawing is for the purpose of obtaining Planning & Building Regulations Approval only. Should the contractor use them to build from then they assume full responsibility for the design.	B ELEVATIONS OMITTED AND ADDITIONAL MATERIALS SPECIFICATIONS ADDEDipl15.01.26				Client 10 Bedford Road Letchworth Garden City Herts, SG6 4DJ				Drawing Title Door & Window Replacement Typical Elevations & Details Proposed				 Lobs Design Architectural Services Devonshire B.C. Works Road, Letchworth Garden City Hertfordshire, SG6 1GJ T: 01462 488212 M: 07960 006077 E: info@lobs-design.co.uk							
	A RESIDENCE 7 FRONT DOOR IMAGE ADDEDipl16.12.25																			
	REVDESCRIPTIONDRWNDATE				REVDESCRIPTIONDRWNDATE				Project Two Story Rear Extension, Internal Alterations, Garden Store & Window Replacement				Scale As Shown		Date Oct 2025		Drawn ipl		Checked	
	02.04.06.08.010.0m 1:100												Project No LD793		Drawing No P04		Revision B			