




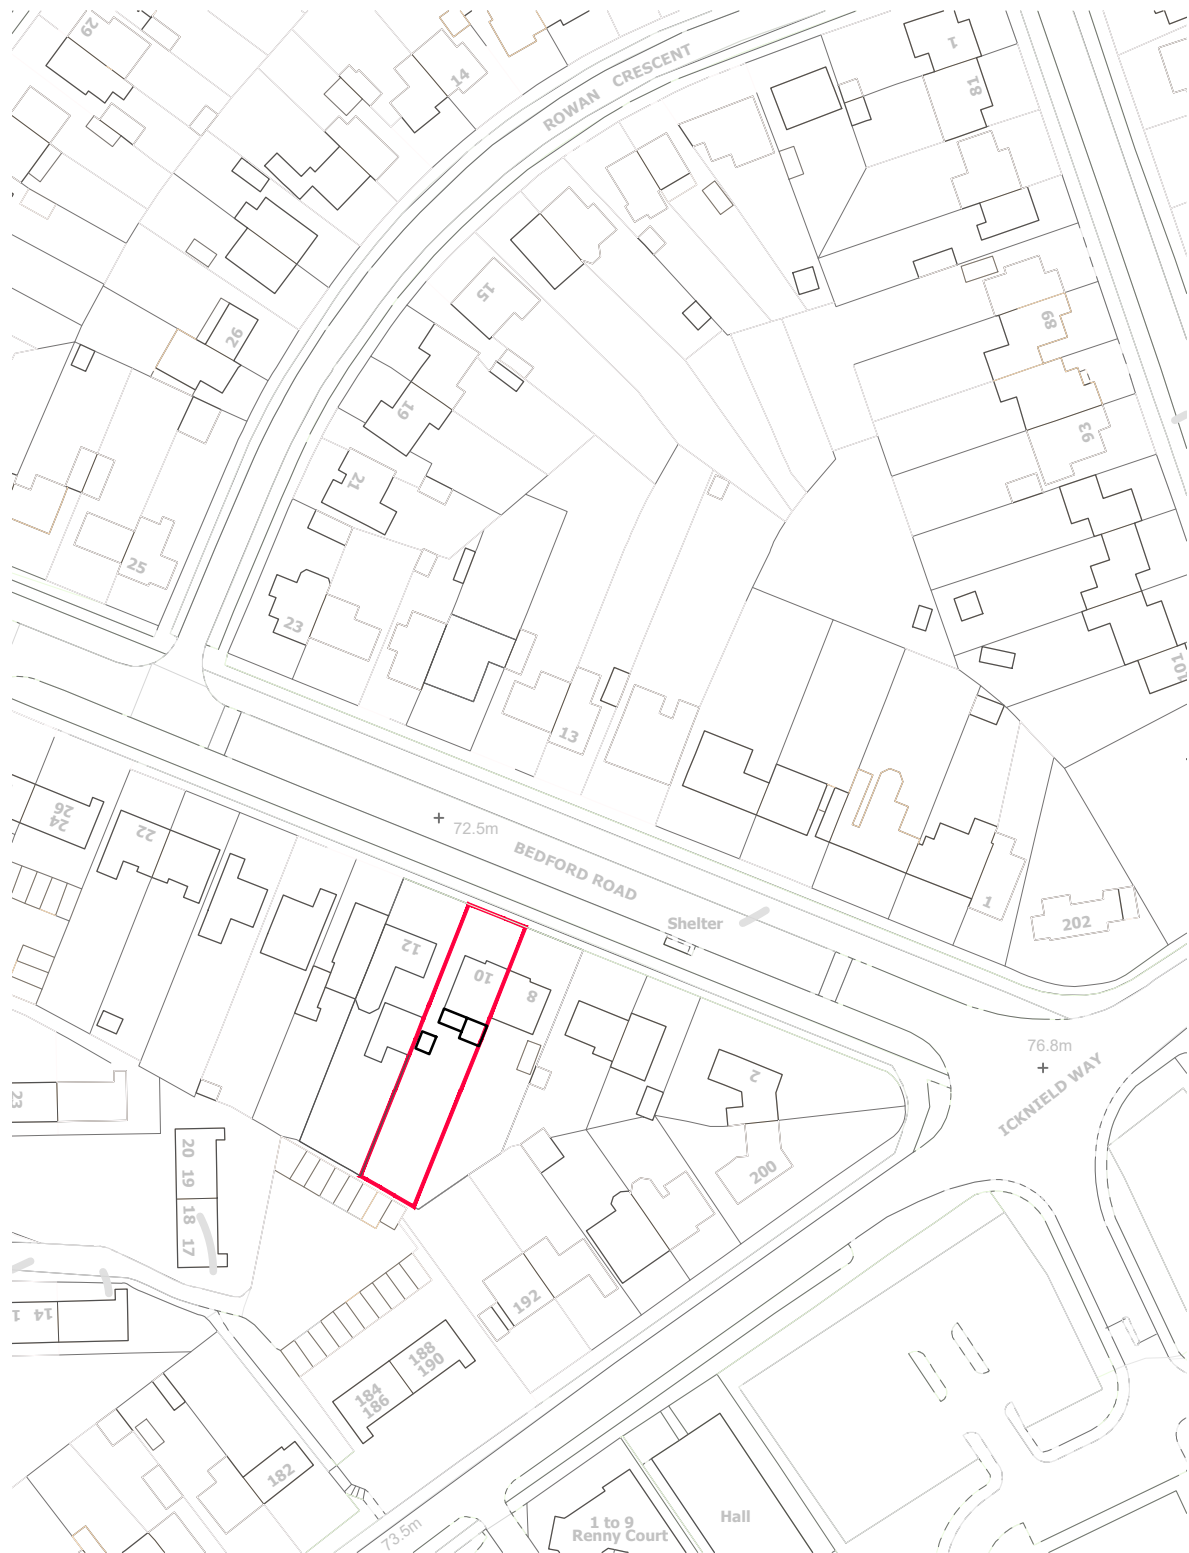

LOCATION PLAN (1:1250)

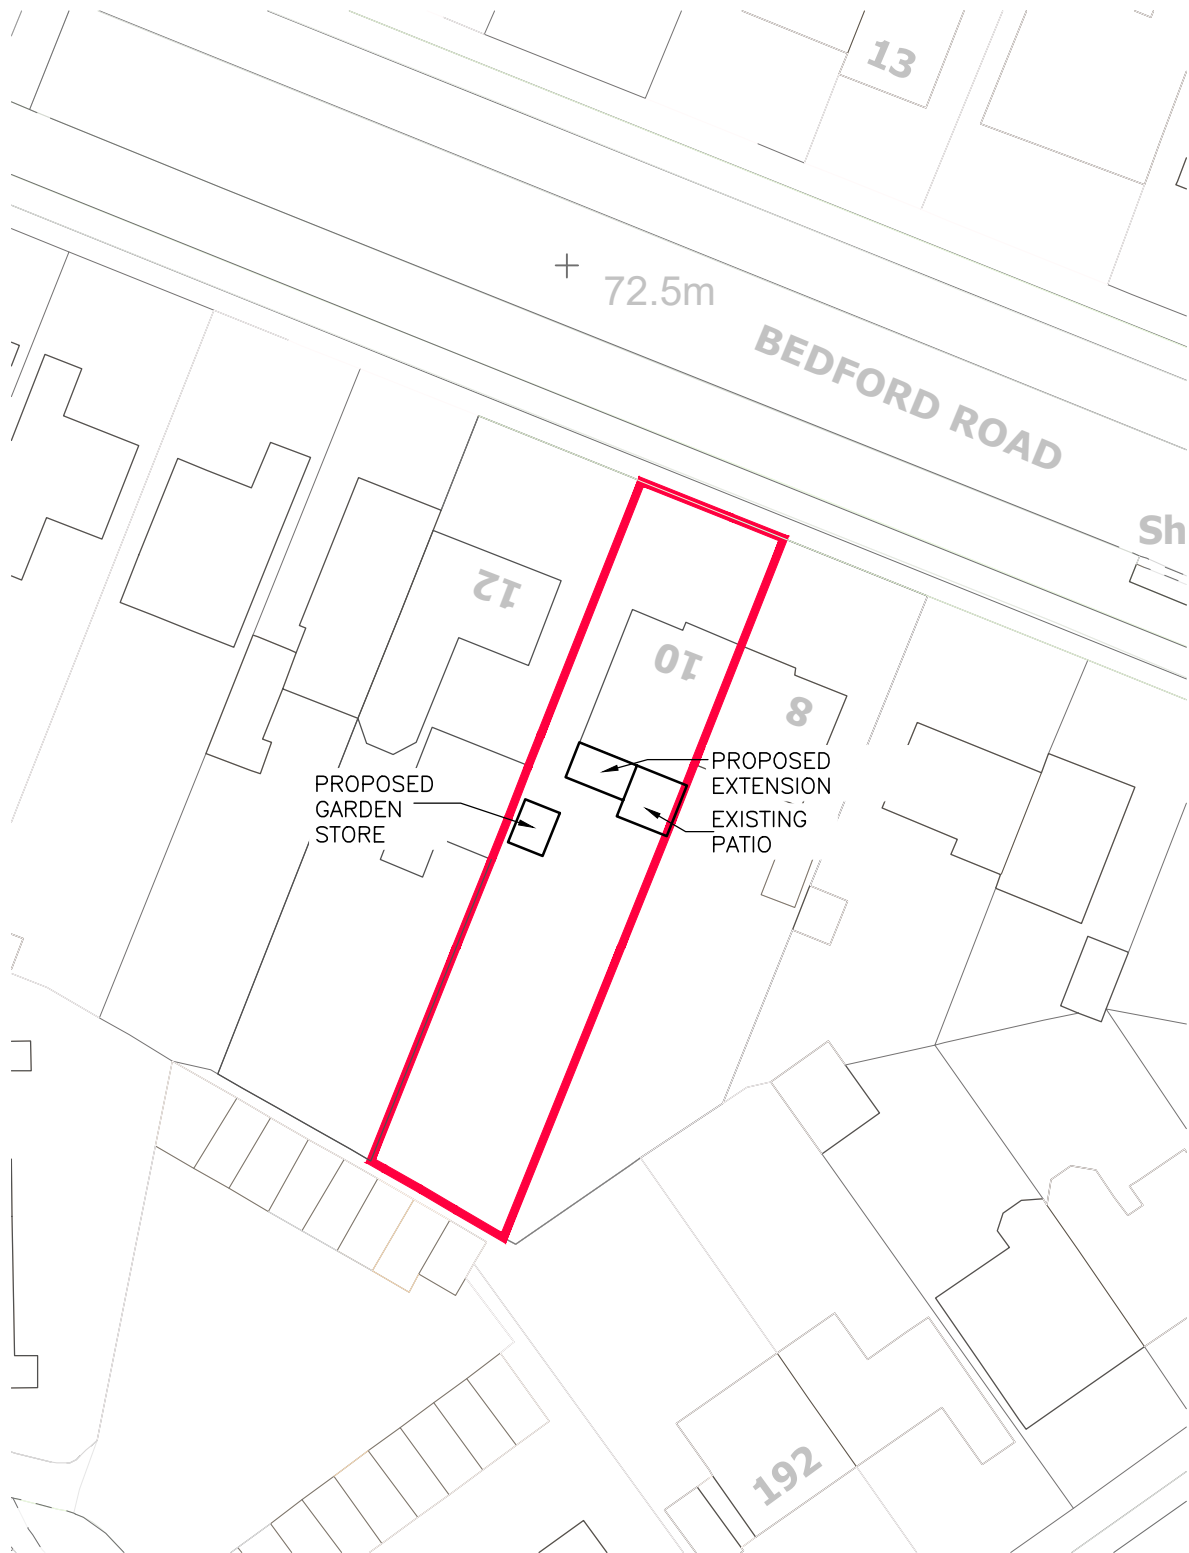

BLOCK PLAN (1:500)

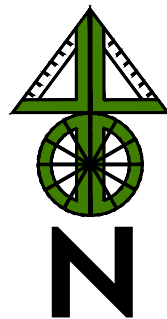

NOTES AND REVISIONS

No dimensions are to be scaled from this drawing. All stated dimensions must be verified on site. Lobs Design must be advised of any discrepancies.
This drawing must be read together with the specification/Bill of Quantities and related drawings.

This drawing is for the purpose of obtaining Planning & Building Regulations Approval only. Should the contractor use them to build from then they assume full responsibility for the design.

B	EXTENSION INCREASED IN WIDTH TO BE FLUSH WITH MAIN HOUSE	ipl	15.01.26
A	GARDEN STORE MOVED AWAY FROM BOUNDARY AND REDUCED IN WIDTH	ipl	16.12.25

REV	DESCRIPTION	DRWN	DATE	REV	DESCRIPTION	DRWN	DATE
-----	-------------	------	------	-----	-------------	------	------



1:1

Client
10 Bedford Road
Letchworth Garden City
Herts, SG6 4DJ


Project
Two Story Rear Extension,
Internal Alterations, Garden Store &
Window Replacement

Drawing Title
Site Location & Block Plans

Proposed

Scale	Date	Drawn	Checked
As Shown	Oct 2025	ipl	

Project No	Drawing No	Revision
LD793	P01	A

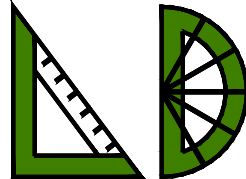

LGCHF Garden City
Heritage Awards
Winning Designer

Lobs Design

Architectural Services
Devonshire B.C.
Works Road,
Letchworth Garden City
Hertfordshire, SG6 1GJ
T: 01462 488212
M: 07960 006077
E: info@lobs-design.co.uk