



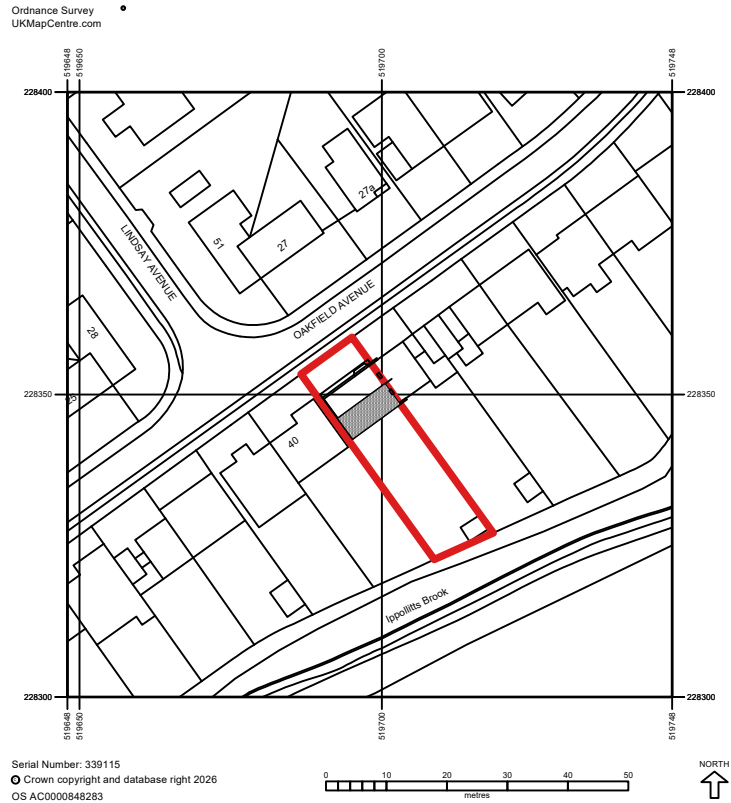


EXISTING SITE LOCATION PLAN 1:1250

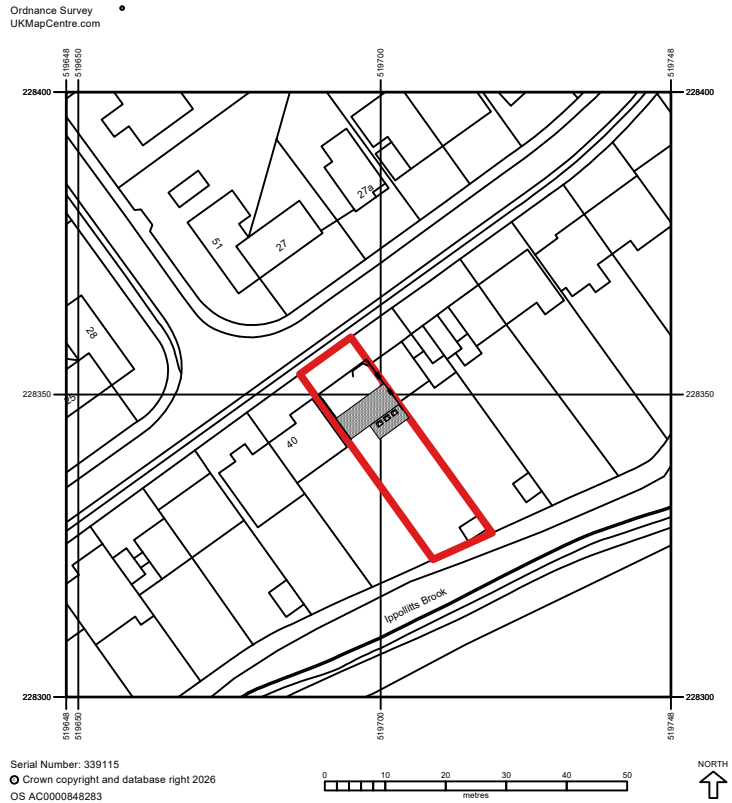

PROPOSED SITE LOCATION PLAN 1:1250



EXISTING SITE LAYOUT PLAN 1:500

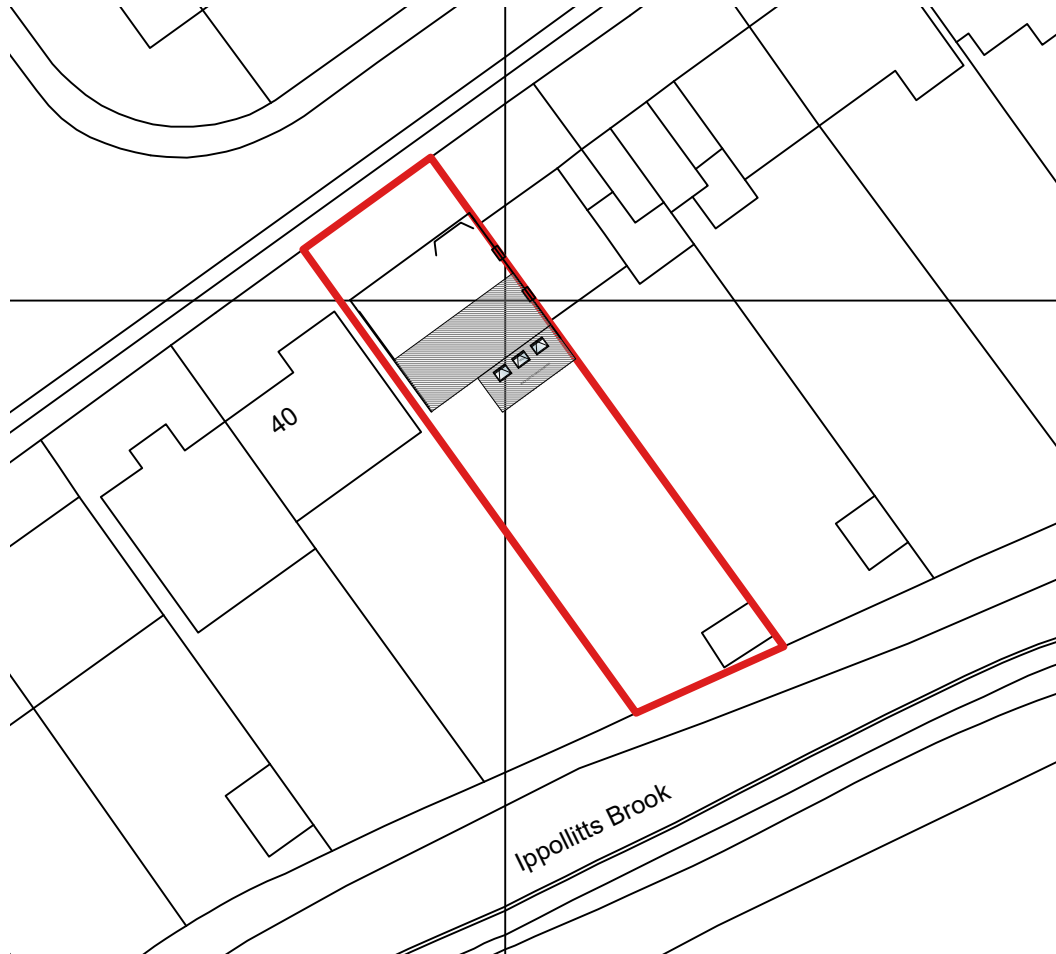

PROPOSED SITE LAYOUT PLAN 1:500

REV	DATE	REVISION NOTES
HMB HMB Building Design & Interiors (Seomra Design Ltd.) 30c High Street Welwyn Hertfordshire AL9 9EQ Mobile: 07834 554429 helenjelly@gmail.com		
Project Title		
42 OAKFIELD AVENUE HITCHIN SG4 9JD		
SITE LOCATION		
DRAWING NO 2278_PL01_SITE LOCATION		
Date	31.08.26	Scale 1:1250 & 500 @ A3