


N.H.D.C.
20 APR 2018

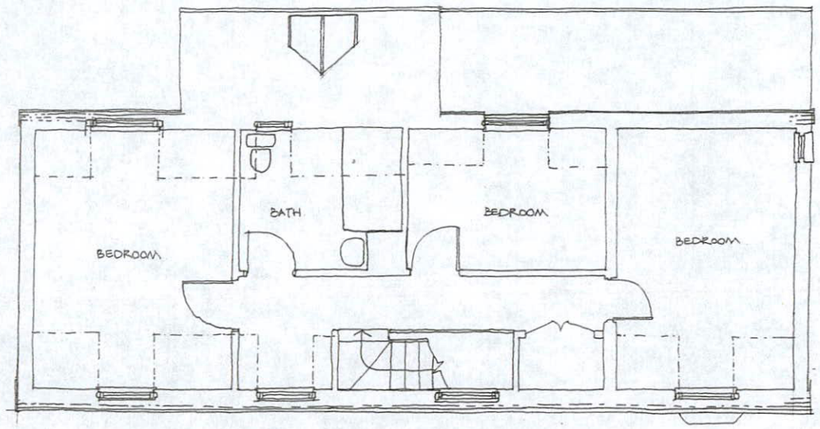

FIRST FLOOR PLAN.

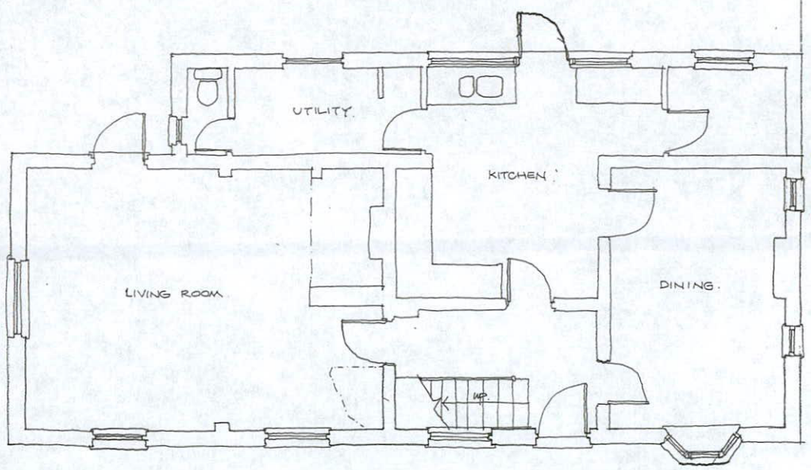

GROUND FLOOR PLAN.

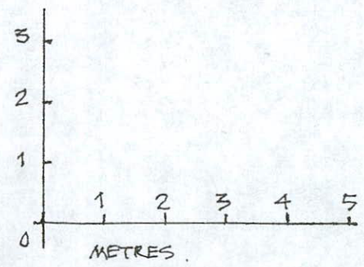

Rev Date

Project Proposed Kitchen Extension to
SPINDLE COTTAGE
HITCHIN ROAD
PRESTON
HERTS, SG4 7TZ

Client

Title **PLANS - EXISTING**

Scale 1: 100 at A3 Date Mar 18

Drawn AD

Drawing No. **18.09 : 02** Rev

AT4 Architects Ltd
THE BARN THE WHITE HOUSE
PRESTON ROAD GOSMORE
HERTFORDSHIRE SG4 7QS

TELEPHONE
(01462) 422334/441593

EMAIL office@at4architects.co.uk
WEB SITE www.at4architects.co.uk

DIRECTOR EDMUND WRIGHT, R.I.B.A