Proposal to upgrade boundary fencing and planting to be more in keeping with other gardens in Rushden and to be more sympathetic with the age of the property

SCALE BAR :

0 1 2 3 4 5 6 7 8 9 10 METRES

EXISTING ELEVATION

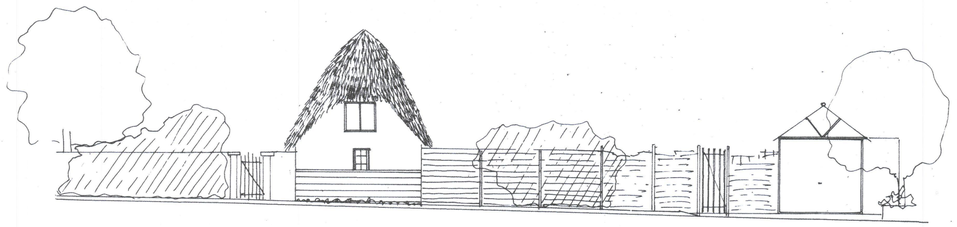

PROPOSED ELEVATION

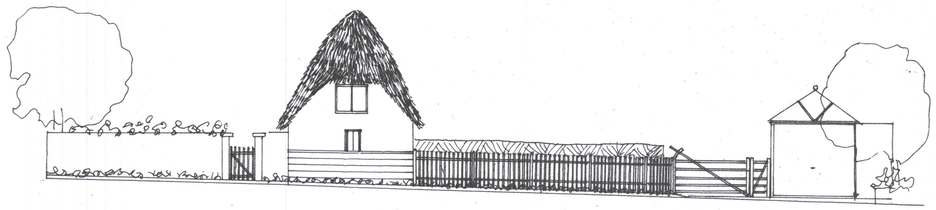

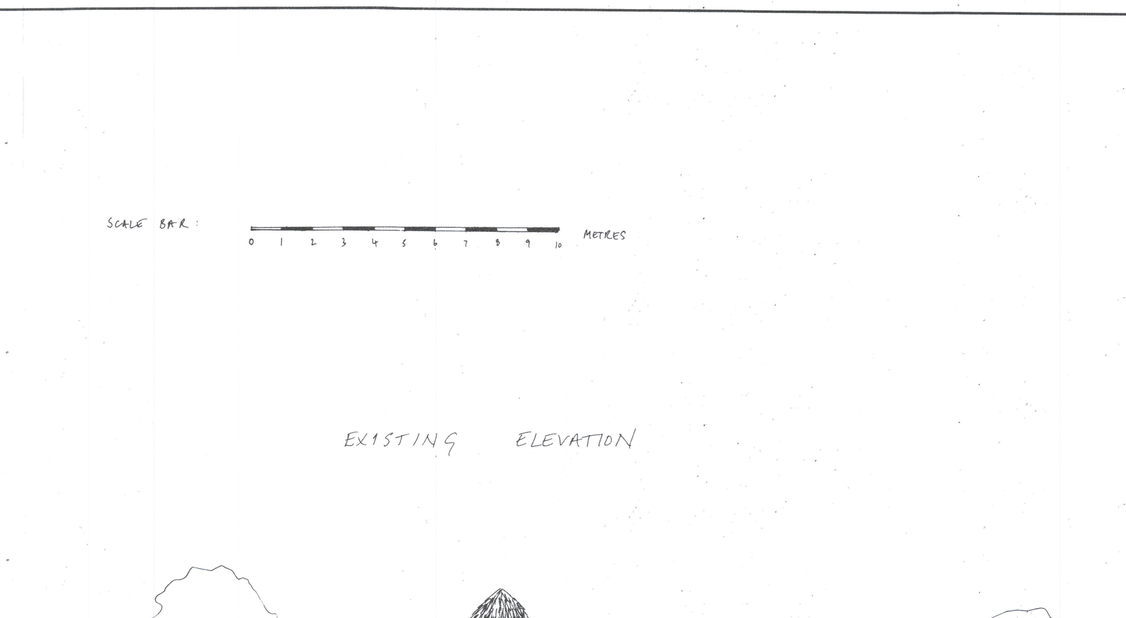

EXISTING LAYOUT PLAN

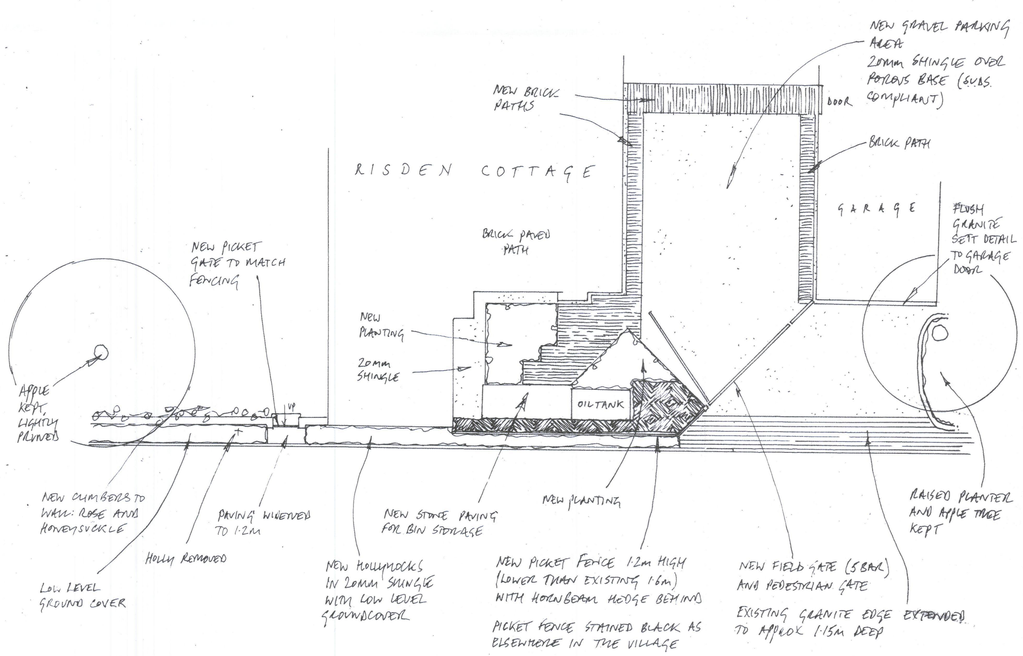

PROPOSED LAYOUT PLAN

N.H.D.C.
03 MAY 2018

NOTES:
All dimensions must be checked on site and not scaled from this drawing.

	Date	Revisions
A		

©copyright

Andrew Wenham Garden Design

38 Hitchin Road
Weston
Herts
SG4 7AY
Tel: 01462 790079
www.andrew-wenham.co.uk
design@andrew-wenham.co.uk

Project:
Risden Cottage
Treacle Lane
Rushden
Herts
SG9 0SL

Title: Front Boundary Garden Plan

Client:
Mr and Mrs Wood

Scale: 1:100 @ A1
Date: 12th January 2018
Drawing No. Wo/02/AW

Designed by: *Andrew Wenham MSGD*

A PRODUCT OF THE UNO RANGE-ARCHITECT CAT. No 7311

594 x 841mm A1