




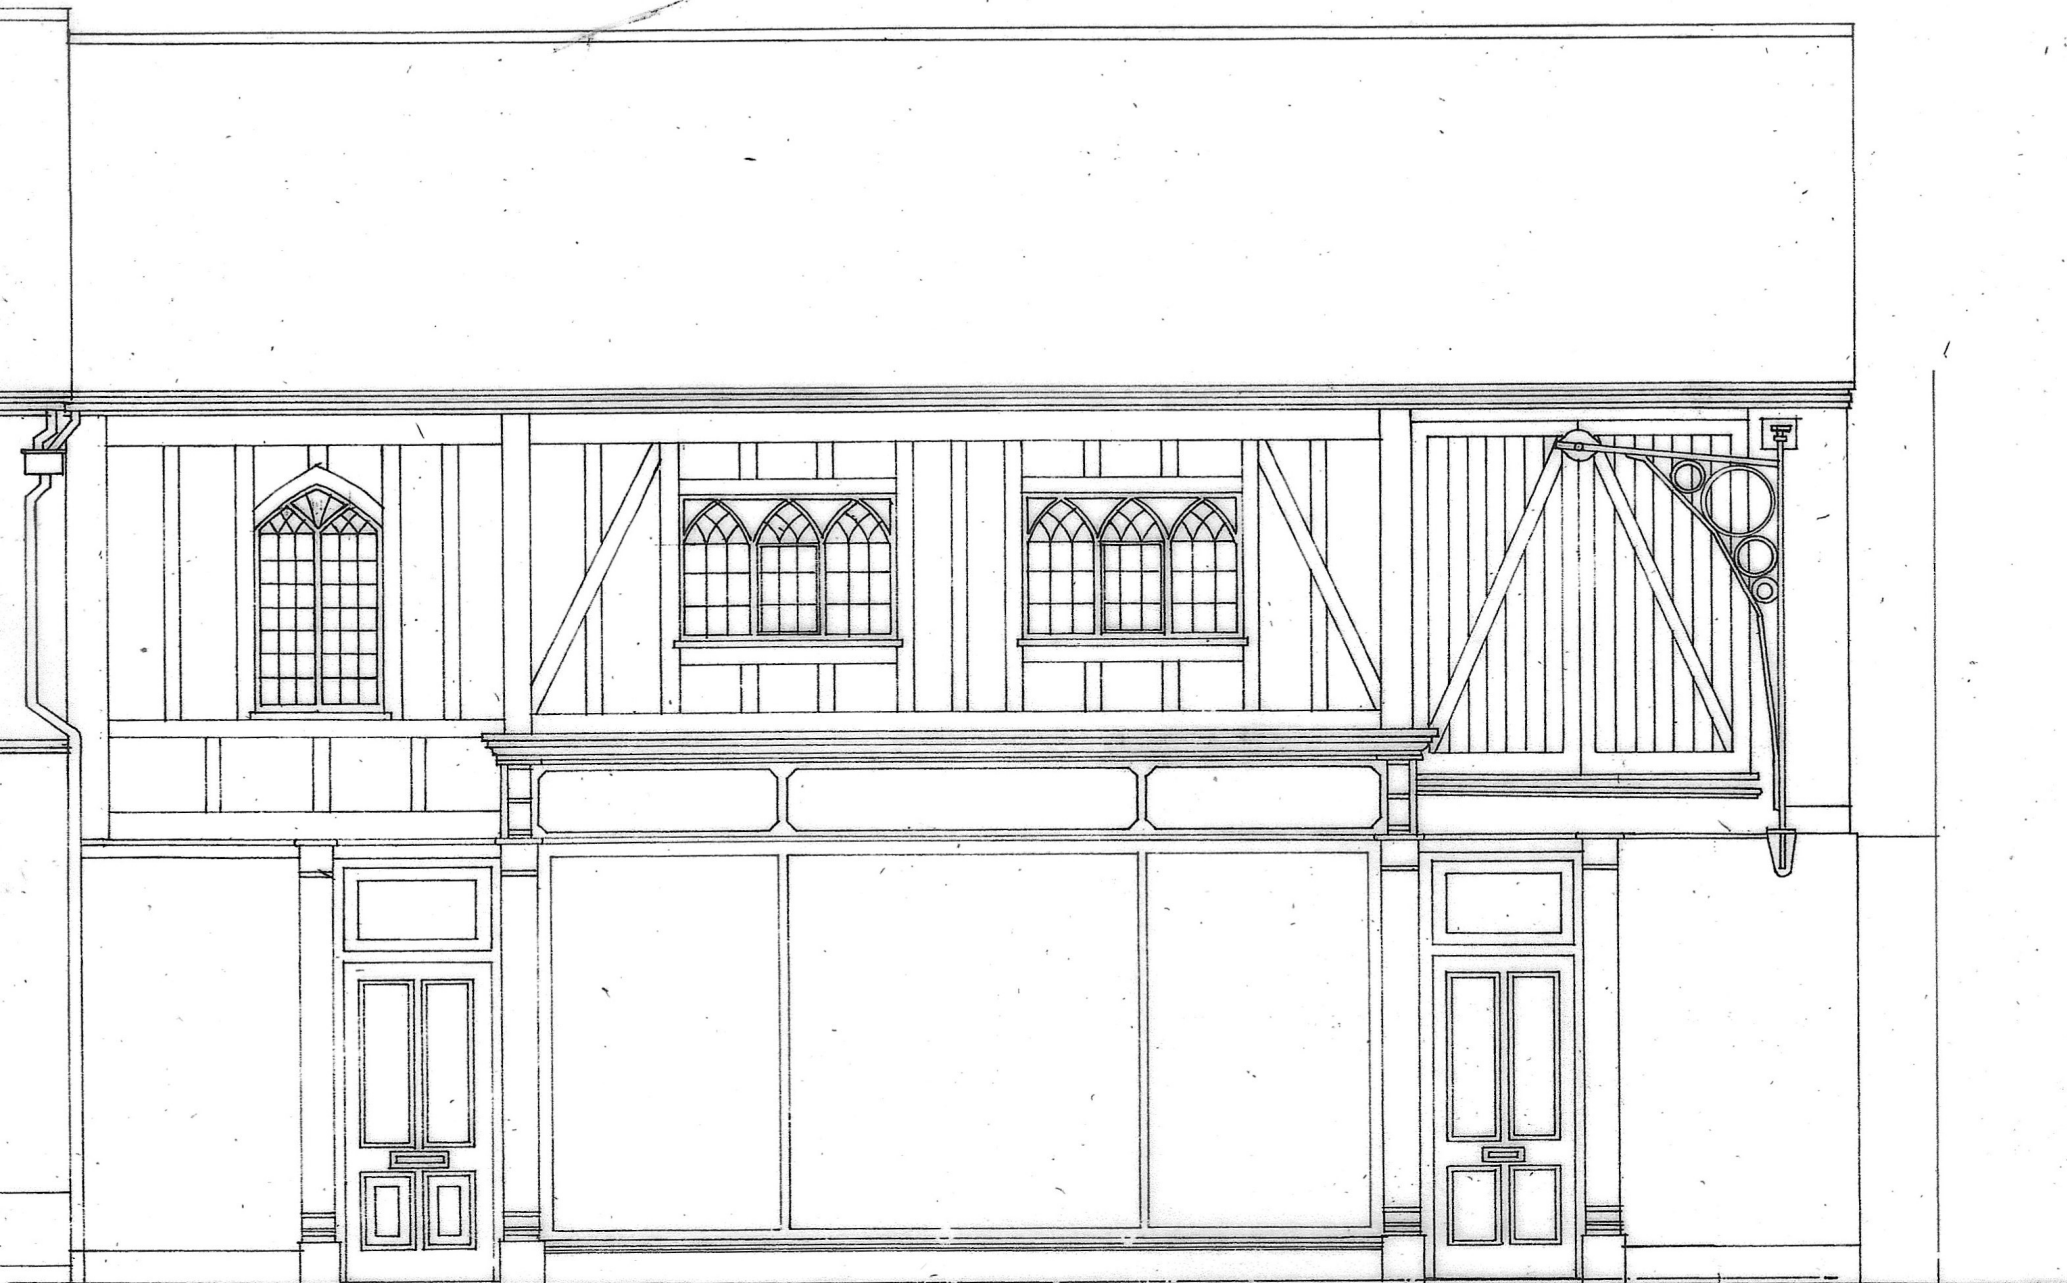

ELEVATION TO TILEHOUSE STREET

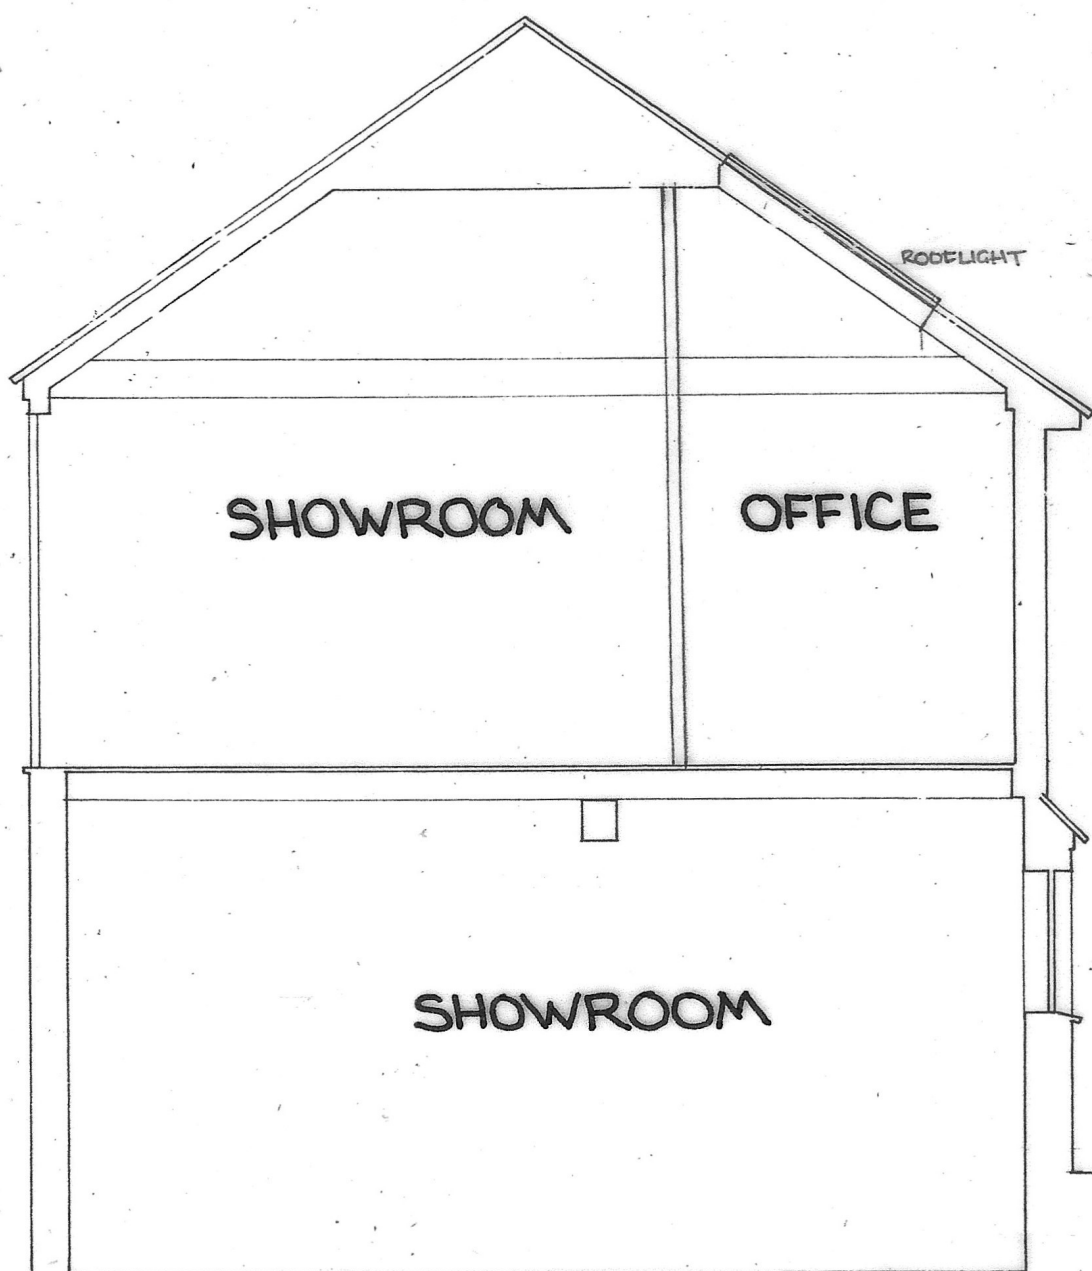

SECTION

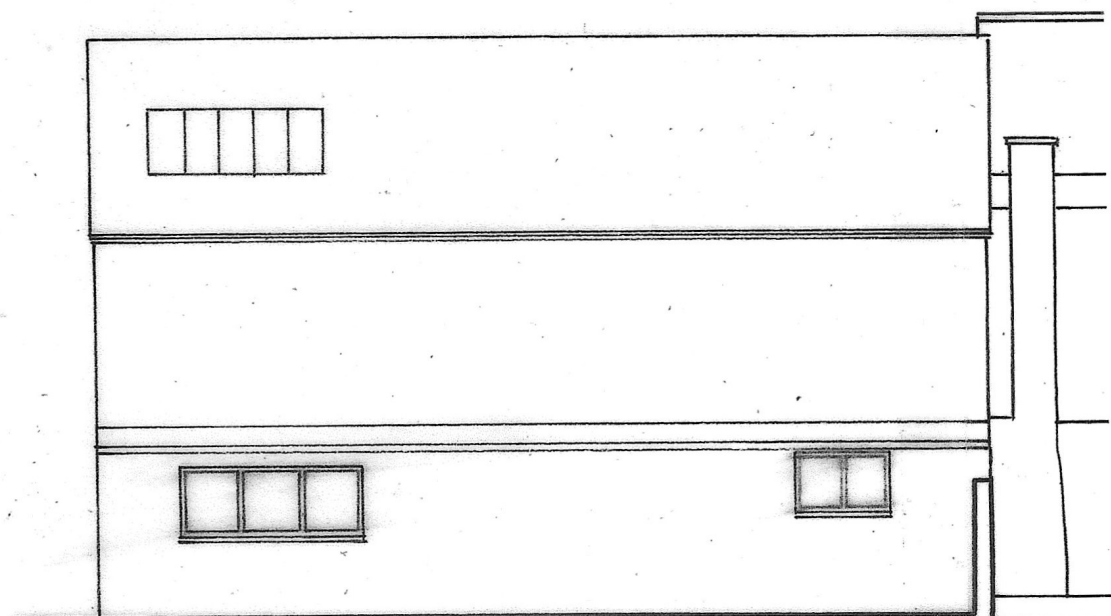

NORTH ELEVATION

0 1 2 3 4 5 10

0 1 2 3 4 5

94 TILEHOUSE STREET, HITCHIN, HERTFORDSHIRE

ELEVATIONS & SECTION
AS EXISTING