


Contractors are to check all levels and dimensions before work is put in hand, and any discrepancies are to be referred to the architects

REV	DATE	DESCRIPTION	DWN	CHKD
A	16.01.26	Red line amended following council comments	ANE	-
B	22.01.26	Red line amended following council comments	ANE	-

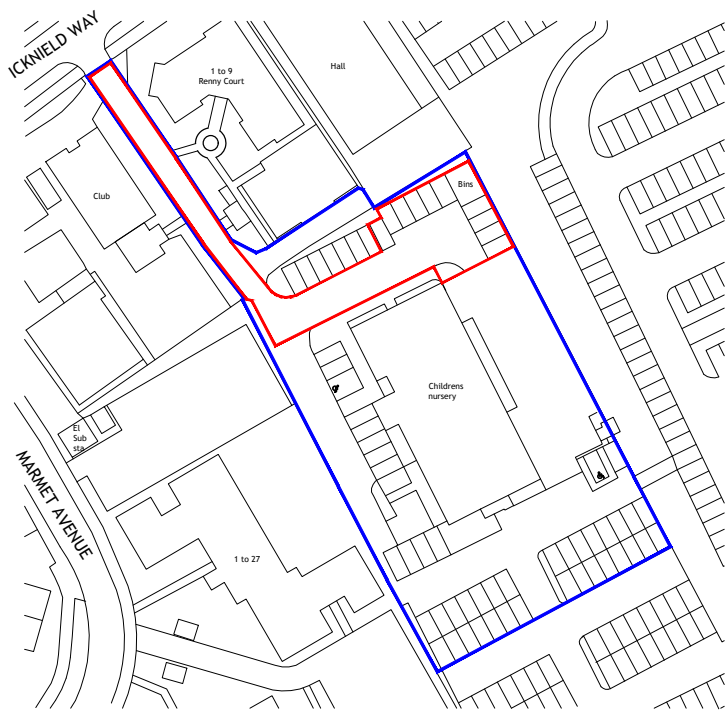

EXISTING PLAN

Preliminary



Architects + Interior Designers Limited
123 NEW LONDON ROAD, CHELMSFORD,
ESSEX. CM2 0QT
TEL: +44 (0) 1245 269755 FAX: +44 (0) 1245 250310
E-MAIL: admin@lap-architects.co.uk
www.lap-architects.com

project

Icknield Way
Letchworth
SG6 4GY

client

Busy Bees Day
Nurseries LTD

drawing title

Site location plan

drawing number	revision
9356/01	B
checked ARH	drawn ANE
scale 1:1250 @ A4	date October 2025

This drawing is the property of LAP Architects + Interior Designers Ltd. and must not be copied or reproduced in any way in whole or in part without the express permission of LAP Architects + Interior Designers Ltd. Copyright © LAP Architects + Interior Designers Ltd.



Scale in metres