

Alotment
Gardens

Existing conifer trees to be retained with 4.2m RPA calculated in accordance with Section 4.6 of BS5837:2012 'Trees in relation to design'

Tree protection to Condition 7, namely; temporary chestnut paling or chain link fencing of a minimum height of 1.2 metres on a scaffolding framework

Existing conifer trees to be removed as per approval Ref: 22/02765/FP


Existing shed removed and bin and cycle stores as approved

6mx2.4m patio and paths in grey conc paving

See approved
App. 22/02765/FP
Dwg. ODC-22/21.03 B

planting bed with 4 No. 5 litre Spiraea Japonica

Parking arrangement as approved

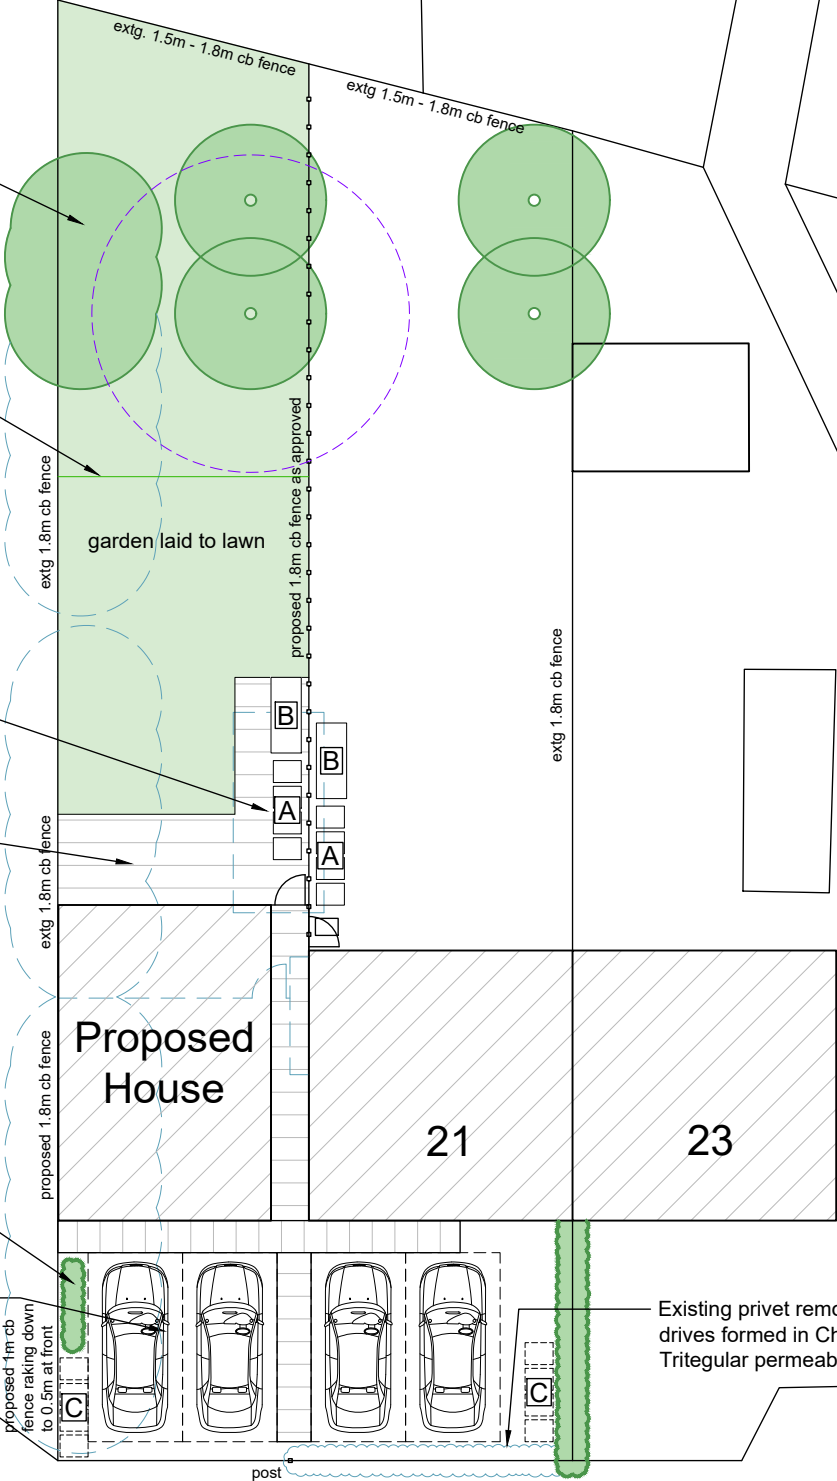

ST KATHERINES CLOSE

LEGEND

- A Area for bins & recycling storage
- B Min. 1.8m x 0.9m covered & lockable cycle parking
- C Bin collection location

New Dwelling Adj to
21 Katherines Close, Ickleford, SG5 3XS
Site Plan as Proposed - Lanscaping
Scale - 1:200 @ A3 Drg: L1258/11

