





Proposed First Floor Plan 1:50

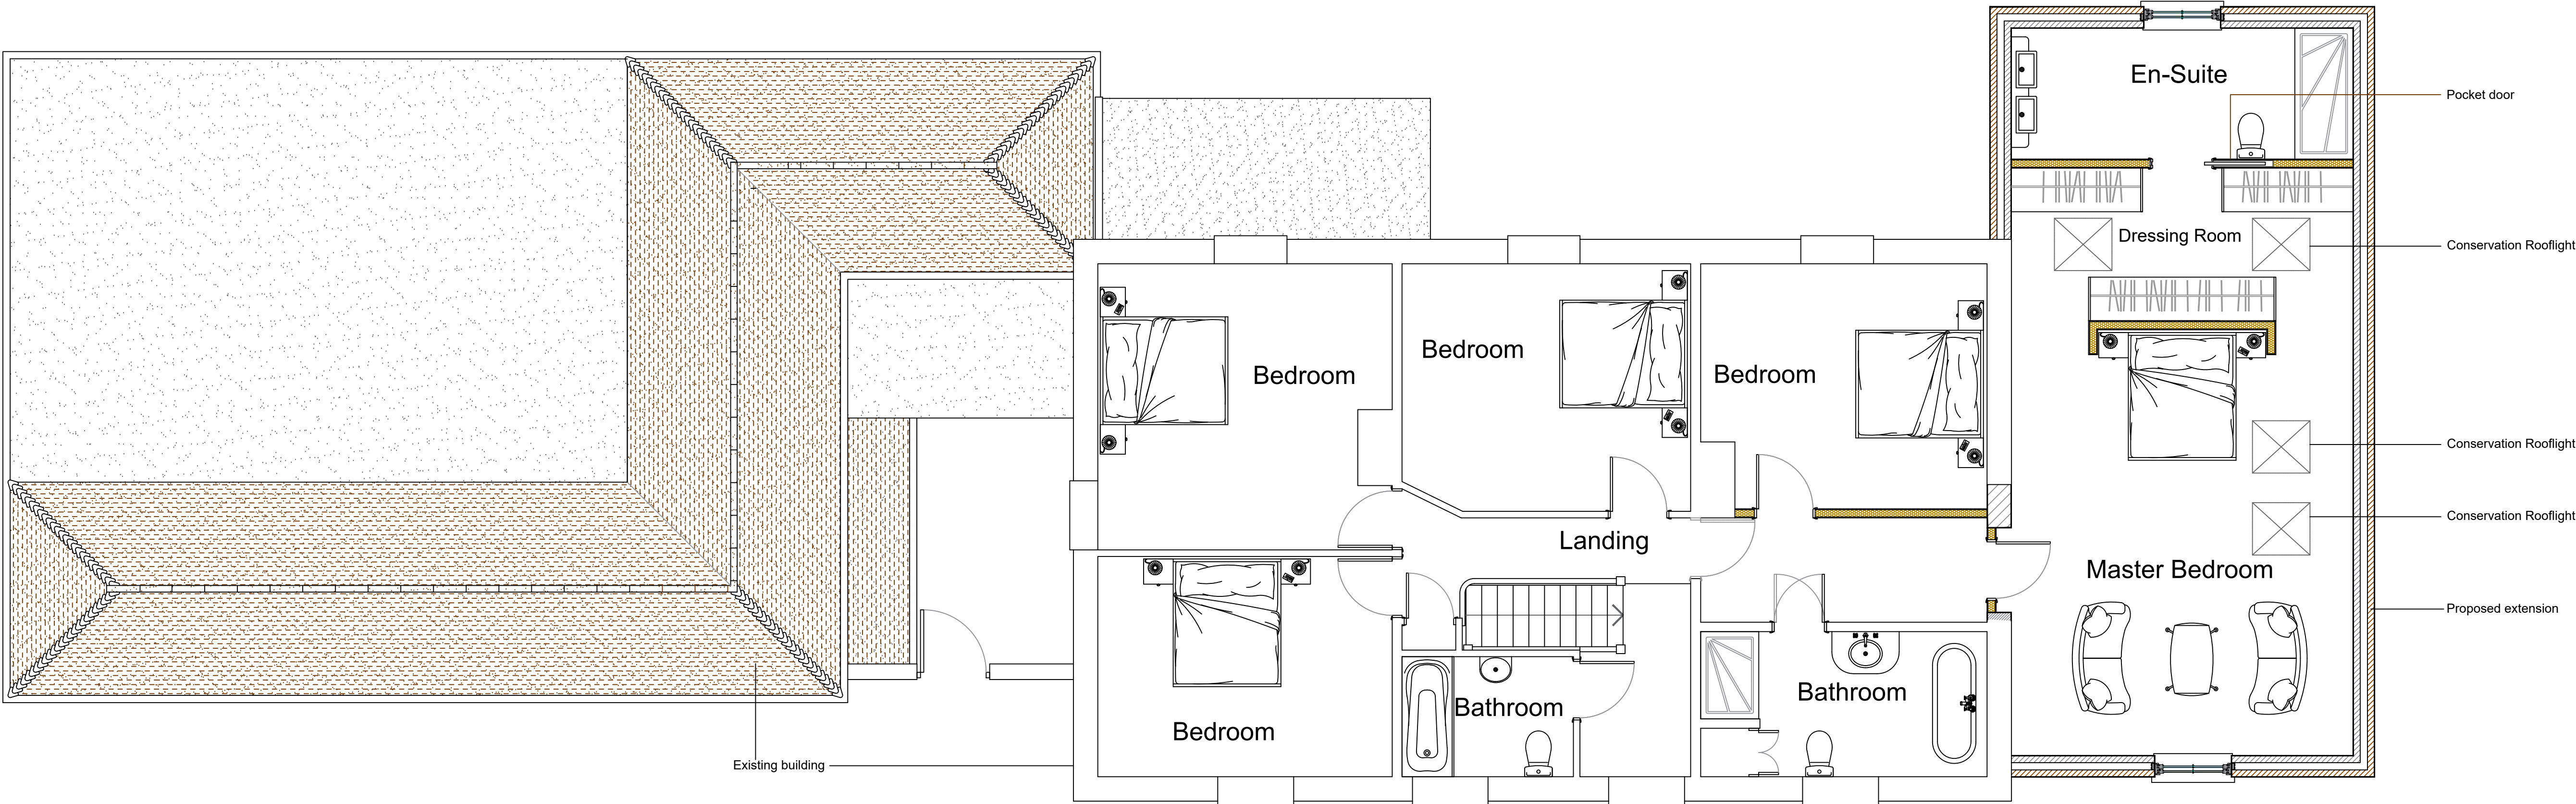

Proposed Roof Plan 1:100

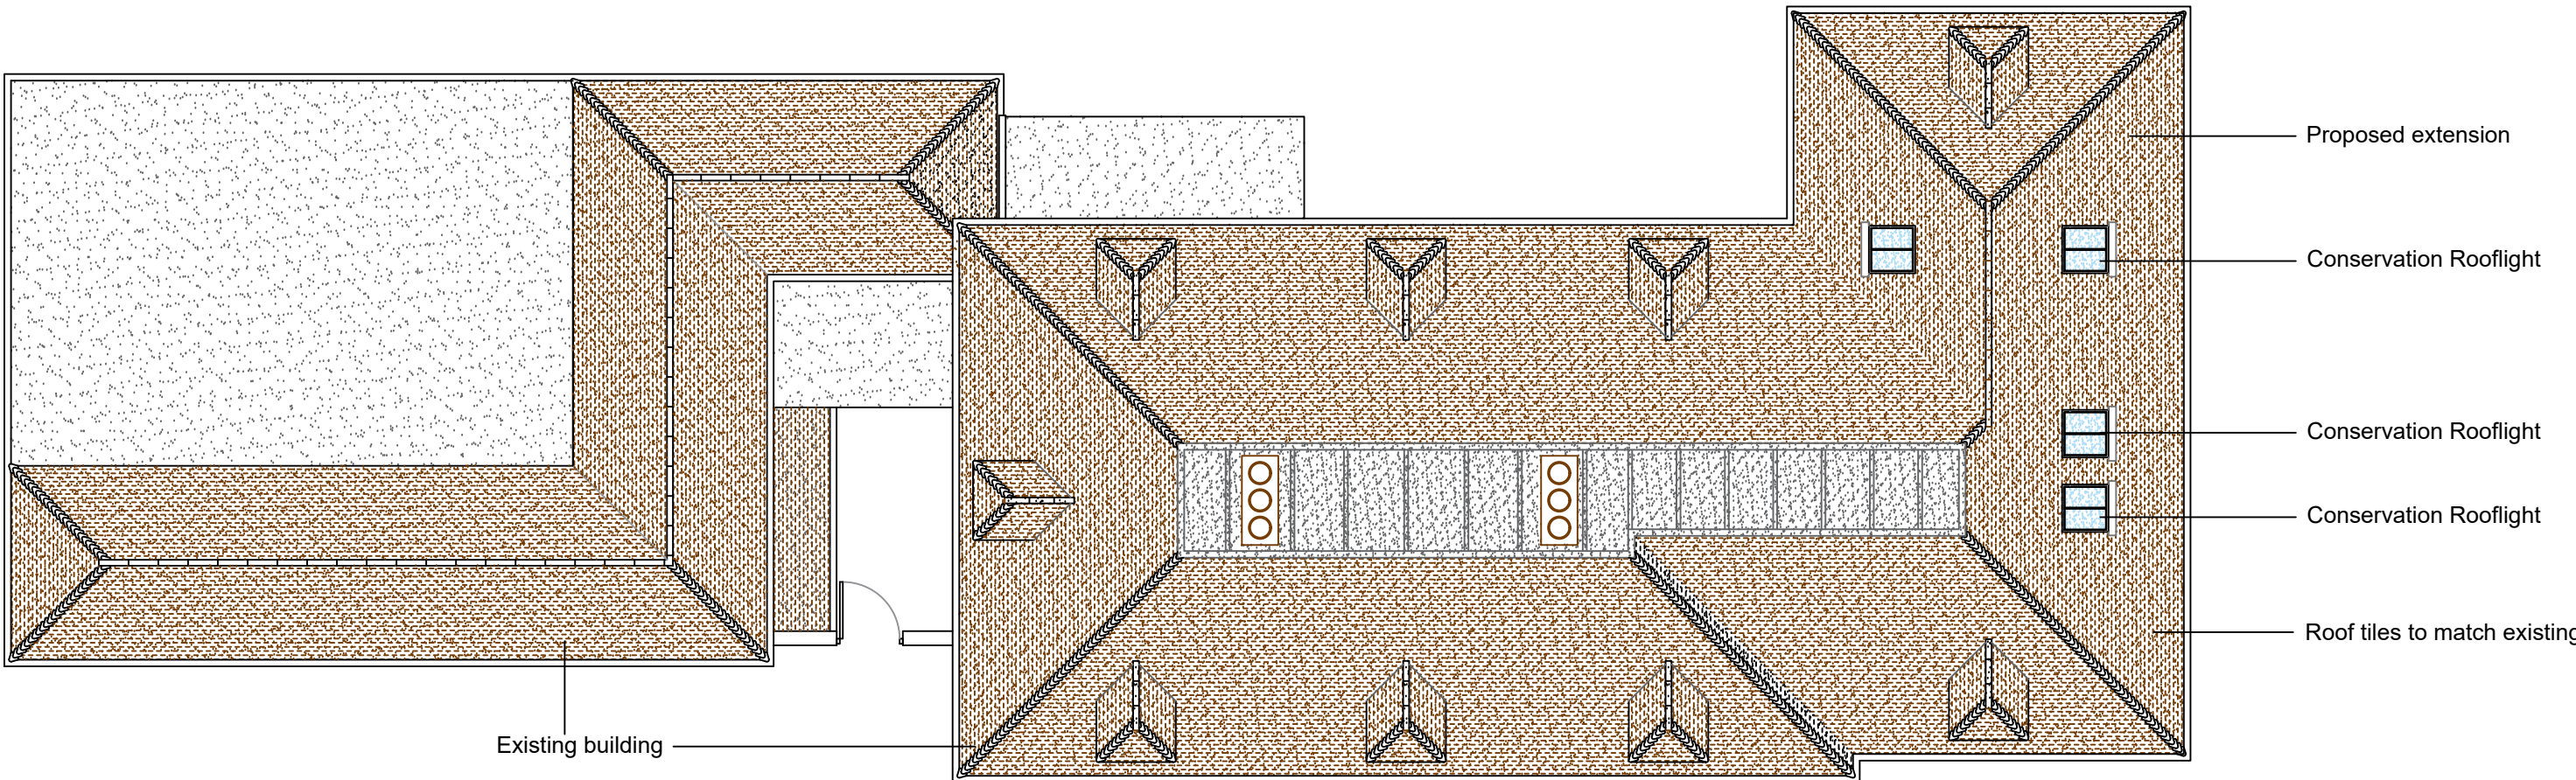

Proposed Site Plan 1:500

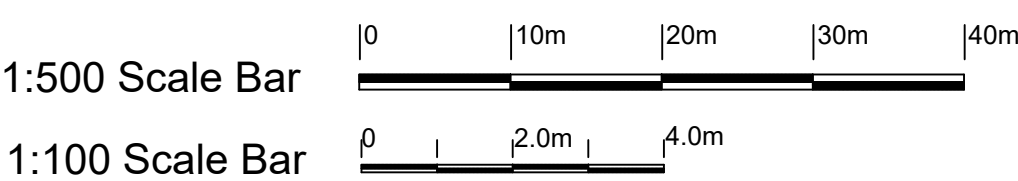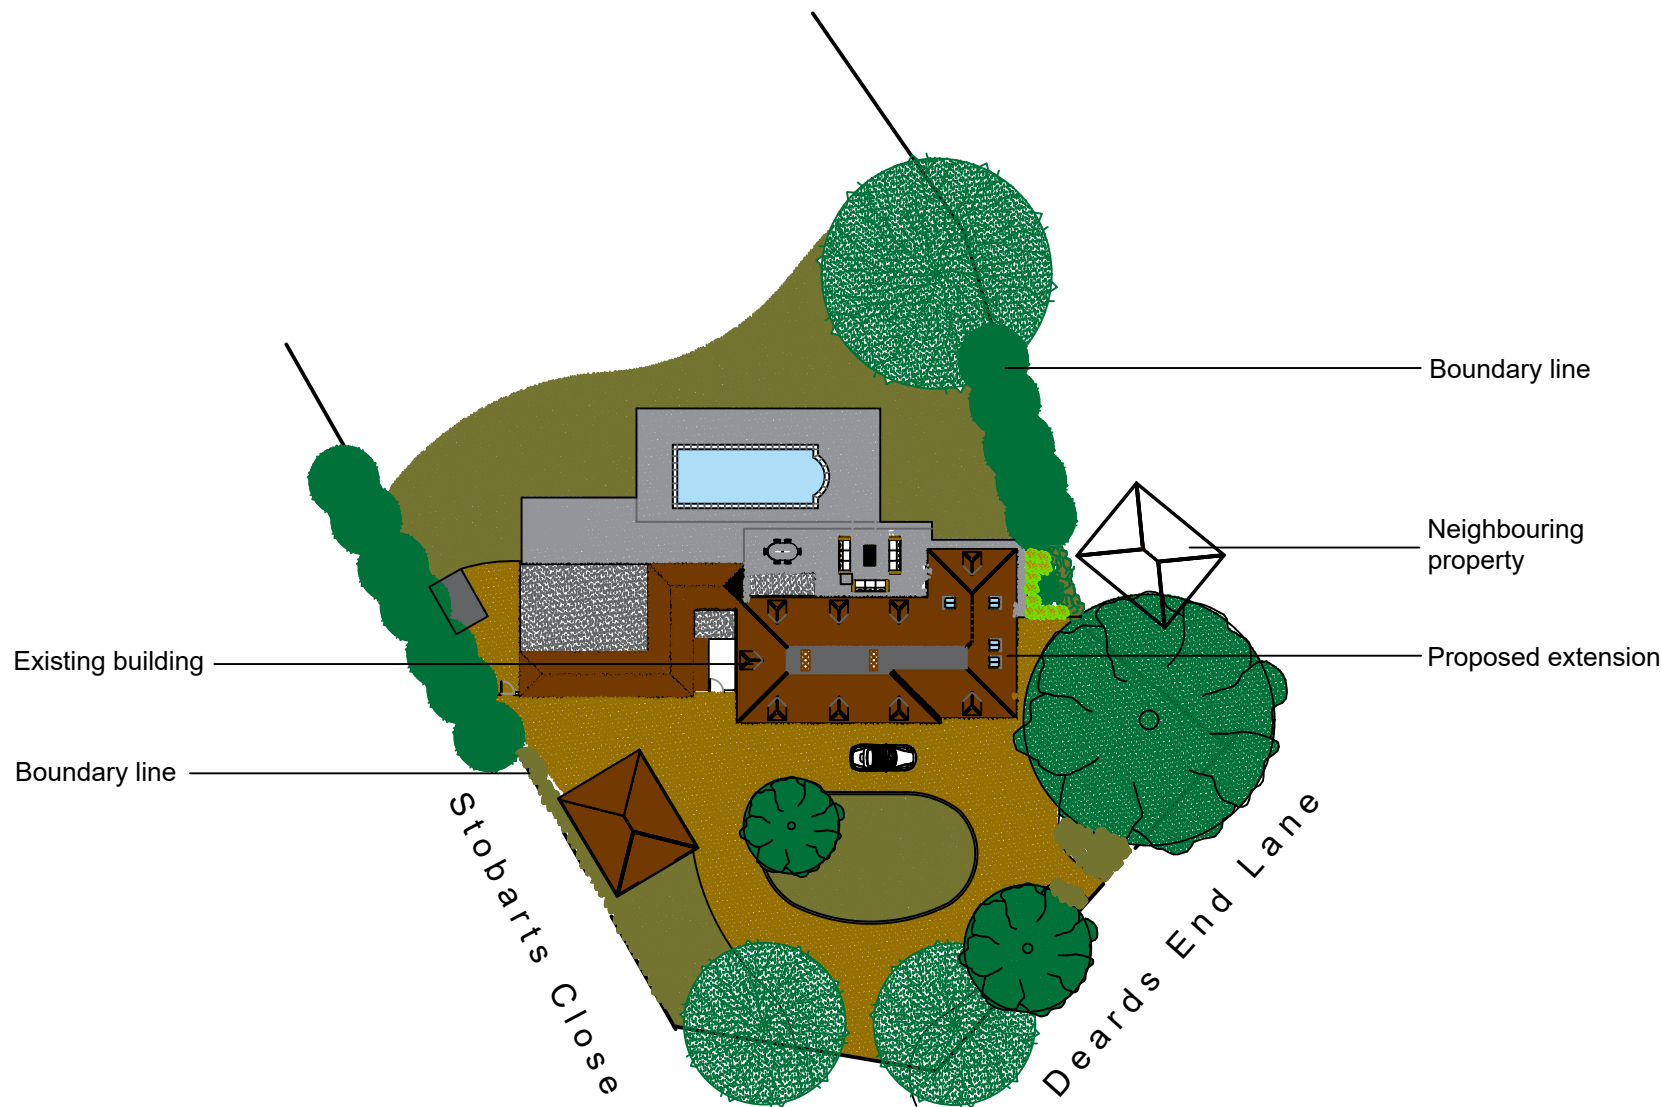

**Architech Limited**  
Architectural and Building Consultants  
Tel. 01462 634293 / 07768 123899

**Project**  
14 Deards End Lane, Stevenage,  
Hertfordshire

**Title**  
Proposed Double Storey Side  
Extension

| Date       | Scale      | Status   |
|------------|------------|----------|
| March 2026 | 1:50 1:100 | Planning |

2026 / 08 / 02

A1

© THIS DRAWING IS COPYRIGHT