


Proposed Elevations 1:100

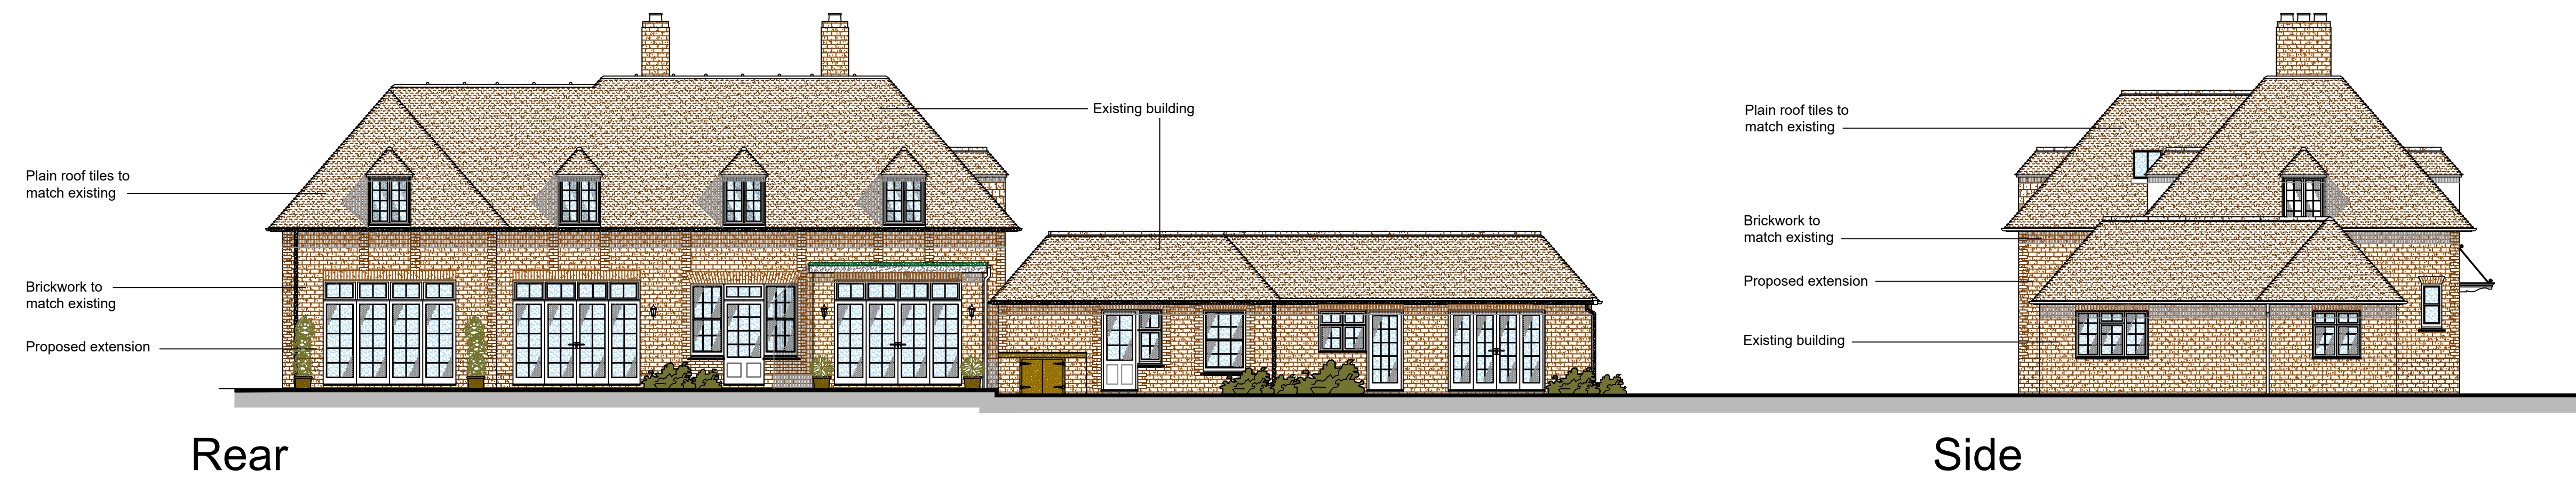

1:100 Scale Bar 0 2.0m 4.0m

Architech Limited
Architectural and Building Consultants
Tel. 01462 634293 / 07768 123899

Project
14 Deards End Lane, Stevenage,
Hertfordshire

Title
Proposed Double Storey Side
Extension

Date March 2026 **Scale** 1:50 1:100 **Status** Planning

2026 / 08 / 03 A1

© THIS DRAWING IS COPYRIGHT