



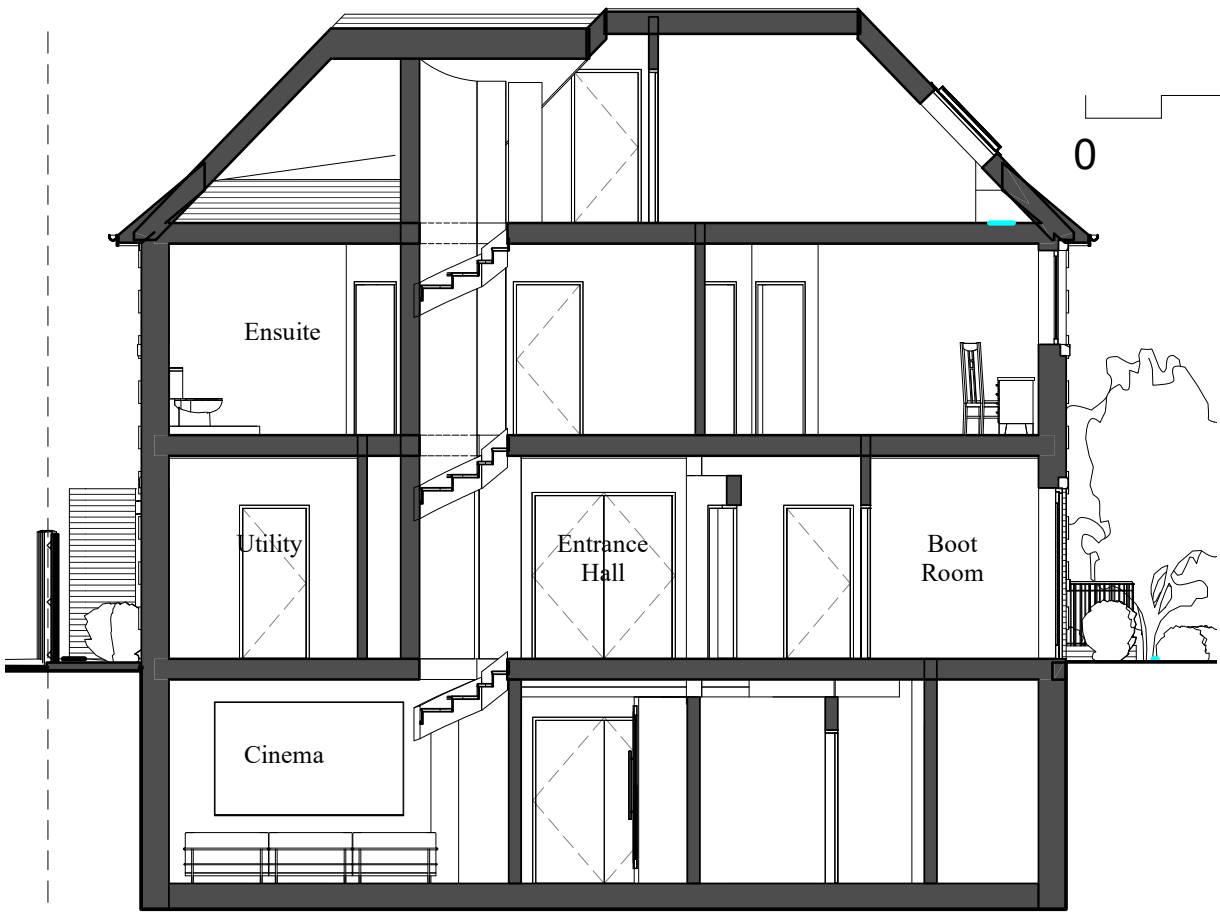

Section AA
1 : 100

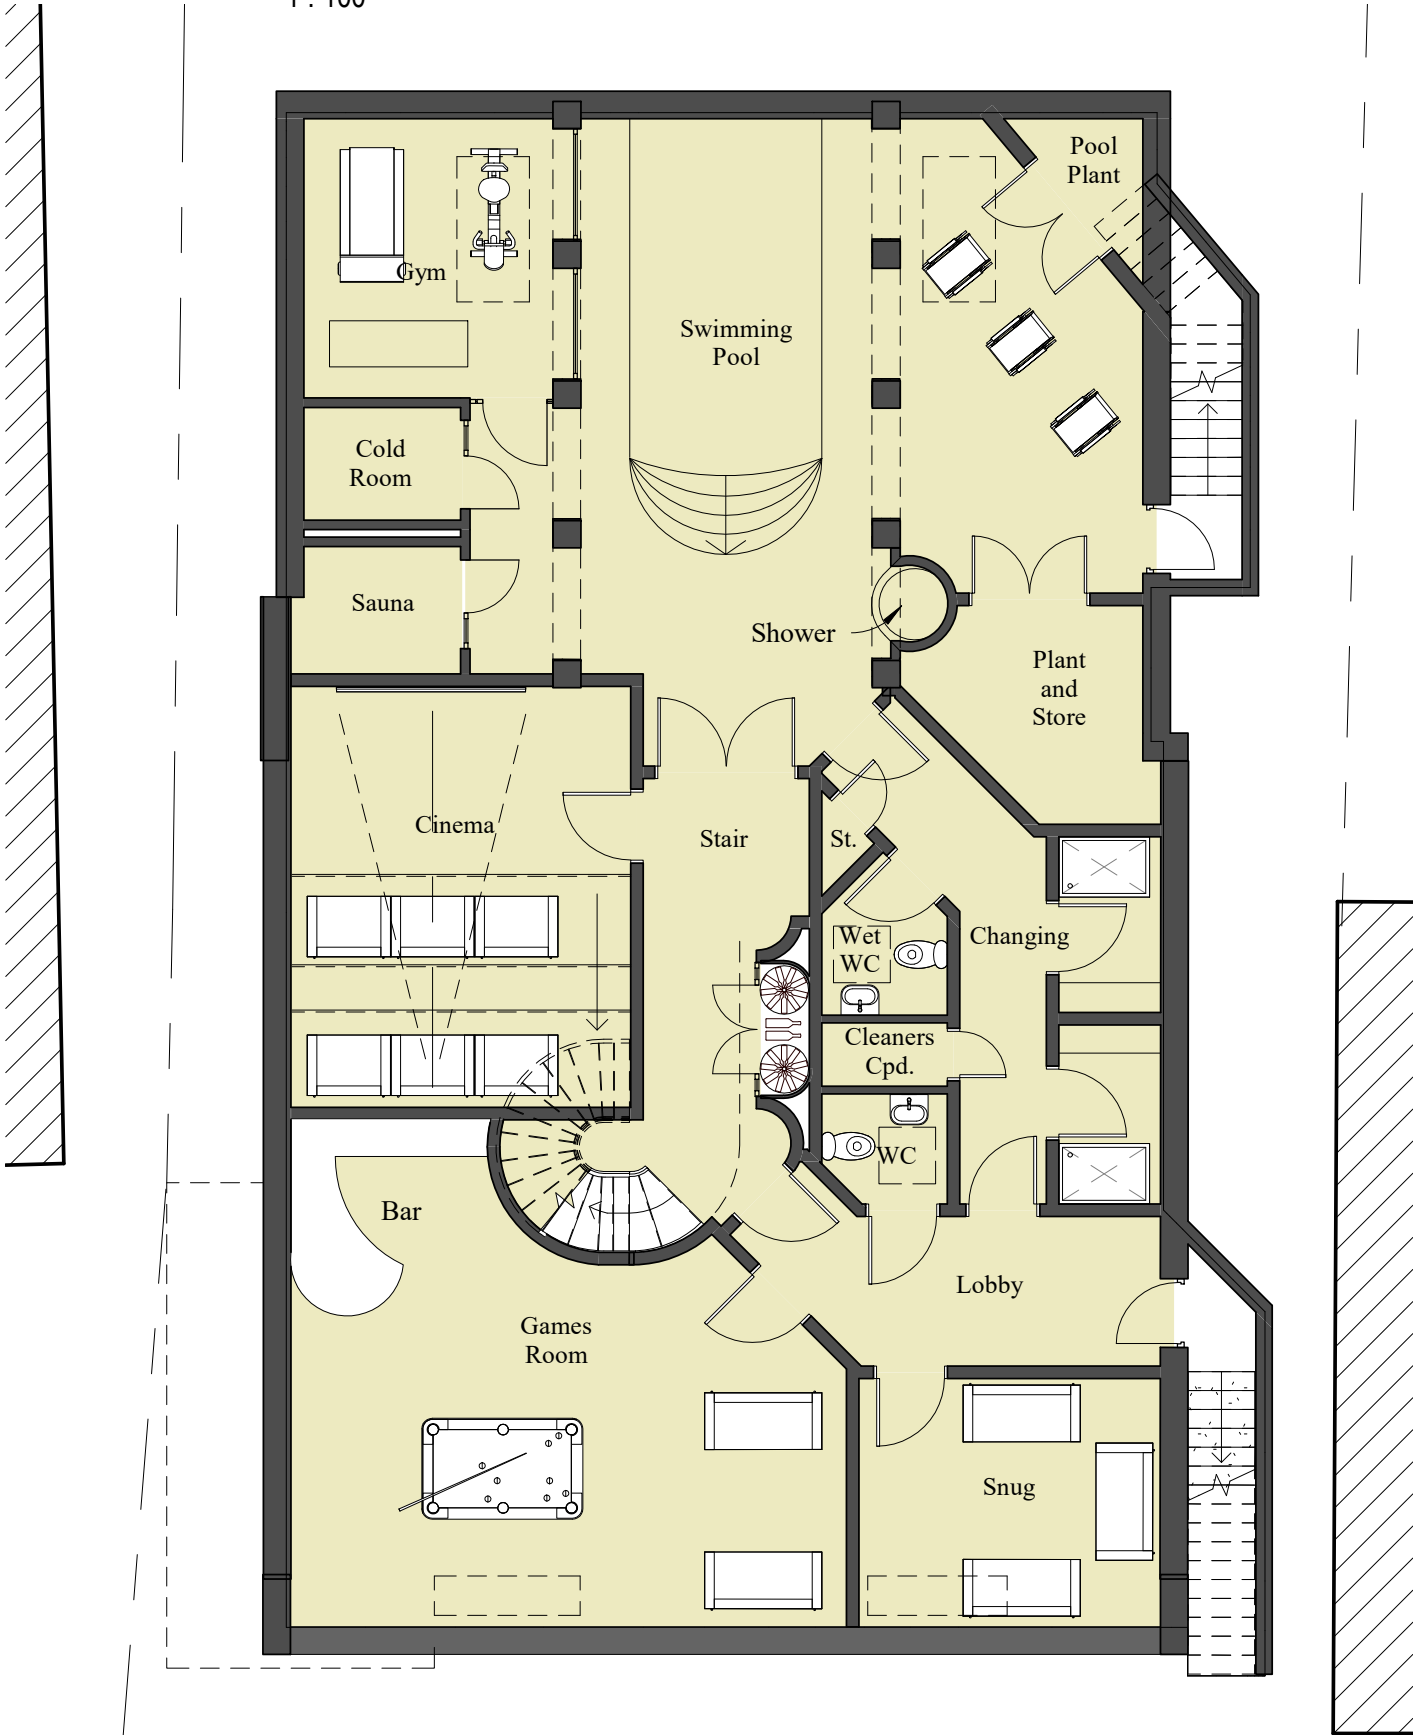

Basement Plan
1 : 100

PLANNING
PENTANGLE
DESIGN GROUP
SUITE 1, 21 BANCROFT HITCHIN HERTS SG5 1JW
T:01462 431133 E:pdg@pentangledesign.co.uk

JOB TITLE
Proposed Replacement Dwelling at
35 Grays Lane, Hitchin

for
DRAWING TITLE
Proposed Basement Plan and Section

SCALE 1 : 100	DRAWING NUMBER	REVISION
DATE Oct '25	132 -	
SHT SIZE A3		
JOB NUMBER 3959		
CHARTERED ARCHITECTS		