


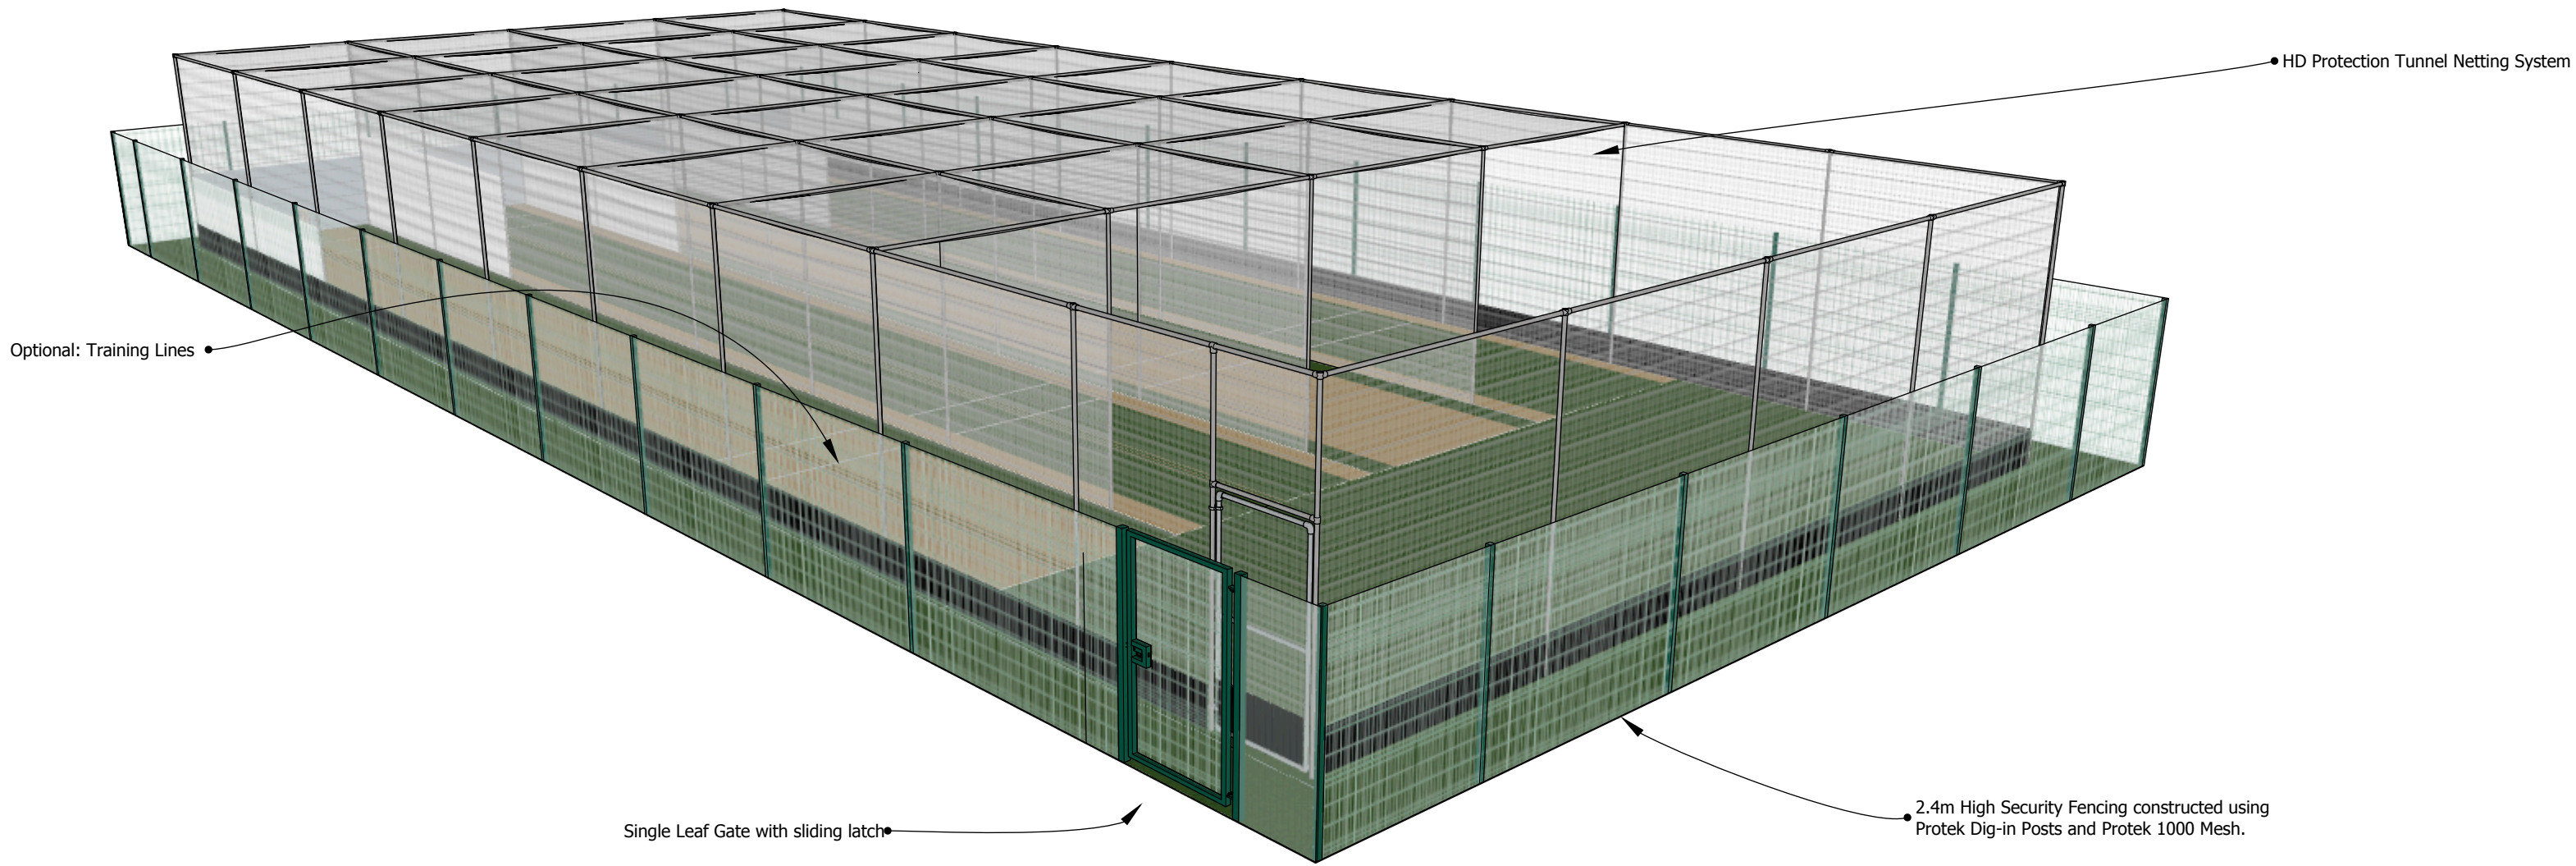

Optional: Training Lines

HD Protection Tunnel Netting System


Single Leaf Gate with sliding latch

2.4m High Security Fencing constructed using Protek Dig-in Posts and Protek 1000 Mesh.

A03
01

FRONT PERSPECTIVE

scale: NTS

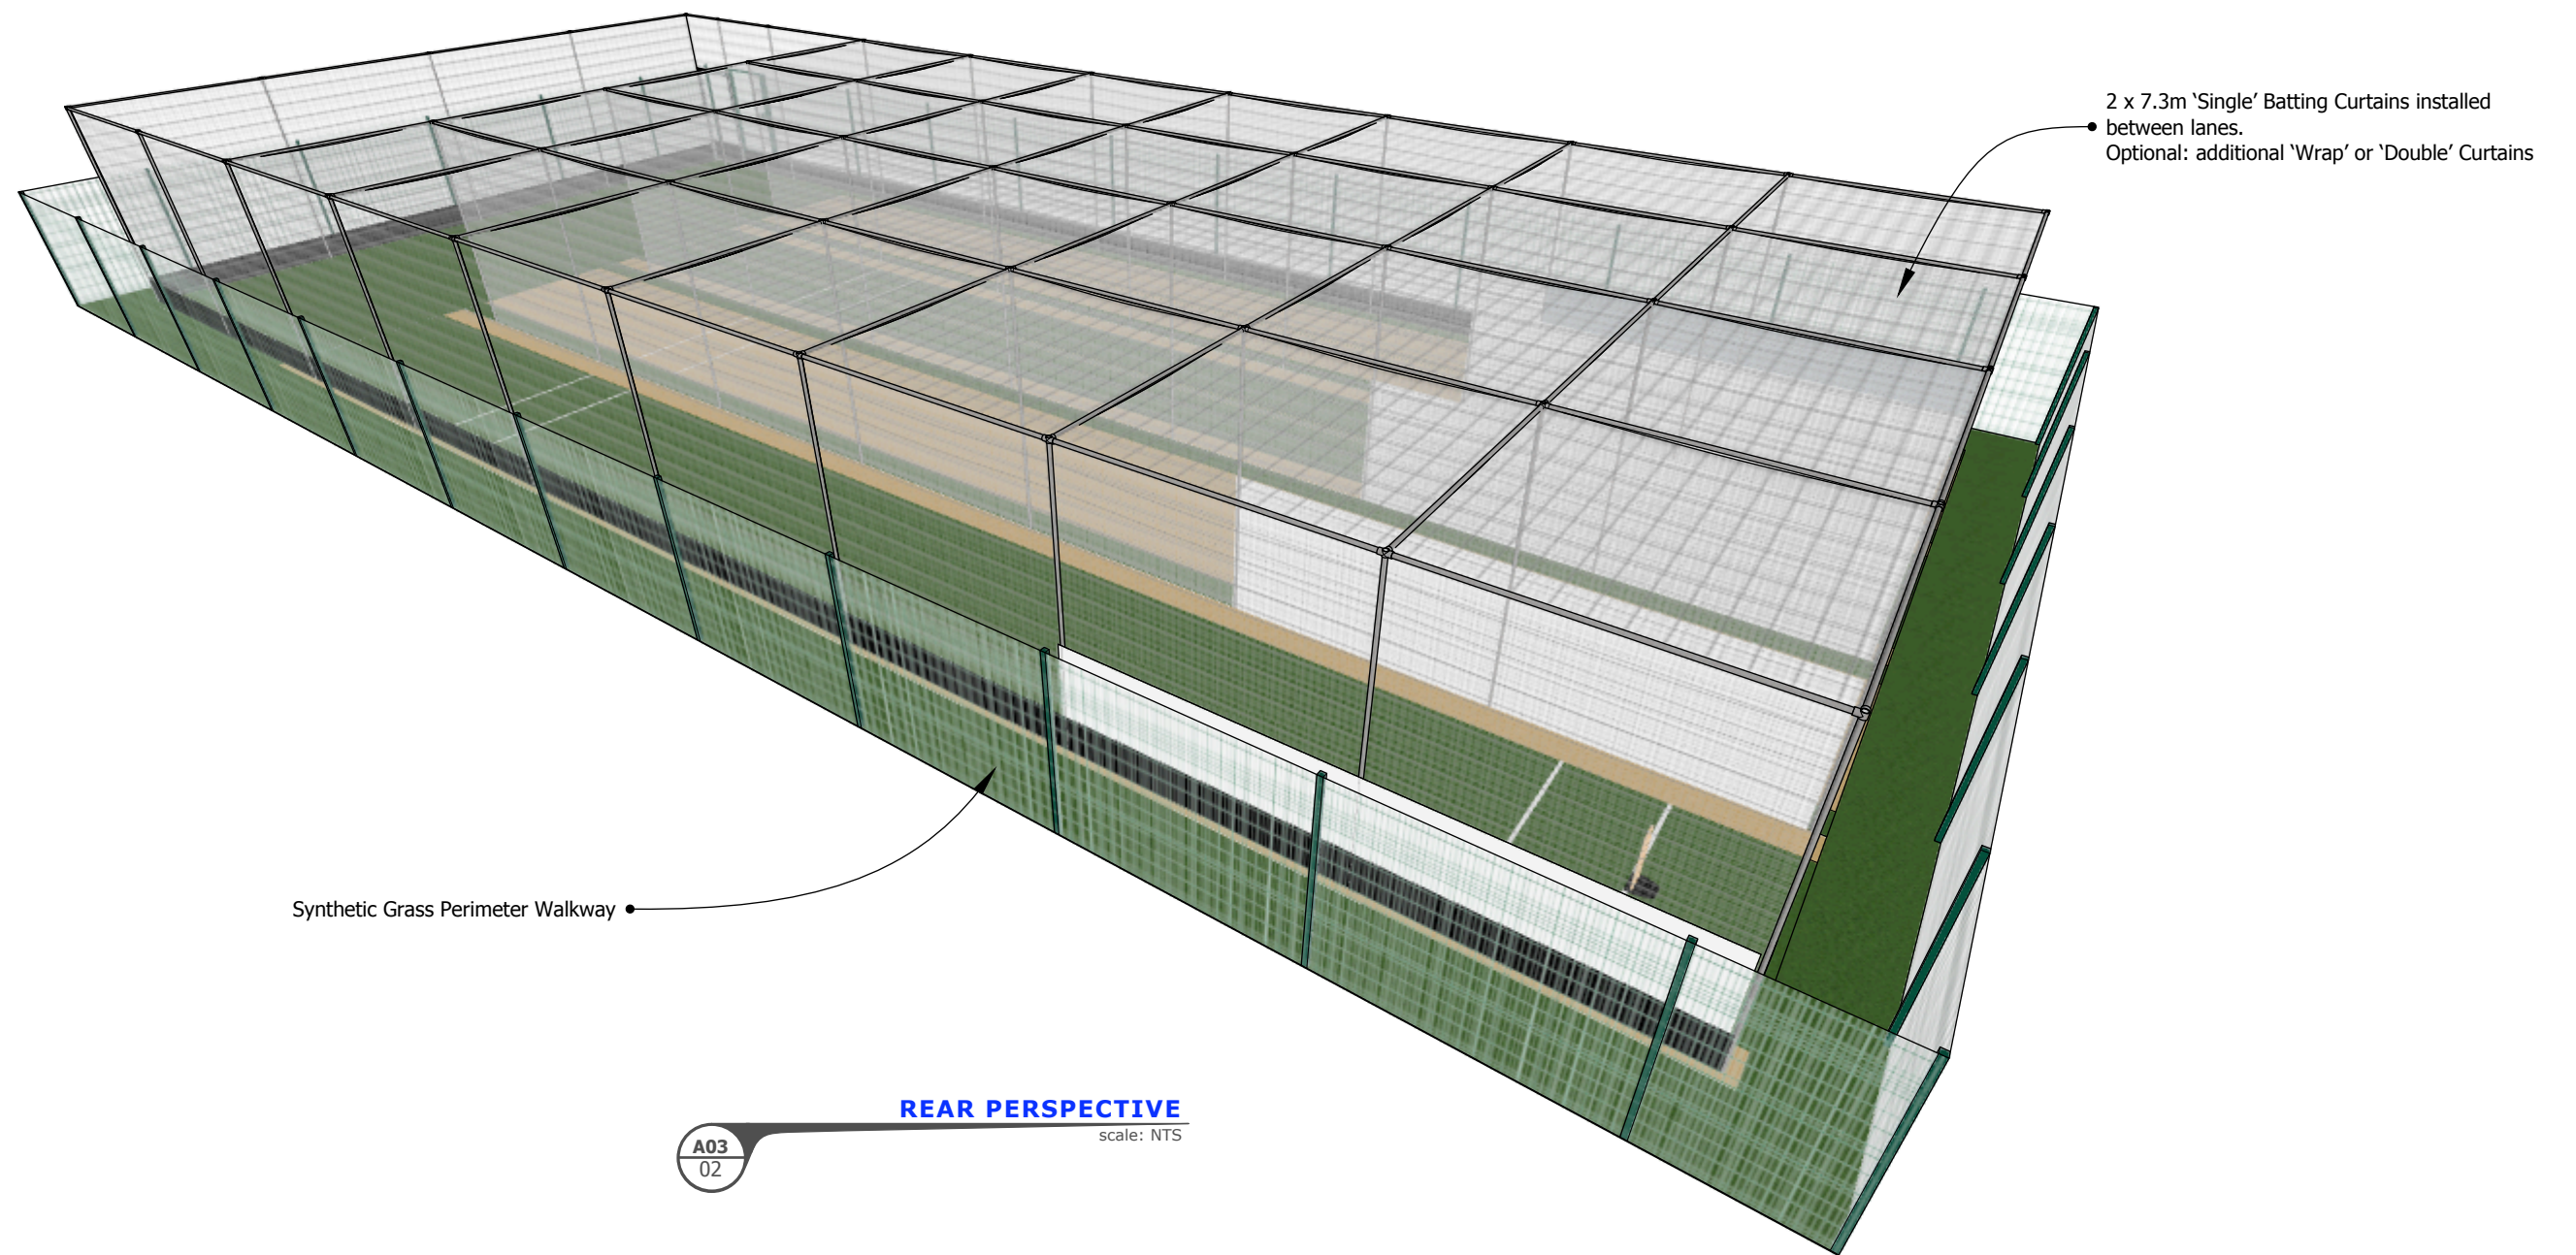

2 x 7.3m 'Single' Batting Curtains installed between lanes.
Optional: additional 'Wrap' or 'Double' Curtains

Synthetic Grass Perimeter Walkway

A03
02

REAR PERSPECTIVE

scale: NTS