


Proposed Floor Plan

1:100



Proposed Location Plan

1:500

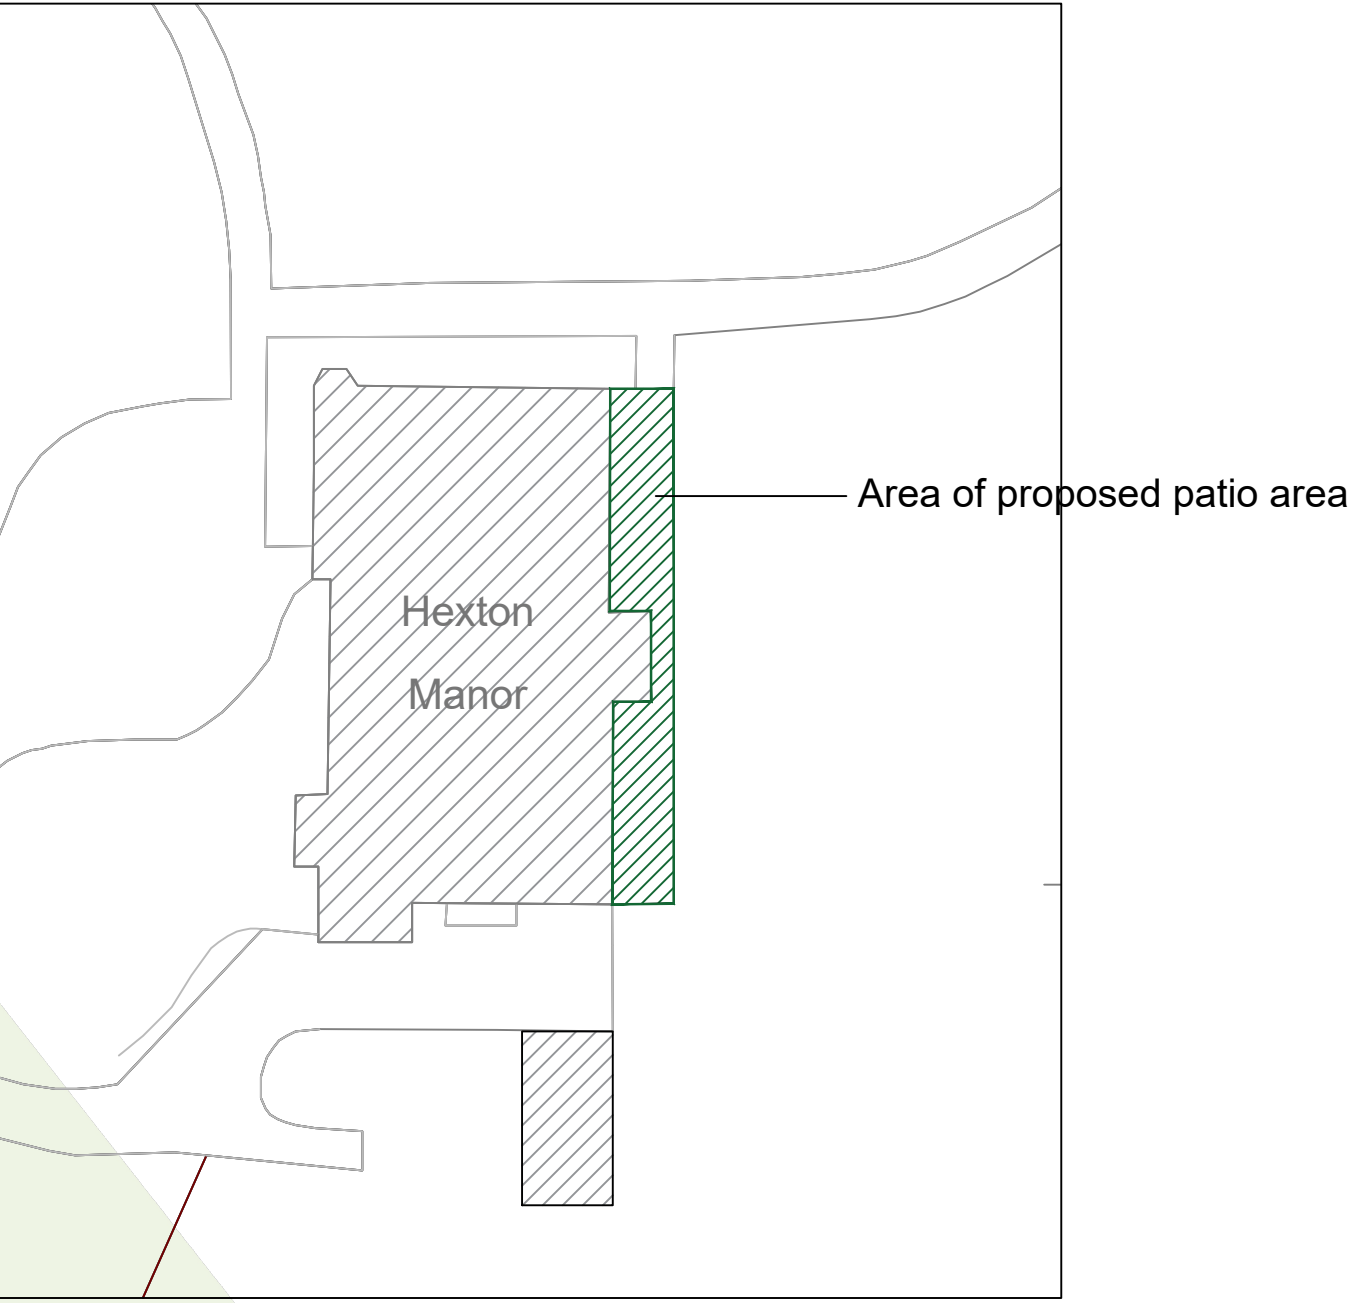

Paving Section Detail

1:5

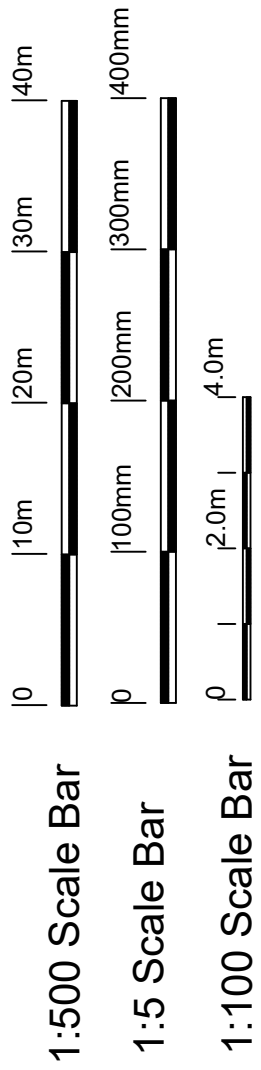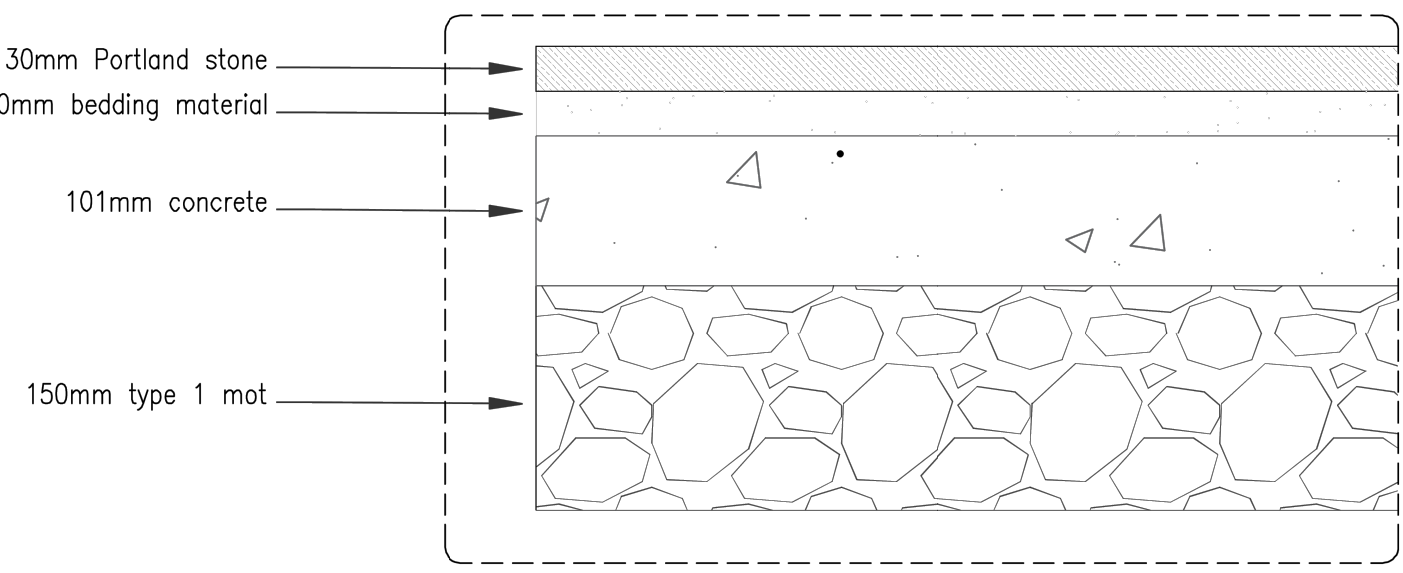

Proposed Portland Paving Image



Architech Limited
Architectural and Building Consultants
Tel. 01462 634293 / 07768 123899

Project
Hexton Manor, Hexton,
Hertfordshire

Title
Proposed Rear Patio Alteration

Date	Scale	Status
July 2026	1:100 1:500 1:5	Planning
2023 / 32 / 1001		A0

© THIS DRAWING IS COPYRIGHT