




Location Plan 1:5000

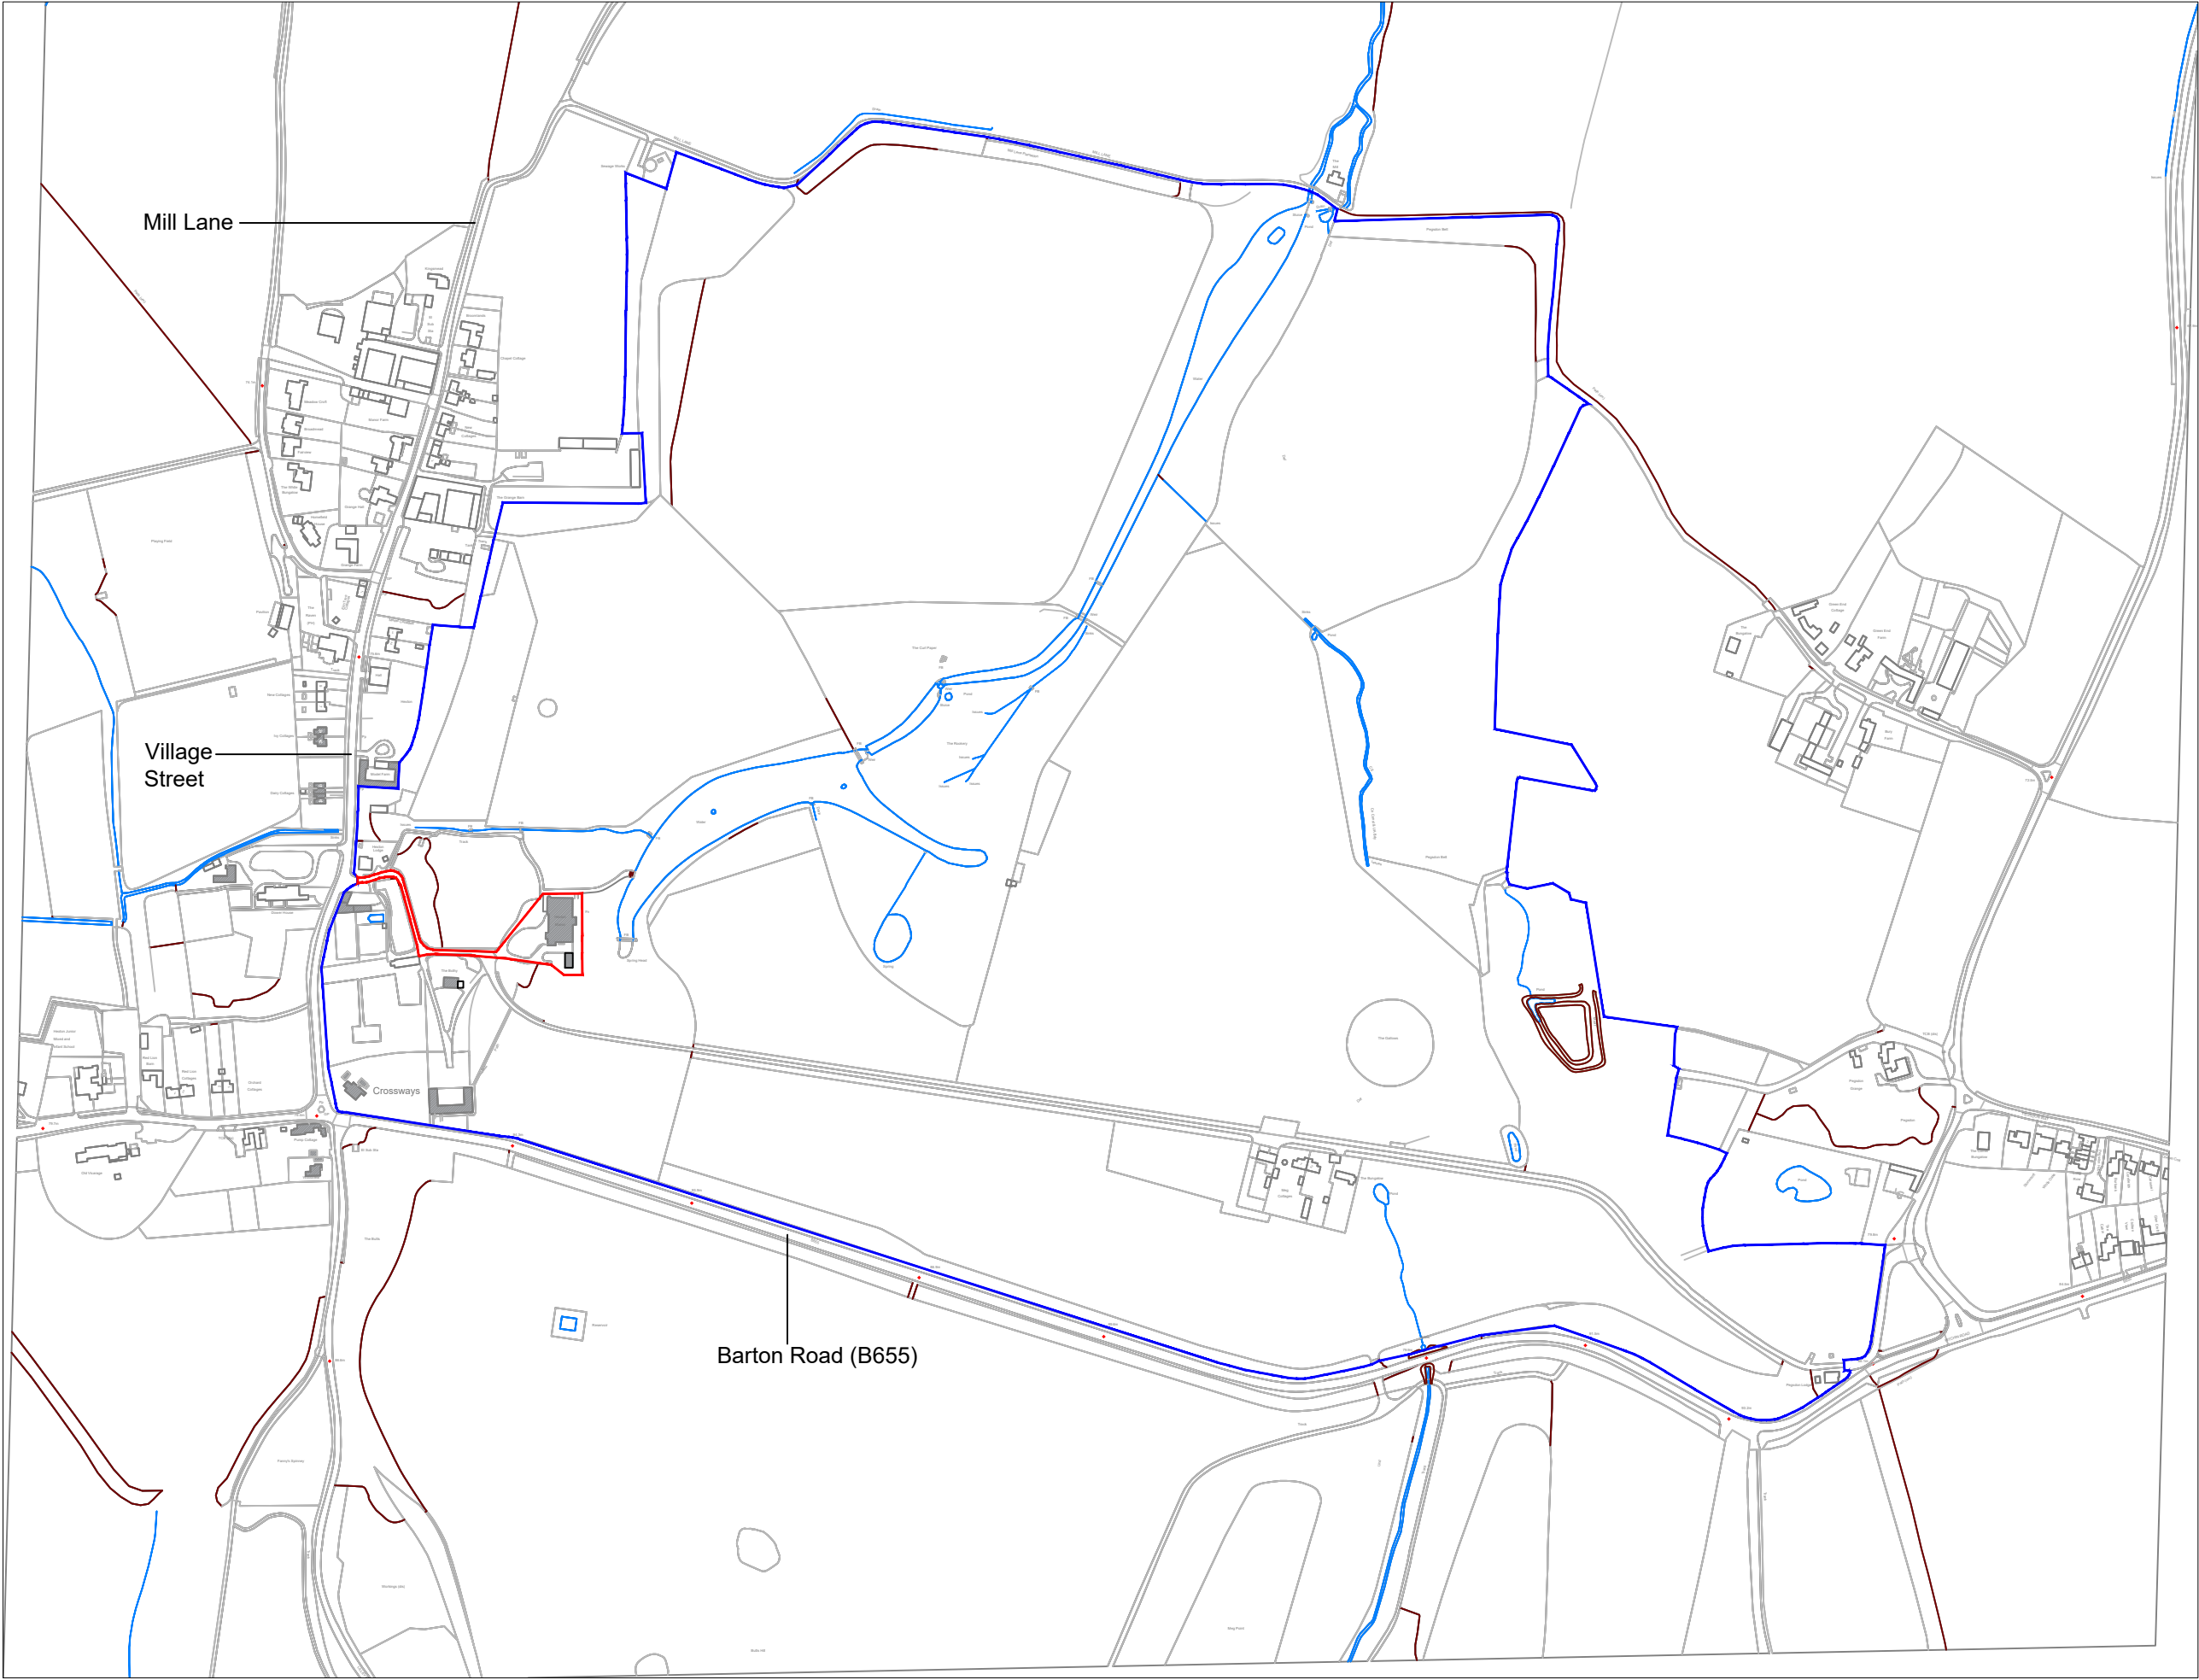


Site Plan 1:1250

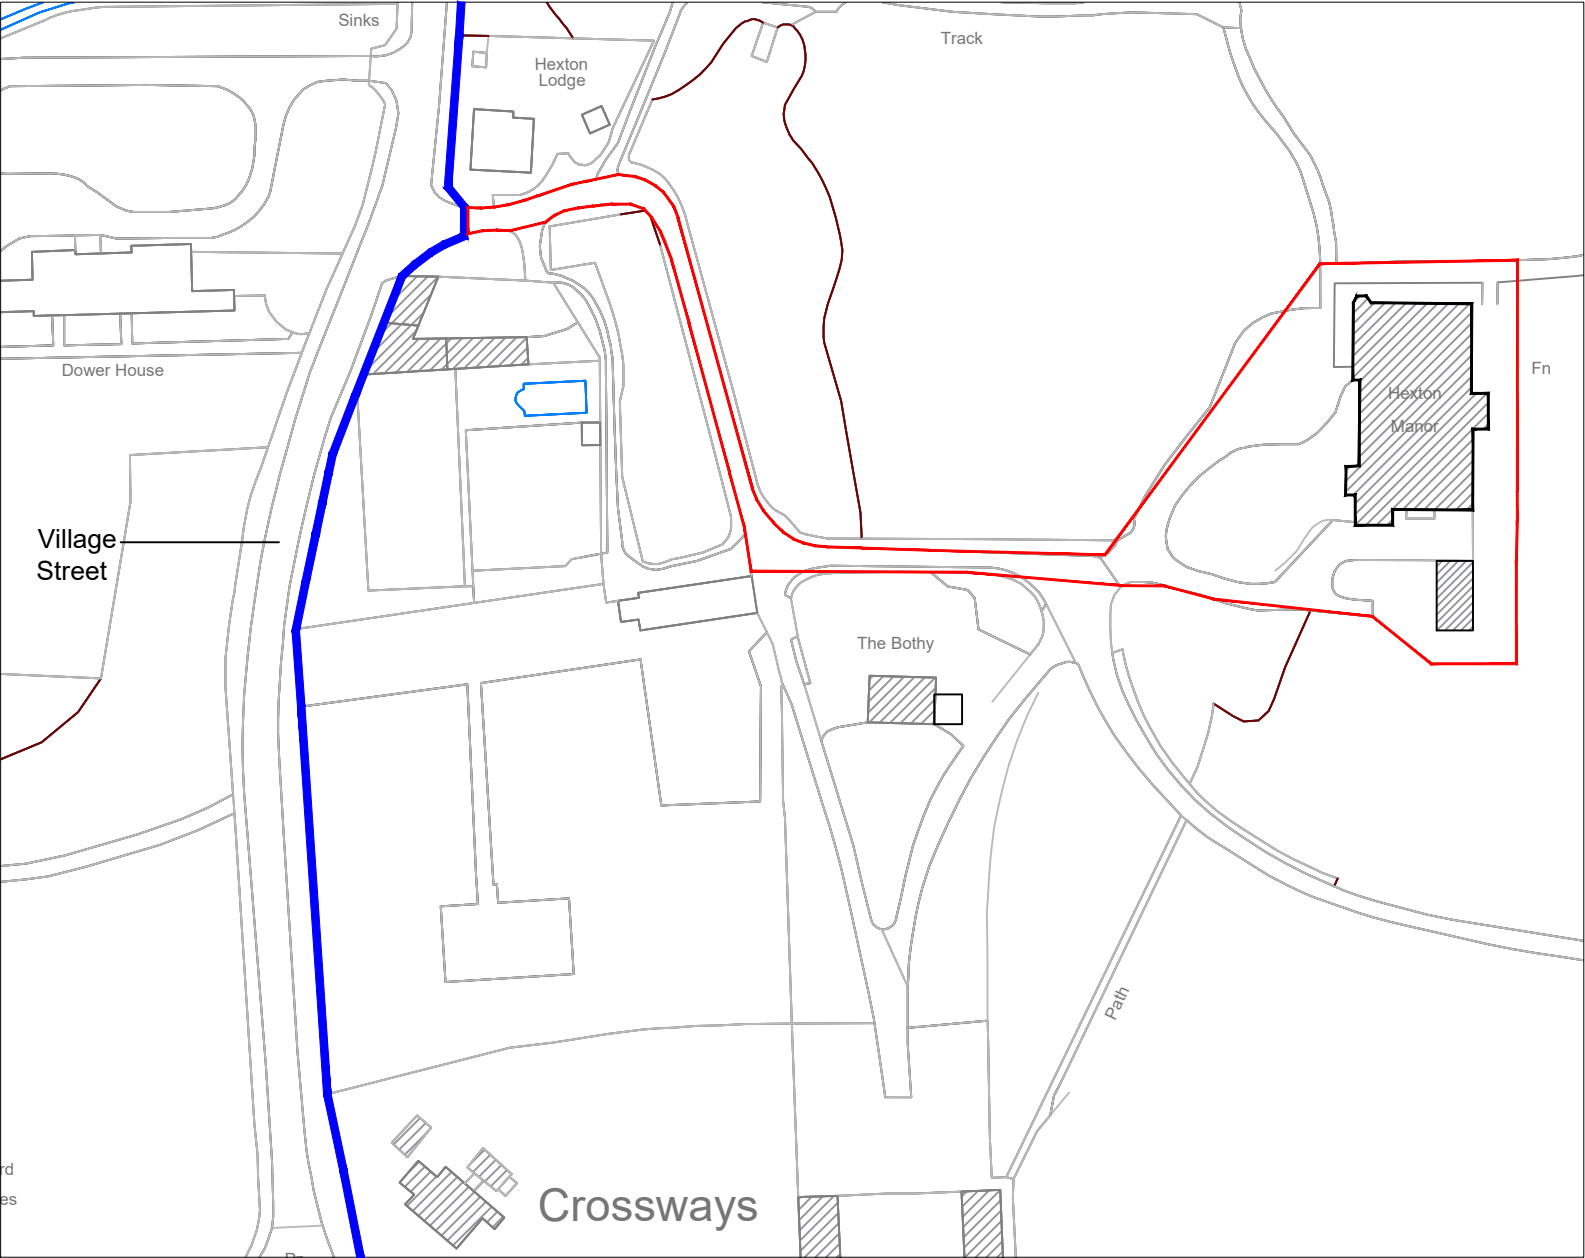

1:1250 Scale Bar

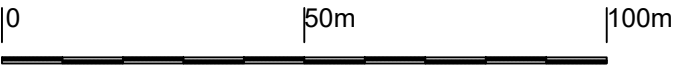

1:5000 Scale Bar

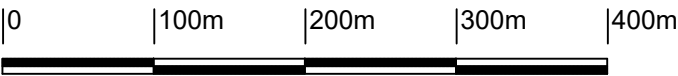

Architech Limited
Architectural and Building Consultants
Tel. 01462 634293 / 07768 123899

Project

Hexton Manor, Hexton,
Hertfordshire

Title

Proposed Underground Plant
Bunker

Date

July 2026

Scale

1:1250 1:5000

Status

Planning

2023 / 32 / 2003

A2

© THIS DRAWING IS COPYRIGHT