



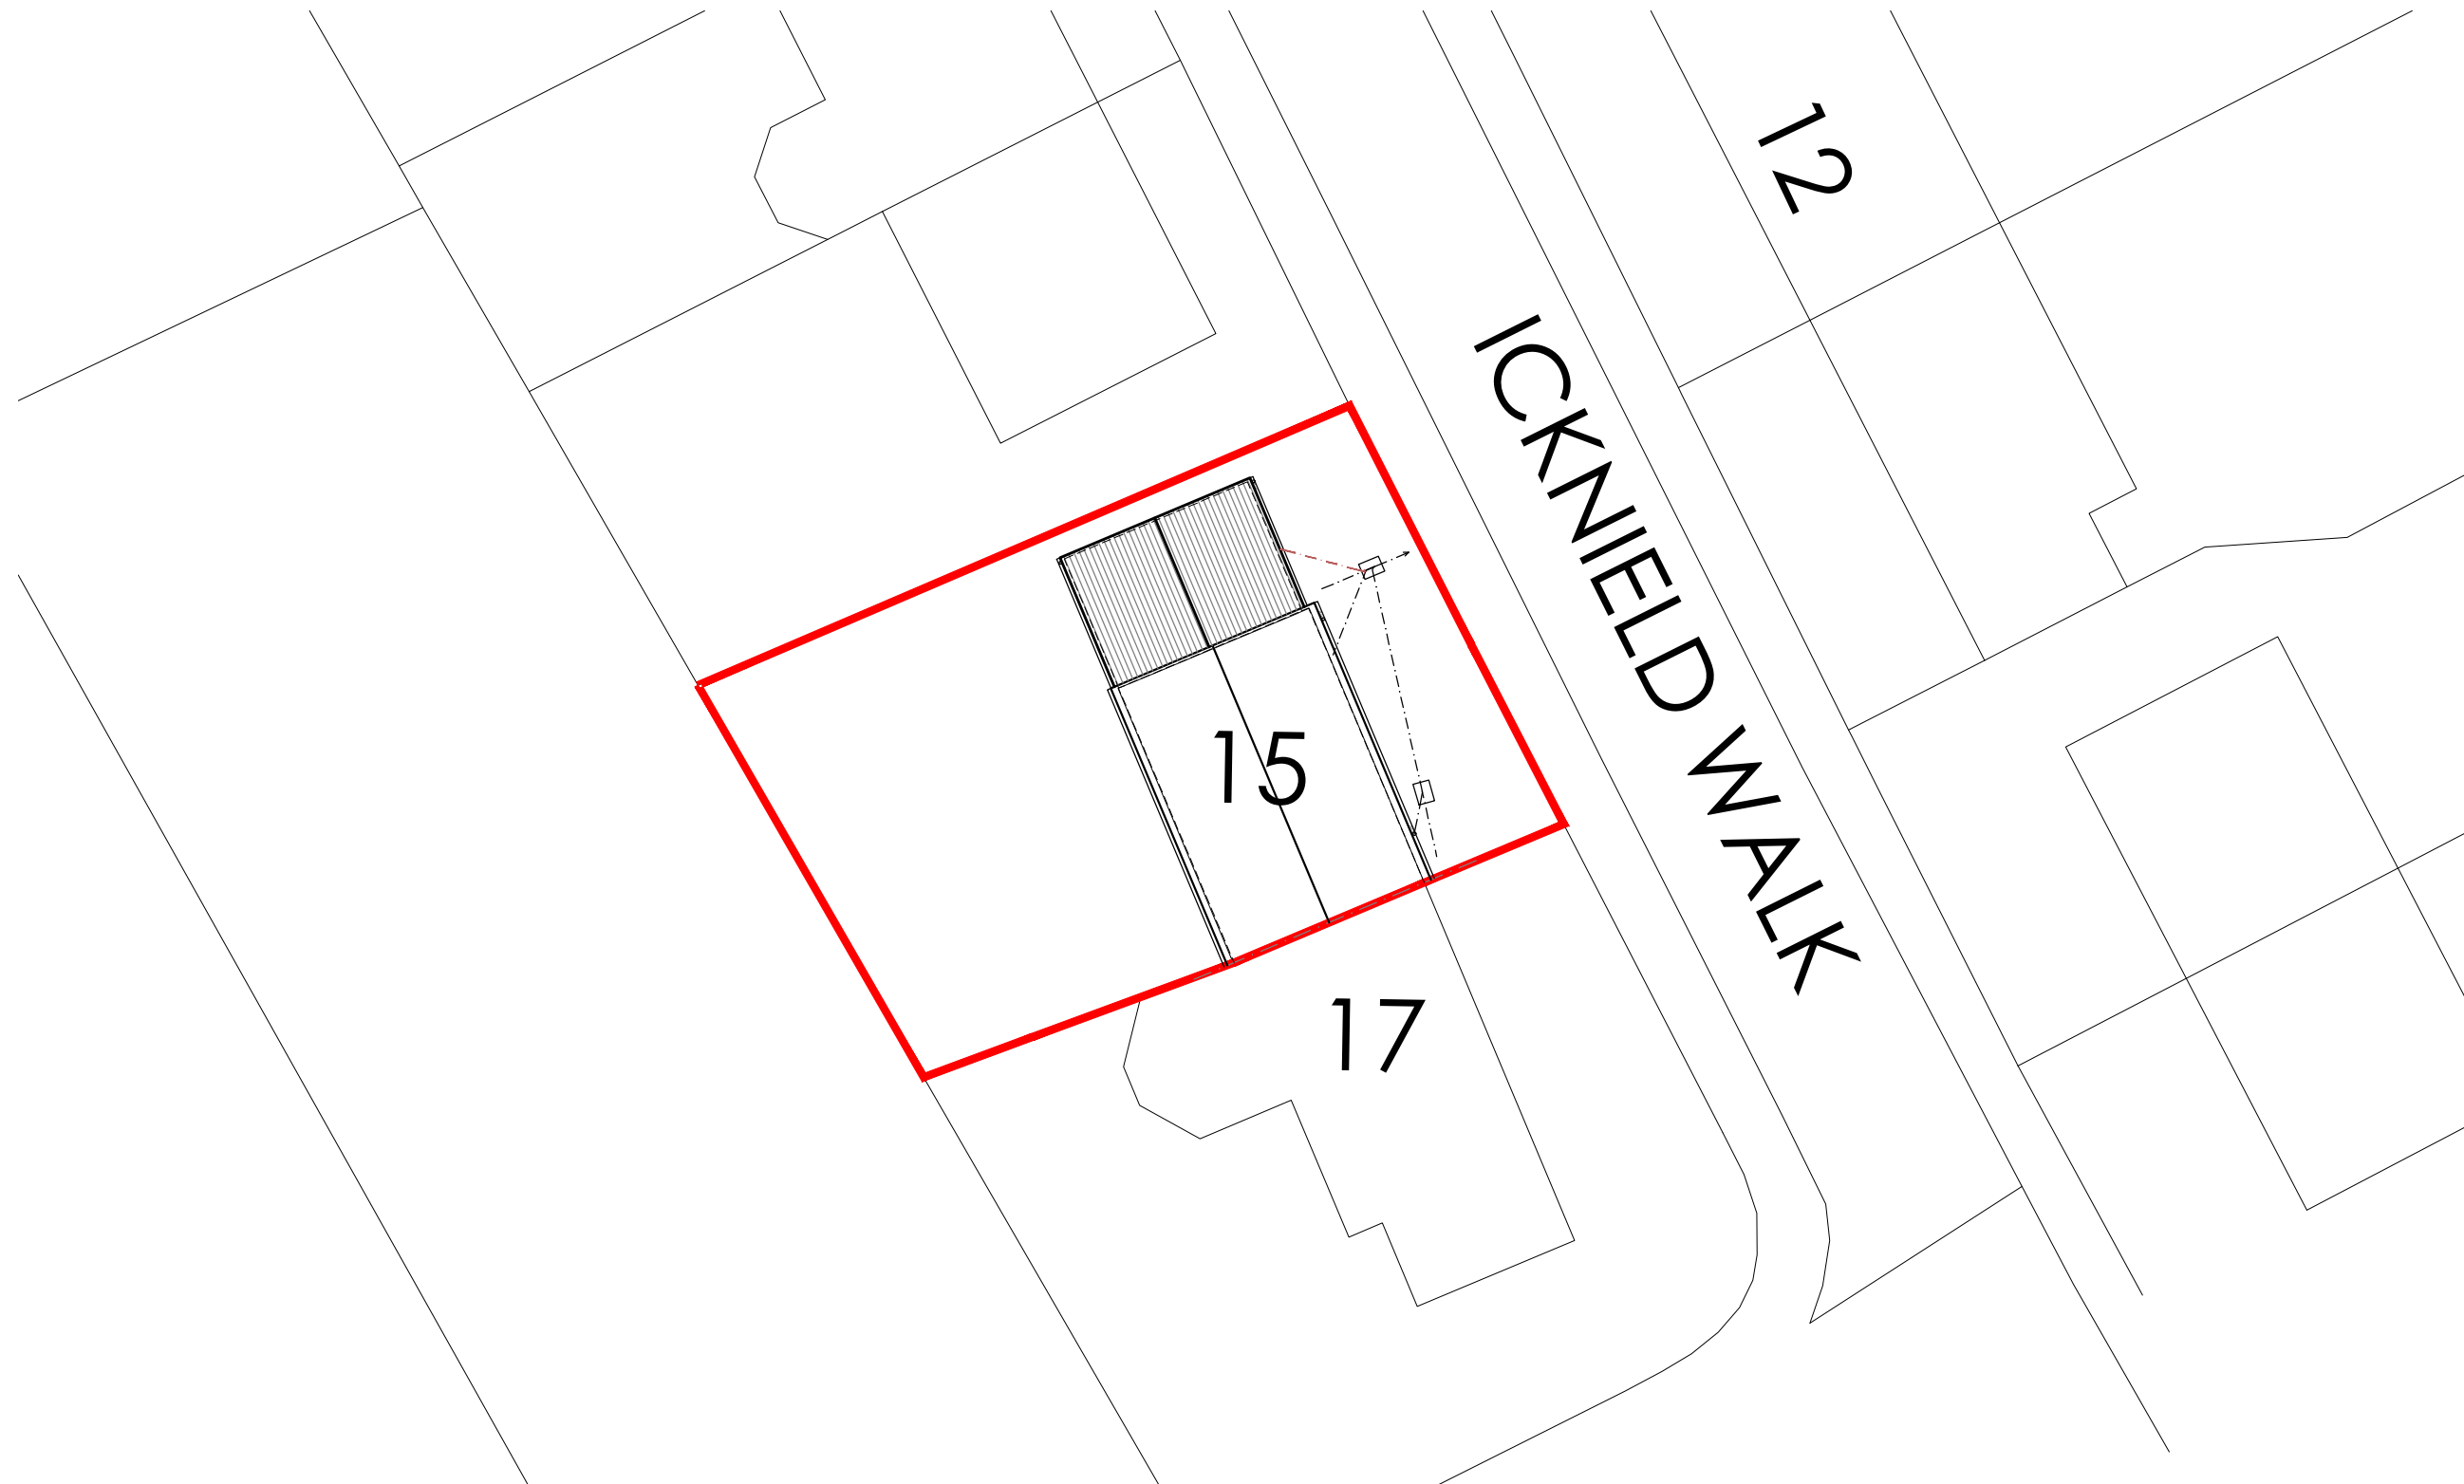

PLANNING

PROPOSED BLOCK PLAN
1:200

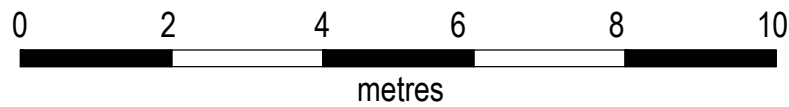

DO NOT SCALE FROM THIS DRAWING.
CHECK ALL DIMENSIONS ON SITE. ANY DISCREPANCIES TO BE NOTIFIED
TO LYNWOOD ASSOCIATES IMMEDIATELY.

THIS DRAWING IS PROTECTED BY COPYRIGHT. IT MAY NOT BE
REPRODUCED IN ANY FORM OR BY ANY MEANS FOR ANY PURPOSE,
WITHOUT GAINING PRIOR WRITTEN PERMISSION FROM LYNWOOD
ASSOCIATES LTD

REV	DESCRIPTION	DATE
PROJECT: SINGLE STOREY SIDE EXTENSION 15 ICKNIELD WALK ROYSTON SG8 7JG		DATE: SEPT 2025
CLIENT: MR & MRS WHITE		DRAWN: AS
TITLE: PROPOSED BLOCK PLAN		CHECKED: DB
		SCALE: 1-200 @ A3
		DRG. NO: 2490-03
		REVISION:

Lynwood House
Murray Park
Newmarket
Suffolk CB8 9BU
T - 01638 661 044
E - info@lynwoodassociates.co.uk
W - www.lynwoodassociates.co.uk

