
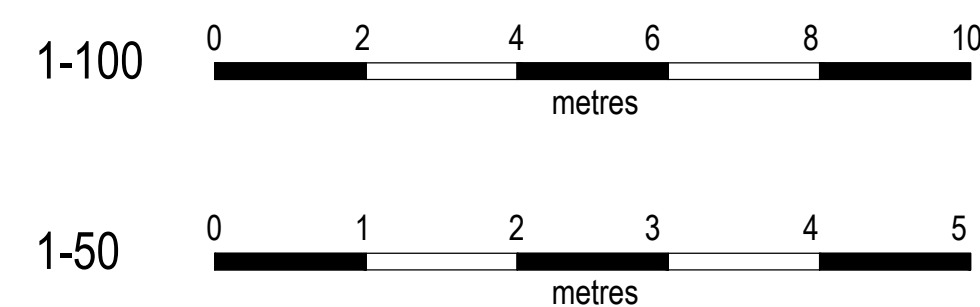
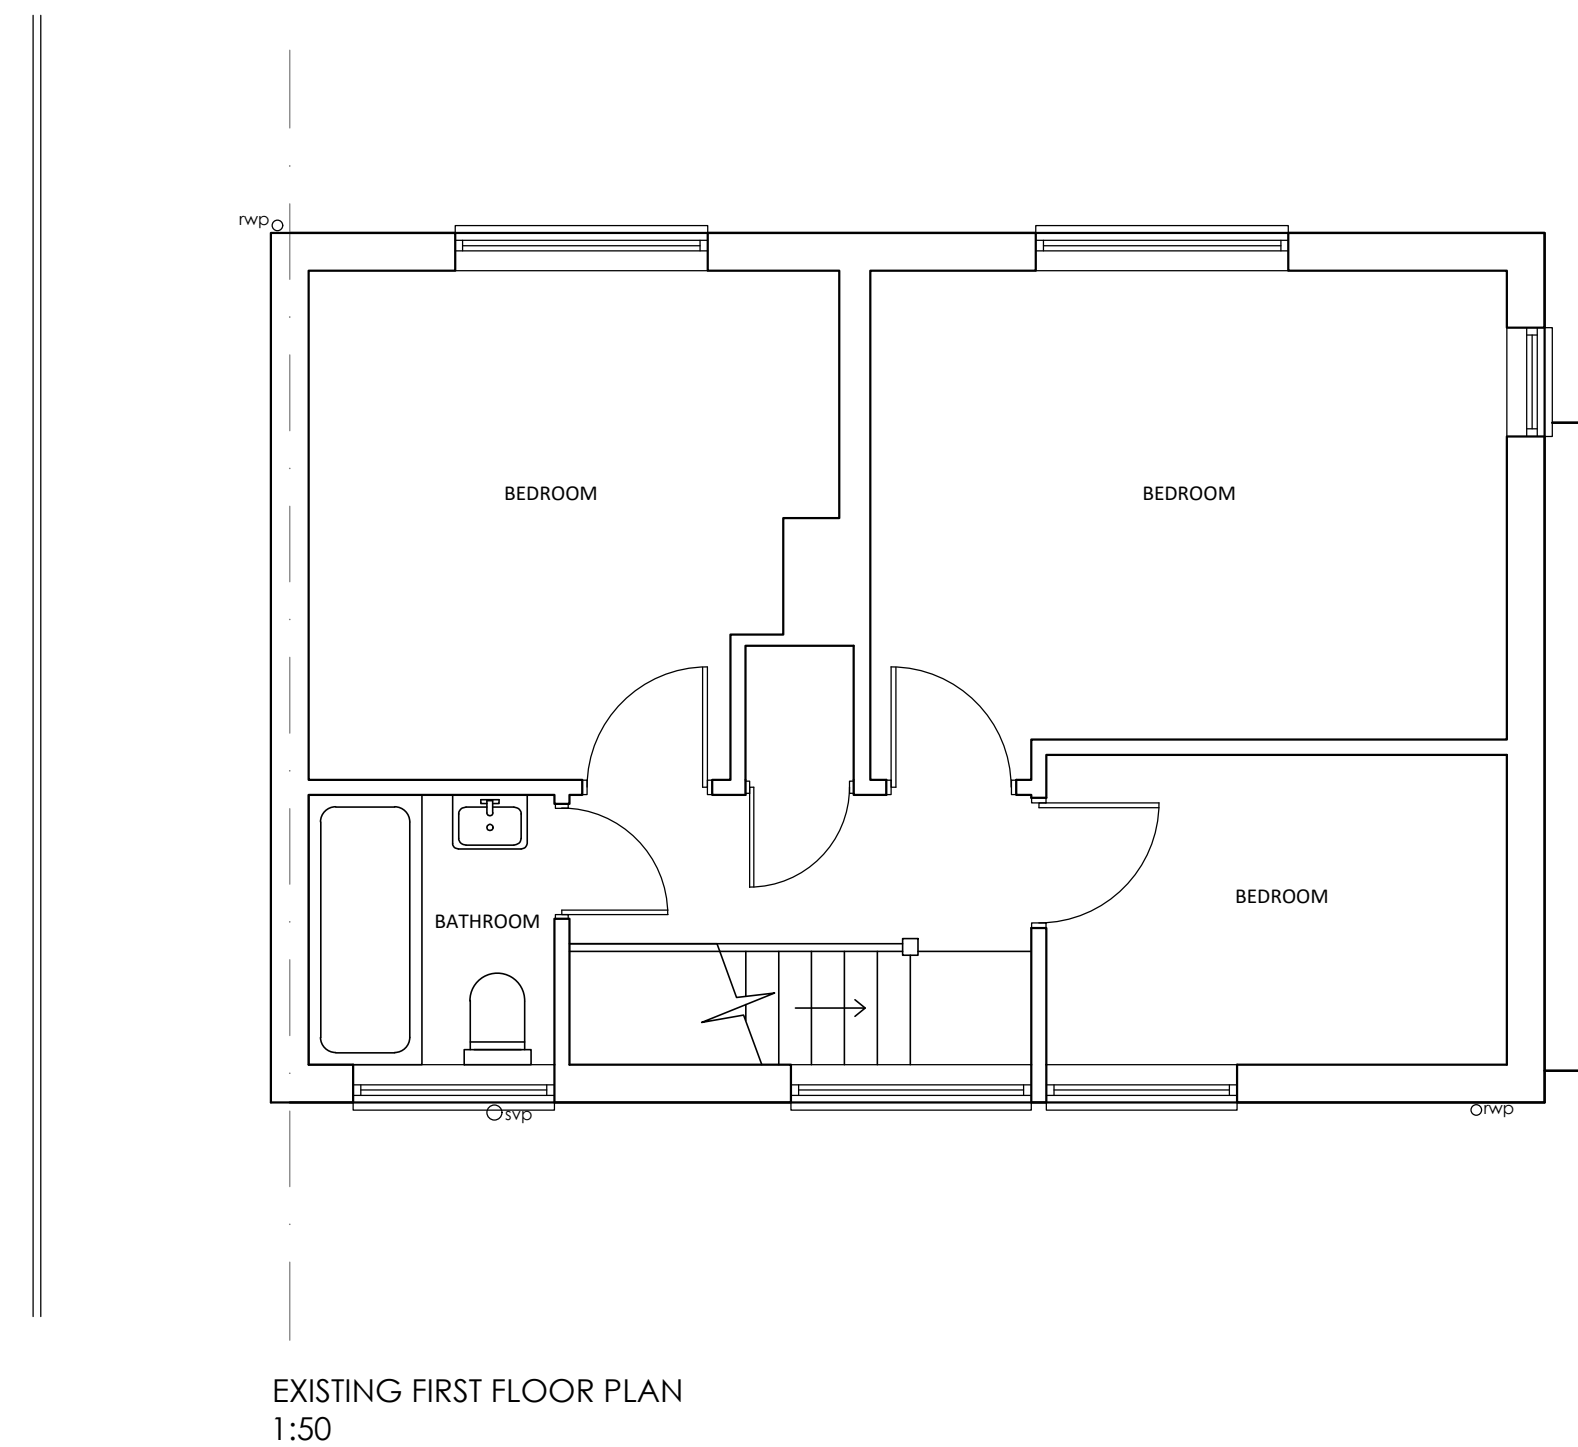


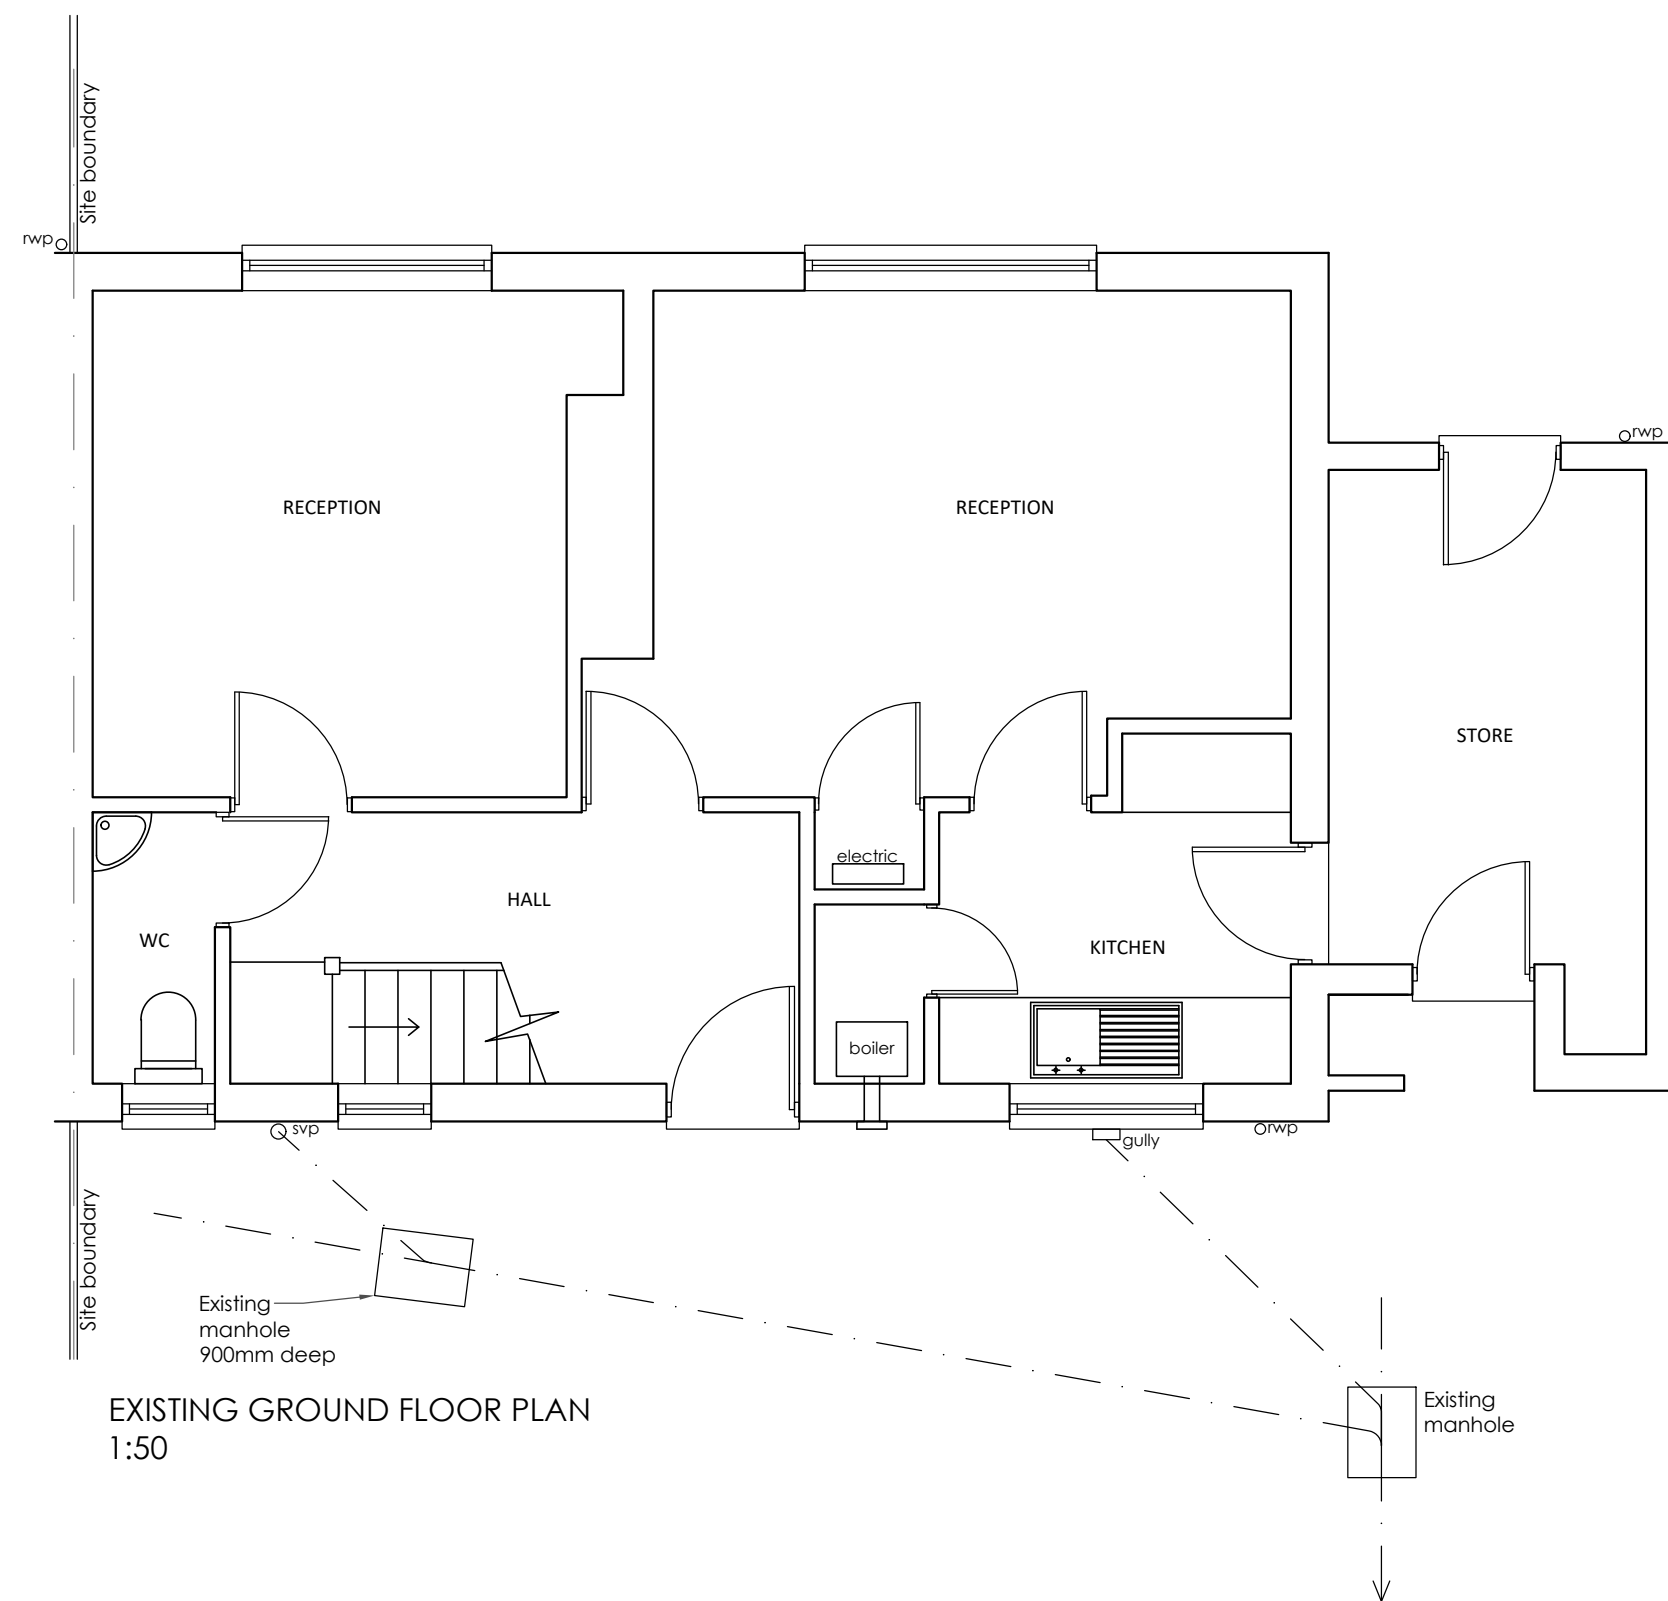

DO NOT SCALE FROM THIS DRAWING.
CHECK ALL DIMENSIONS ON SITE. ANY DISCREPANCIES TO BE NOTIFIED
TO LYNWOOD ASSOCIATES IMMEDIATELY.
THIS DRAWING IS PROTECTED BY COPYRIGHT. IT MAY NOT BE
REPRODUCED IN ANY FORM OR BY ANY MEANS FOR ANY PURPOSE,
WITHOUT IT BEING FIRST WRITTEN PERMISSION FROM LYNWOOD

REV DESCRIPTION

PROJECT:
15 ICKNIELD WALK
ROYSTON
S68 7JG

CLIENT:
MR & MRS WHITE

TITLE:
EXISTING PLANS AND ELEVATIONS

DATE

DATE: SEPT 2025

DRAWN: AS

CHECKED: DB

SCALE: 1-50/100 @ A1

DRG. NO: 2490-01

REVISION:

Lynwood House
Murray Park
Newmarket
Suffolk CB8 9BU

T - 01638 661 044
E - info@lynwoodassociates.co.uk
W - www.lynwoodassociates.co.uk

