



LOCATION PLAN
SCALE 1:50,000

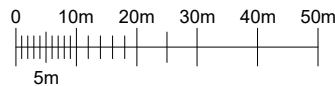

LOCATION PLAN
SCALE 1:1250

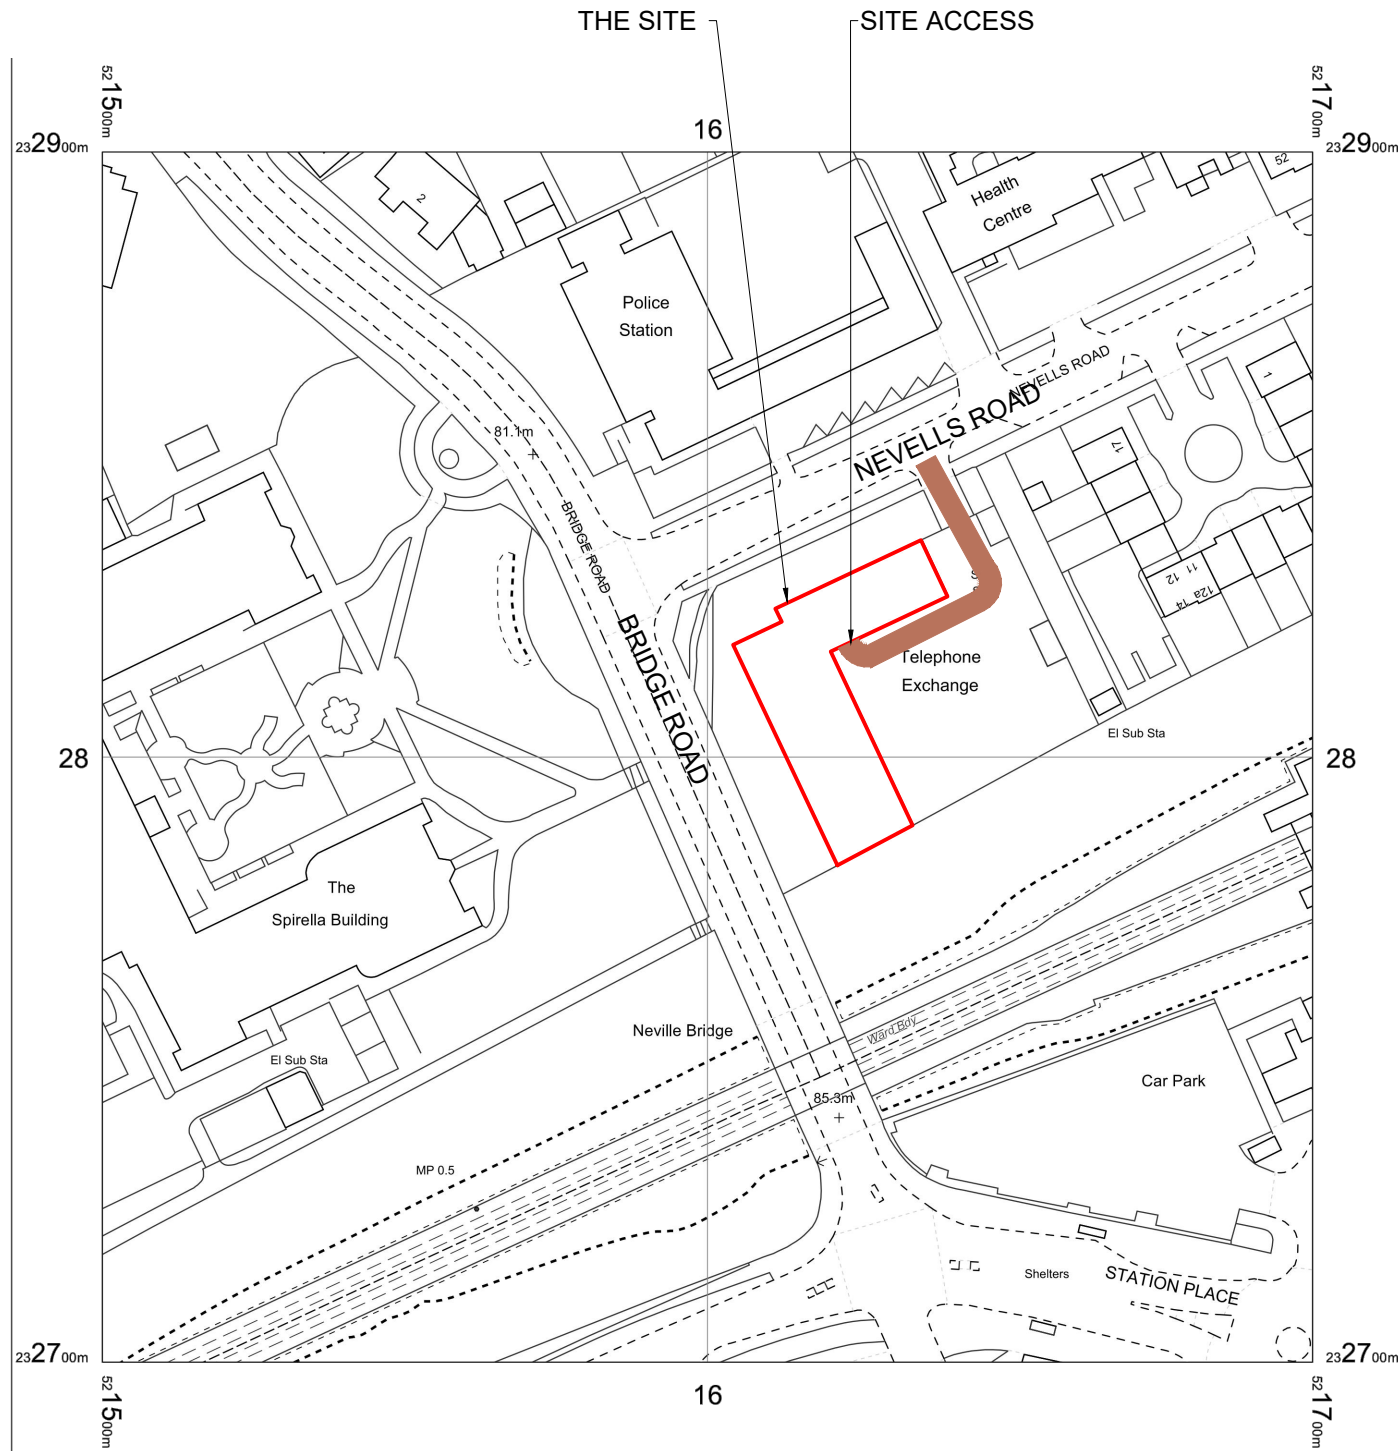

©2020 Cellnex
All rights reserved. No part of this publication may be reproduced, stored in a retrieval system or transmitted in any form or by any means (Electronic, Mechanical, Photocopying, Recording or otherwise), without the prior written consent of the Company.

NOTES

BASED UPON ORDNANCE
SURVEY DIGITAL DATA
WITH THE PERMISSION OF
THE CONTROLLER OF HIS
MAJESTY'S STATIONERY
OFFICE, © CROWN
COPYRIGHT. LICENCE NO.
AC0000806982

O.S. LANDRANGER MAP
No. 166

4	COL.MOD.UK.0001495 LOCATION PLAN	27/01/25	GBC	GBC
3	181785 LOCATION PLAN	01/11/17	KG	LBG
2	N/A MINOR AMENDMENT	01/04/15	SH	
1	143131 FIRST ISSUE	11/09/13	SH	JY
ISS	REVISION	DATE	DRN	APP



CELLNEX UK
R+, 4TH FLOOR, 2 BLA GRAVE STREET, READING, RG1 1AZ
Tel. 020 4526 8553

SITE No 167674
LETCWORTH ATE_SUB TEC
NEVELLS ROAD
LETCWORTH
HERTFORDSHIRE
SG6 4TS

NGR TL 21600 32800

OS GRID 521600 232800

TITLE
LOCATION PLAN

SCALE SEE DRAWING

DRAWN SH 09/09/13

APPROVED GBC 27/01/25

DRG No. Sheet 1 of 1 Rev

167674-00-004-ML004 4