



81HSt_P_01

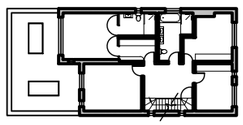

81HSt_P_02

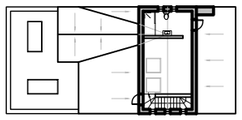


81HSt_P_03



81HSt_E_01



81HSt_E_02

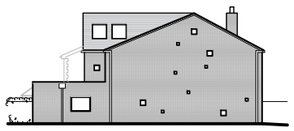

81HSt_E_03



81HSt_E_04


DRAWINGS KEY

1:500 @ A3



EXISTING SOUTH (REAR) ELEVATION

1:100 @ A3

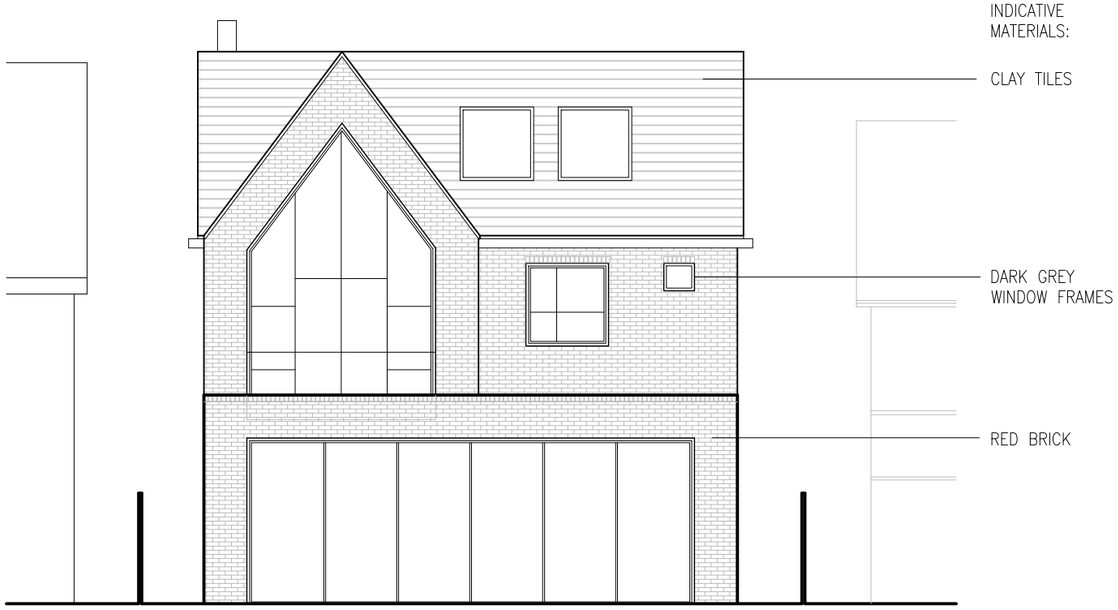

PROPOSED SOUTH (REAR) ELEVATION

1:100 @ A3

0 1 2 3 METRES

SCALE BAR

DO NOT SCALE OFF THIS DRAWING
ALL DIMENSIONS MUST BE CHECKED ON SITE

INFORM THE CLIENT / ARCHITECT OF ANY DISCREPANCIES PRIOR TO CONSTRUCTION

PLOT SIZE: A3

Notes.

CAD Survey information provided by SA Surveys on 20/11/17 for Mr & Mrs Davis. Contractor to undertake own survey and advise Architect / Client of any discrepancies prior to construction.

NB. Planning proposals are subject to further design development, structural engineer's input and relevant Statutory Approvals inc. Planning Permission and Building Regulations Approval.

REV:
A 18/04/18 BUILDING MOVED NORTHWARDS

FIONA SHEPPARD ARCHITECTURE
e: fiona@fionasheppardarchitecture.com
t: 01438832242

PROJECT: 81 HIGH ST, KIMPTON

SCALE: 1:100 @ A3

TITLE: EXISTING & PROPOSED SOUTH ELEVATIONS

FOR PLANNING

DRAWING NO: 81HSt_E_02

REV: A