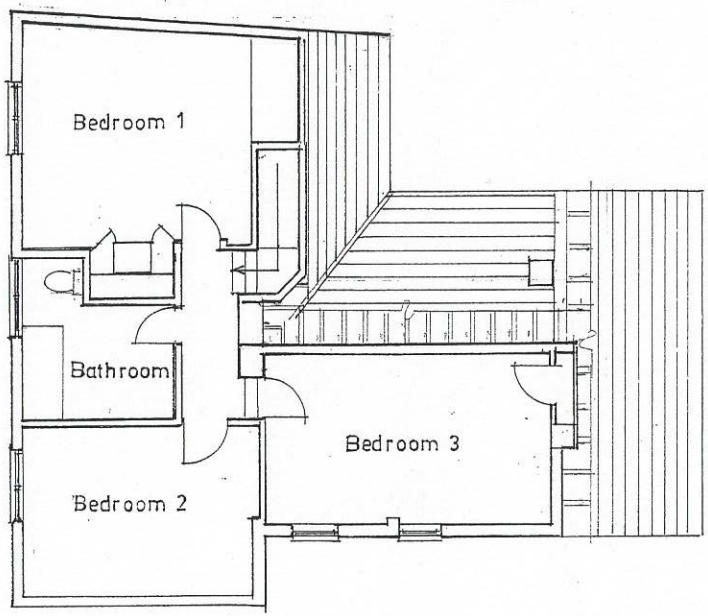

Existing First Floor



Front Elevation

ISSUE FOR BUILDING REGS

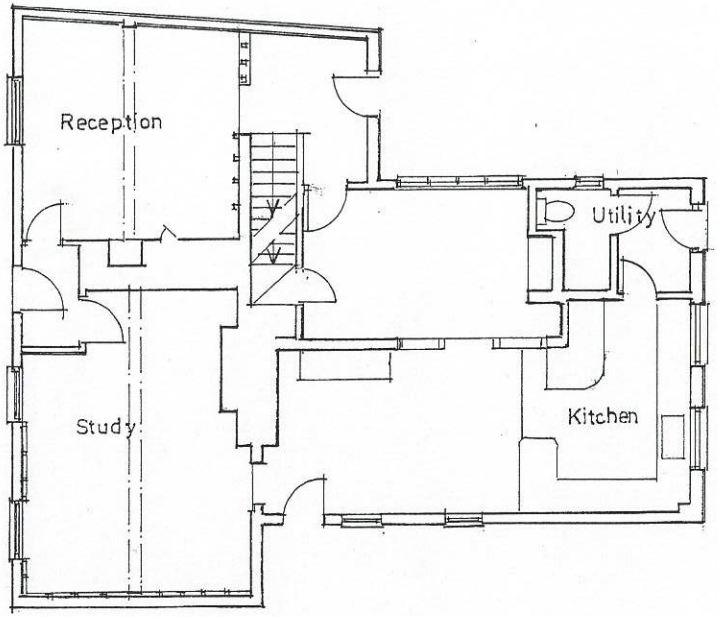

Existing Ground Floor Plan



North Elevation

0 1 2 3 4 5m

1:100

Wilson MacGarry Architects
11 Church Street
Thriplow
Nr. Royston
Herts SG8 7RE
Tel : 01763 208002
e-mail: p@macgarry.com
website: wilson.macgarry.com

JOB

RAMBLERS
HIGH ST BARLEY
HERTS SG8 8JA

DRAWING

EXISTING PLANS AND ELEVATIONS

DATE	SCALE
2/5/17	1:100

DRG. NO.

316 / 01

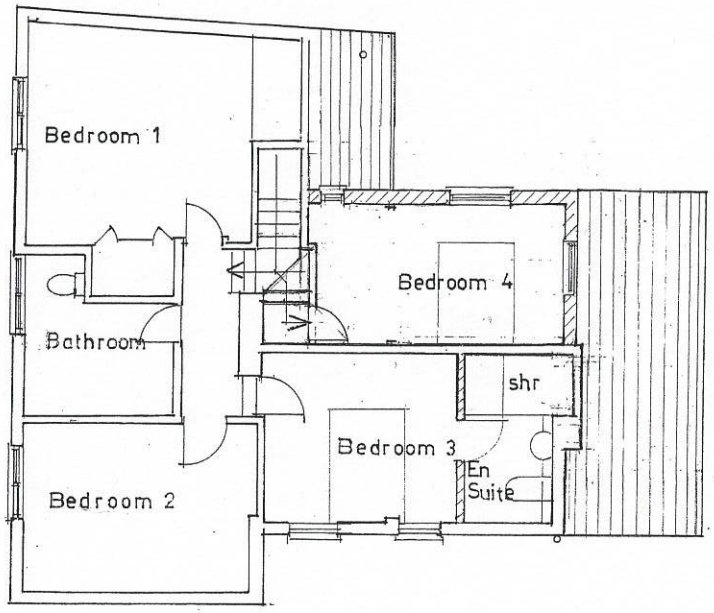

Proposed First Floor Plan

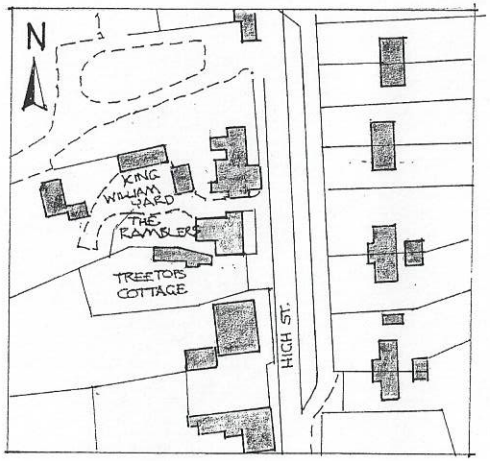

Location Plan 1:1250

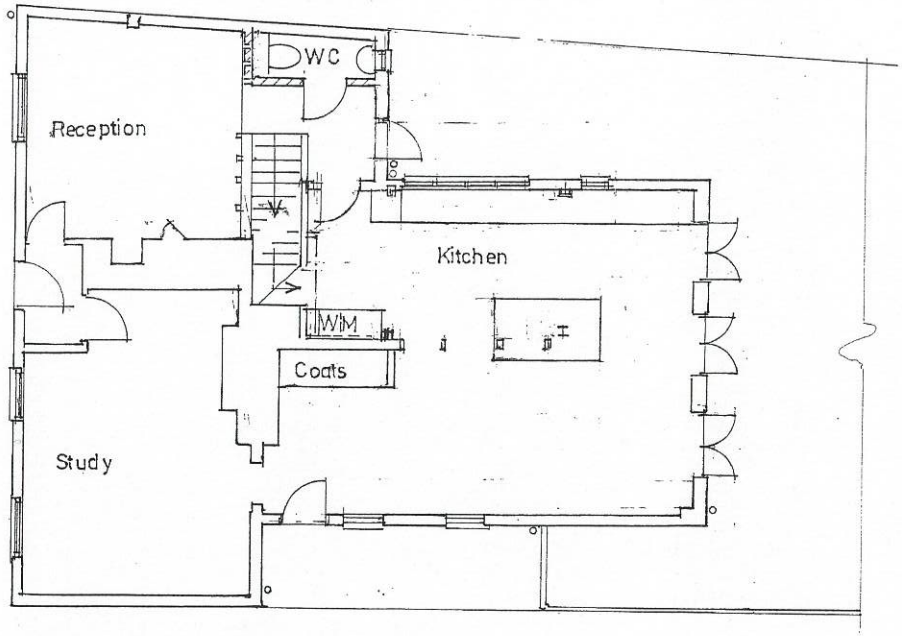

Proposed Ground-Floor Plan

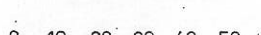



Proposed North Elevation

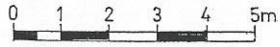

REVISION A 4.7.18 Planners requirem
B 3.4.18 Bldg Regs

Wilson MacGarry Architects
11 Church Street
Thriplow
Nr. Royston
Herts SG8 7RE
Tel : 01763 208002
e-mail: p@macgarry.com
website: wilson.macgarry.com

JOB

RAMBLERS
HIGH ST BARLEY
HERTS SG8 8JA

DRAWING

PROPOSED PLANS, ELEVATIONS AND LOCATION PLAN

DATE	SCALE
2/5/17	1:100, 1:1250

DRG. NO.

316 / 02 B



Existing Rear Elevation

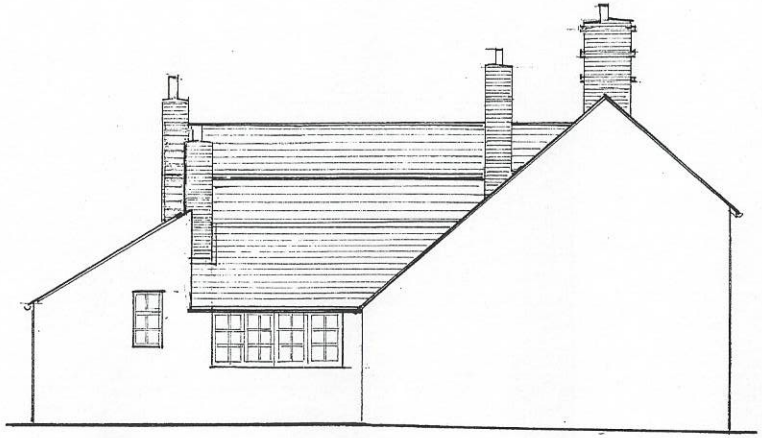

Existing South Elevation



Proposed Rear Elevation

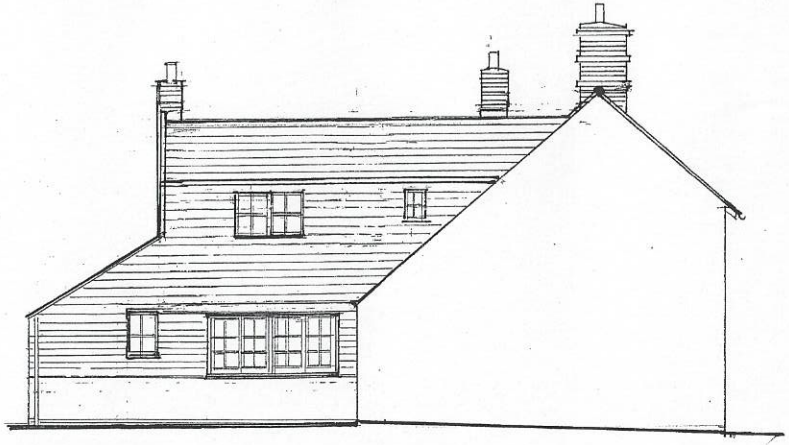

Proposed South Elevation

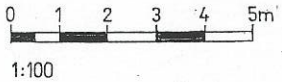

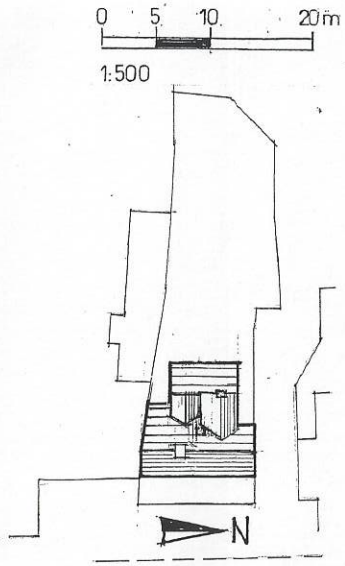

Site Plan 1:500

C: 3.4.18 Site Plan: Bldg Regs.
REVISION A: 4.1.18 Planners requirement.
B: 16.1.18 Weatherboarding increased: south + rear

Wilson MacGarry Architects
11 Church Street
Thriplow
Nr. Royston
Herts SG8 7RE
Tel : 01763 208002
e-mail: p@macgarry.com
website: wilson.macgarry.com

JOB

RAMBLERS
HIGH ST BARLEY
HERTS SG8 8JA

DRAWING

EXISTING AND PROPOSED ELEVATIONS AND PROPOSED SITE AND ROOF PLAN

DATE	SCALE
2 / 5 / 17	1:100, 1: 500

DRG. NO.

316 / 03c

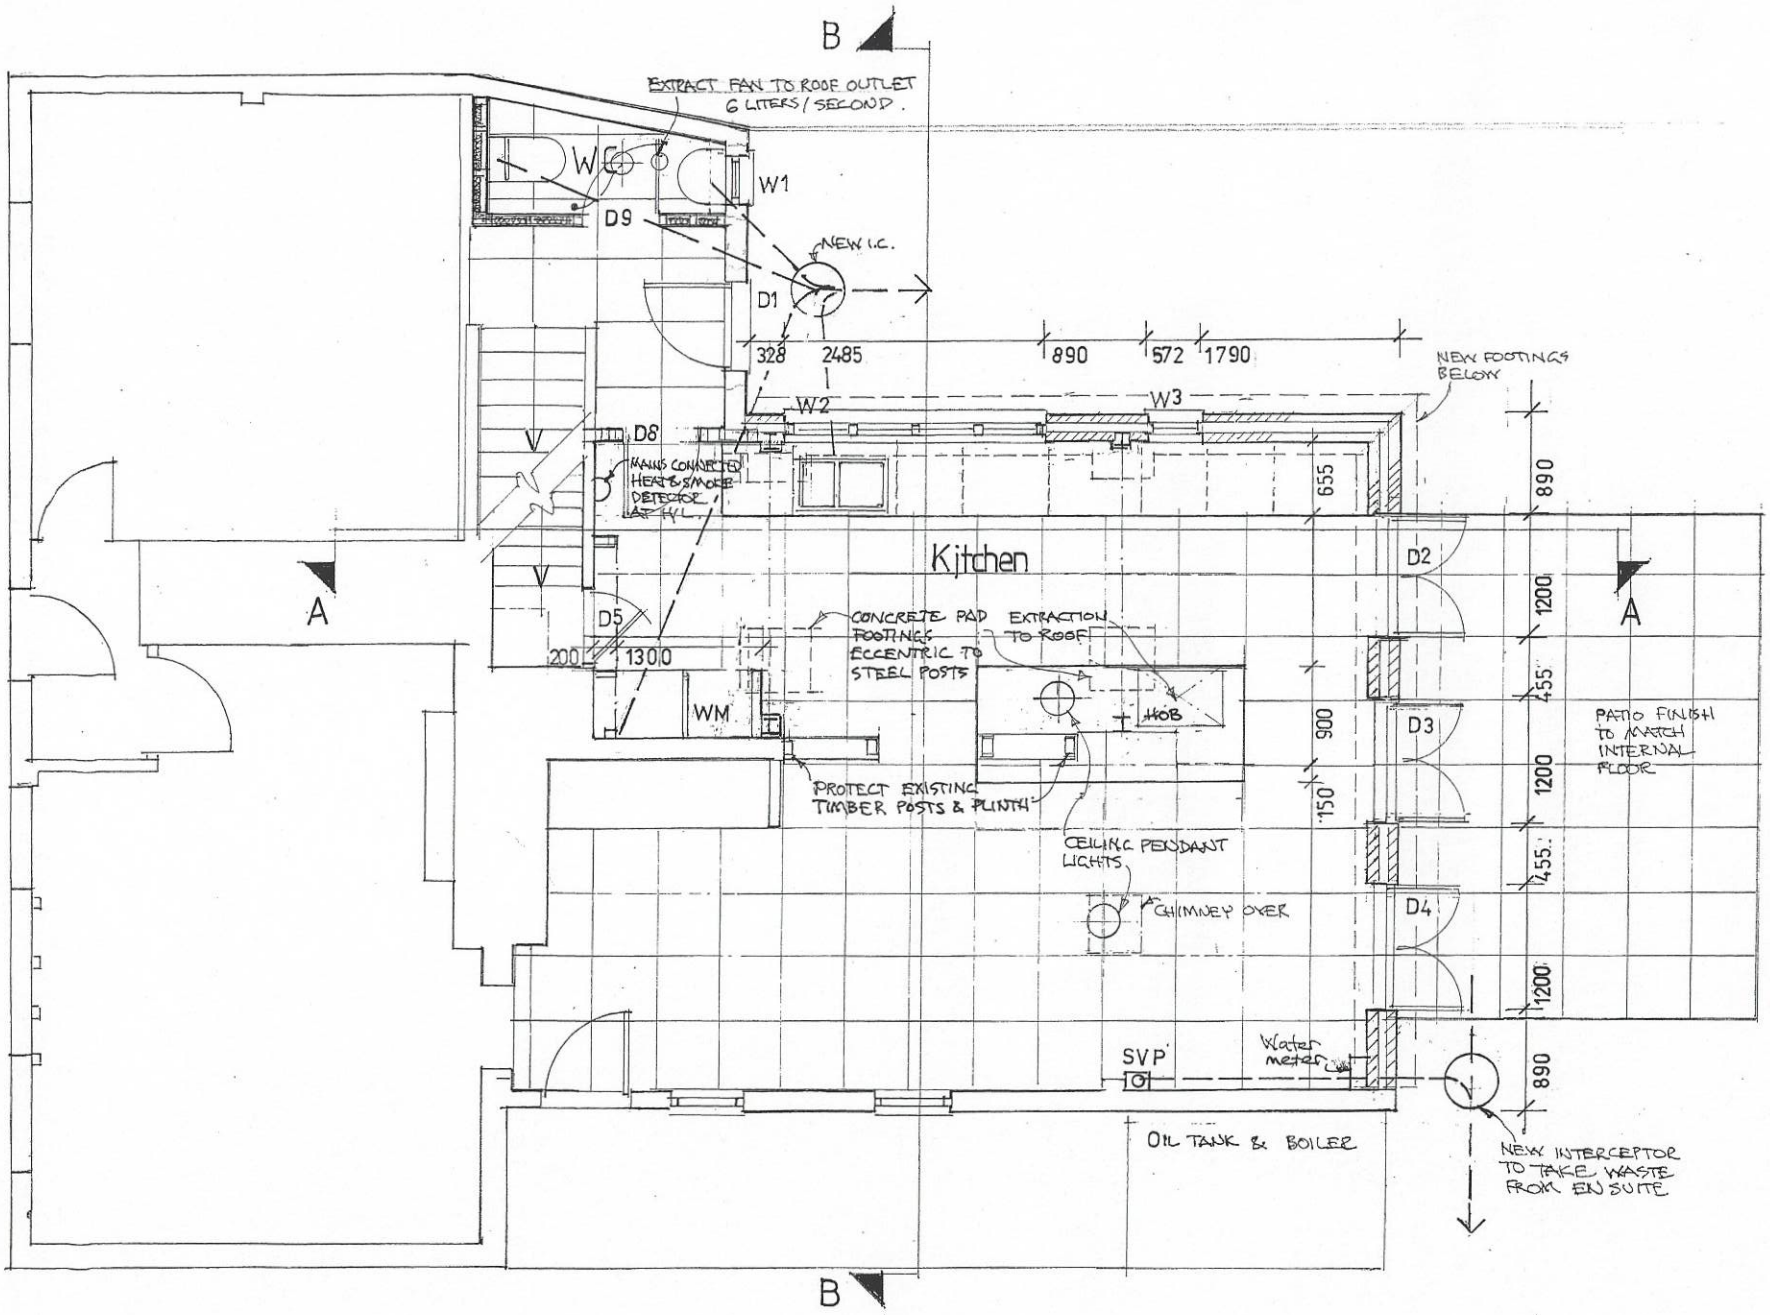

NOTES
READ WITH SPECIFICATION AND ENGINEERS AND ARCHITECTS DRAWINGS.

Wilson MacGarry Architects
11 Church Street
Thriplow
Nr. Royston
Herts SG8 7RE
Tel : 01763 208002
e-mail: p@macgarry.com
website: wilson.macgarry.com

JOB

RAMBLERS
HIGH ST BARLEY
HERTS SG8 8JA

DRAWING

PROPOSED GROUND FLOOR PLAN

DATE	SCALE
20 / 3 / 18	1:50

DRG. NO.

316 / 04

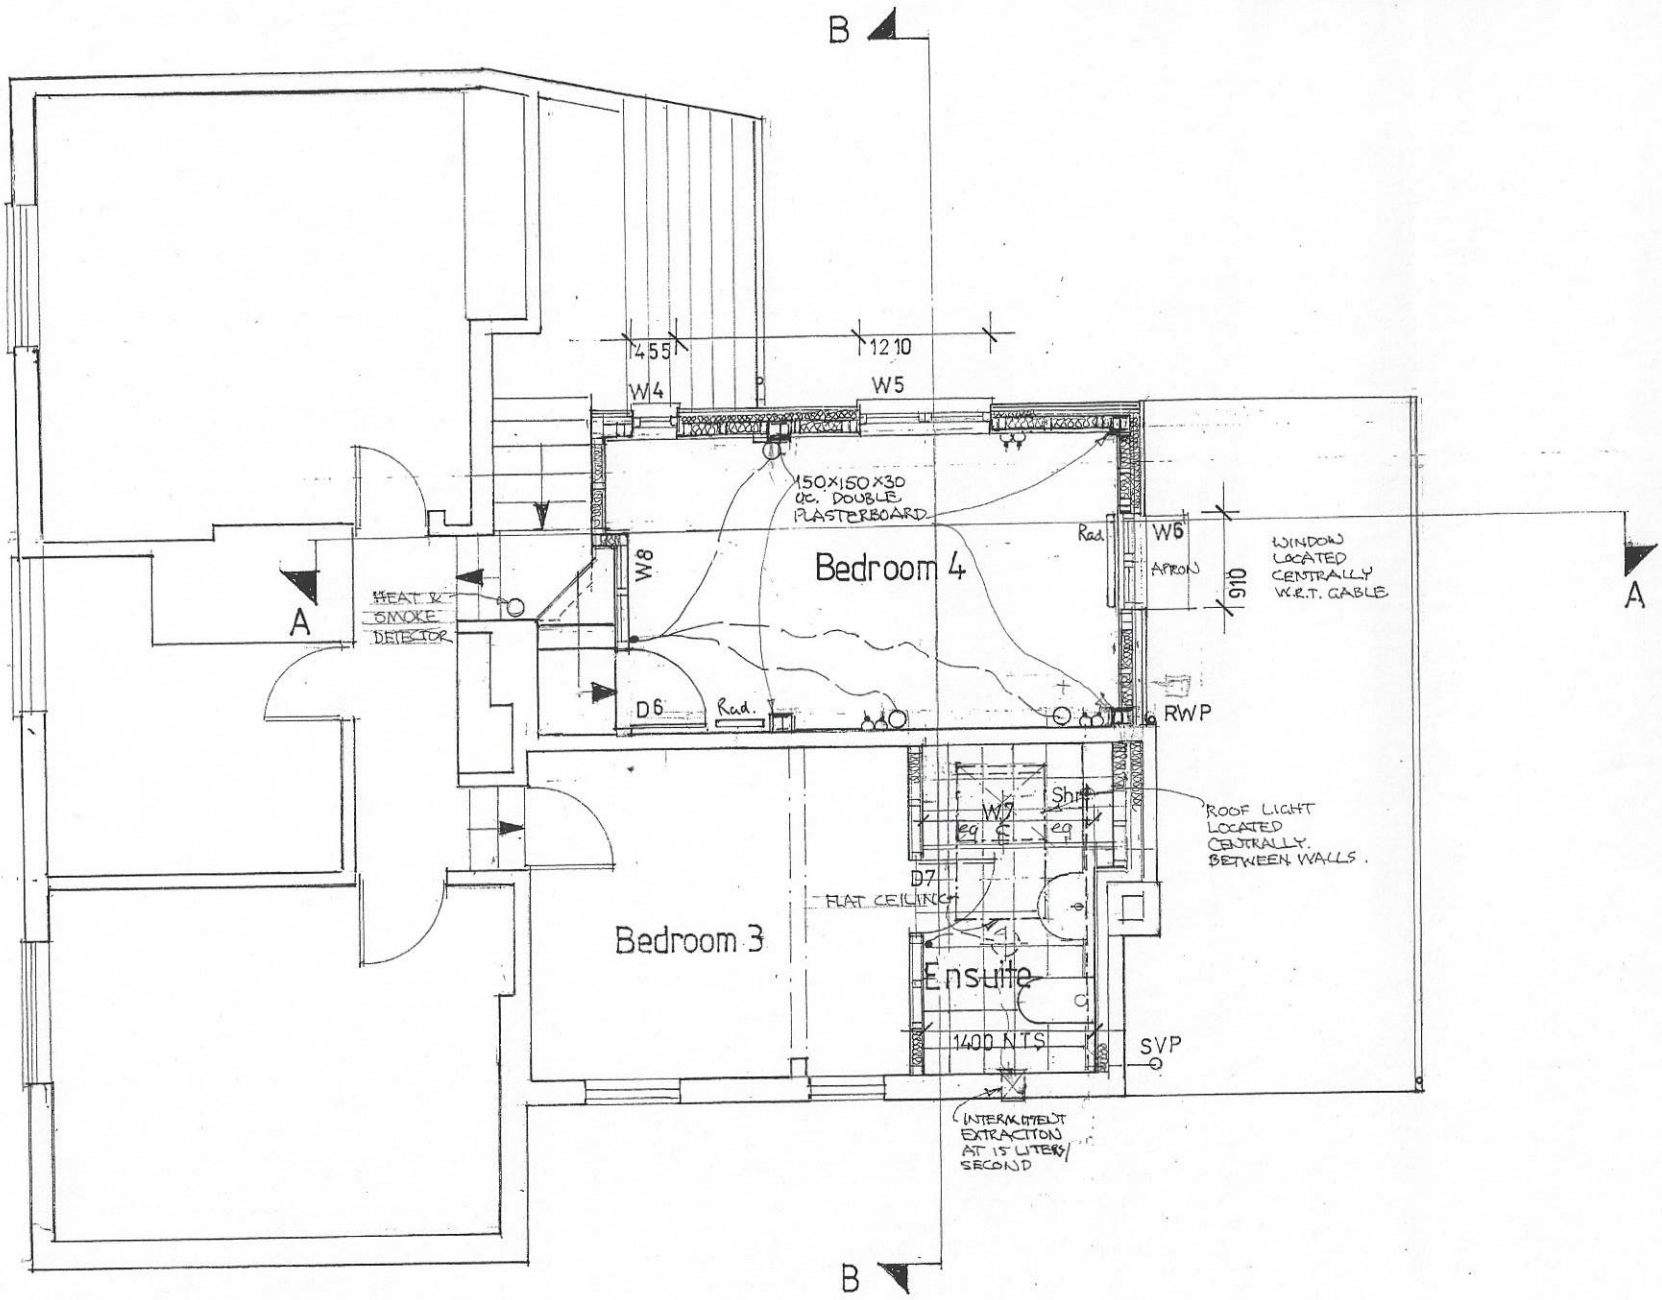

NOTES

READ WITH SPECIFICATION AND ENGINEERS AND ARCHITECTS DRAWINGS

Wilson MacGarry Architects
11 Church Street
Thriplow
Nr. Royston
Herts SG8 7RE
Tel : 01763 208002
e-mail: p@macgarry.com
website: wilson.macgarry.com

JOB

RAMBLERS
HIGH ST BARLEY
HERTS SG8 8JA

DRAWING

PROPOSED FIRST FLOOR PLAN

DATE	SCALE
20 / 3 / 18	1:50

DRG. NO.

316 / 05

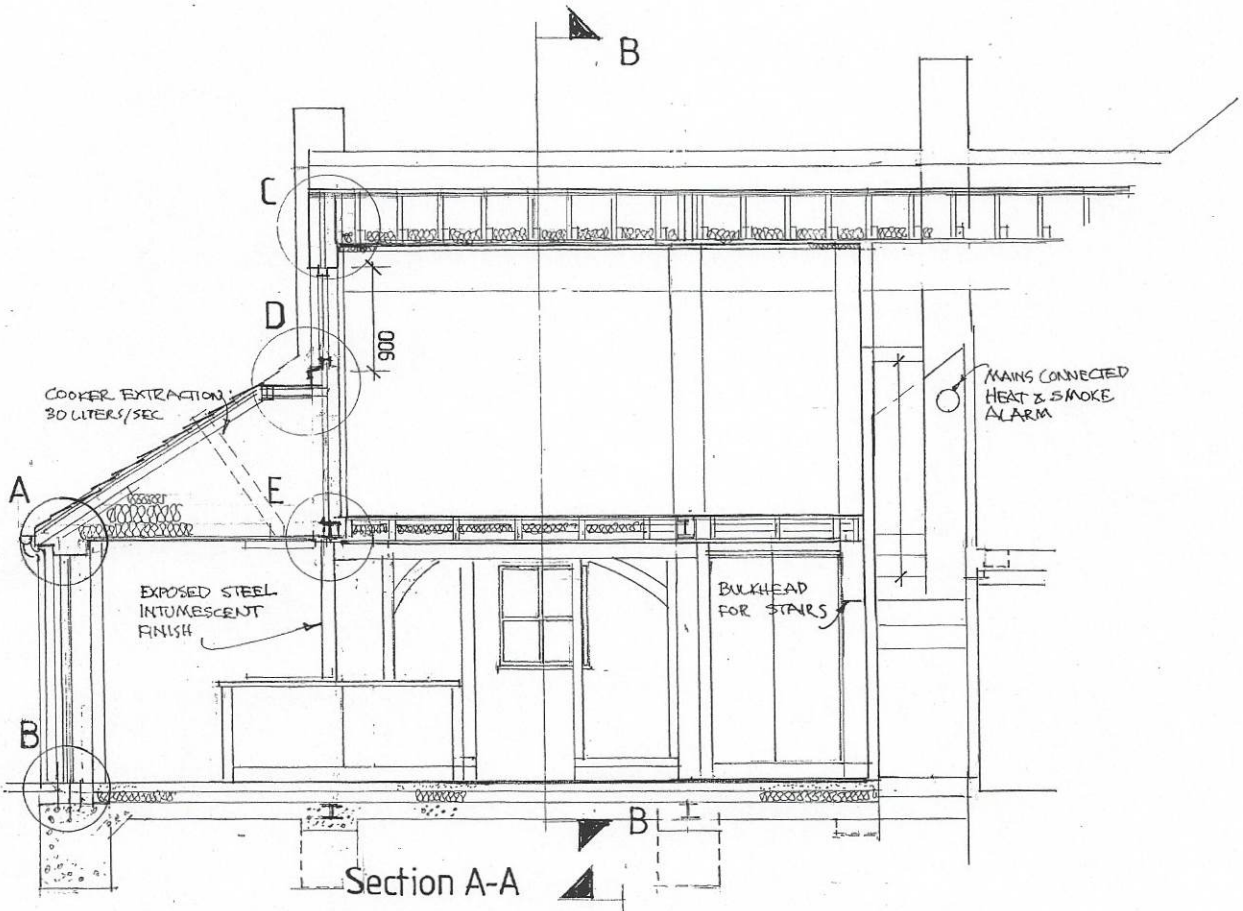

Section A-A

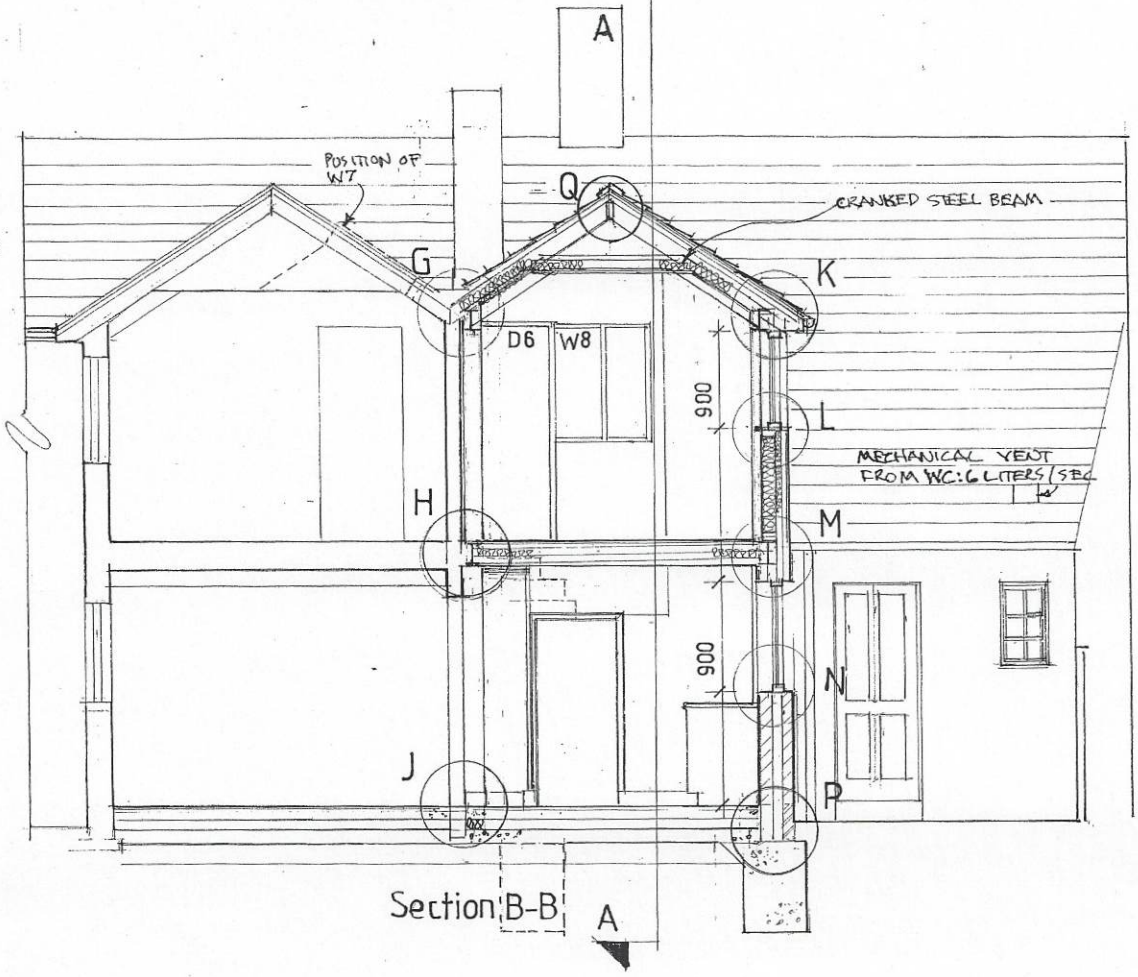

Section B-B

A

NOTES

TO BE READ IN CONJUNCTION WITH ARCHITECTS DRAWINGS, SPECIFICATION AND ENGINEERS DRAWINGS.

Wilson MacGarry Architects
11 Church Street
Thriplow
Nr. Royston
Herts SG8 7RE
Tel : 01763 208002
e-mail: p@macgarry.com
website: wilson.macgarry.com

JOB

RAMBLERS
HIGH ST BARLEY
HERTS SG8 8JA

DRAWING

PROPOSED SECTIONS

DATE	SCALE
20 / 3 / 18	1:50

DRG. NO.

316 / 06

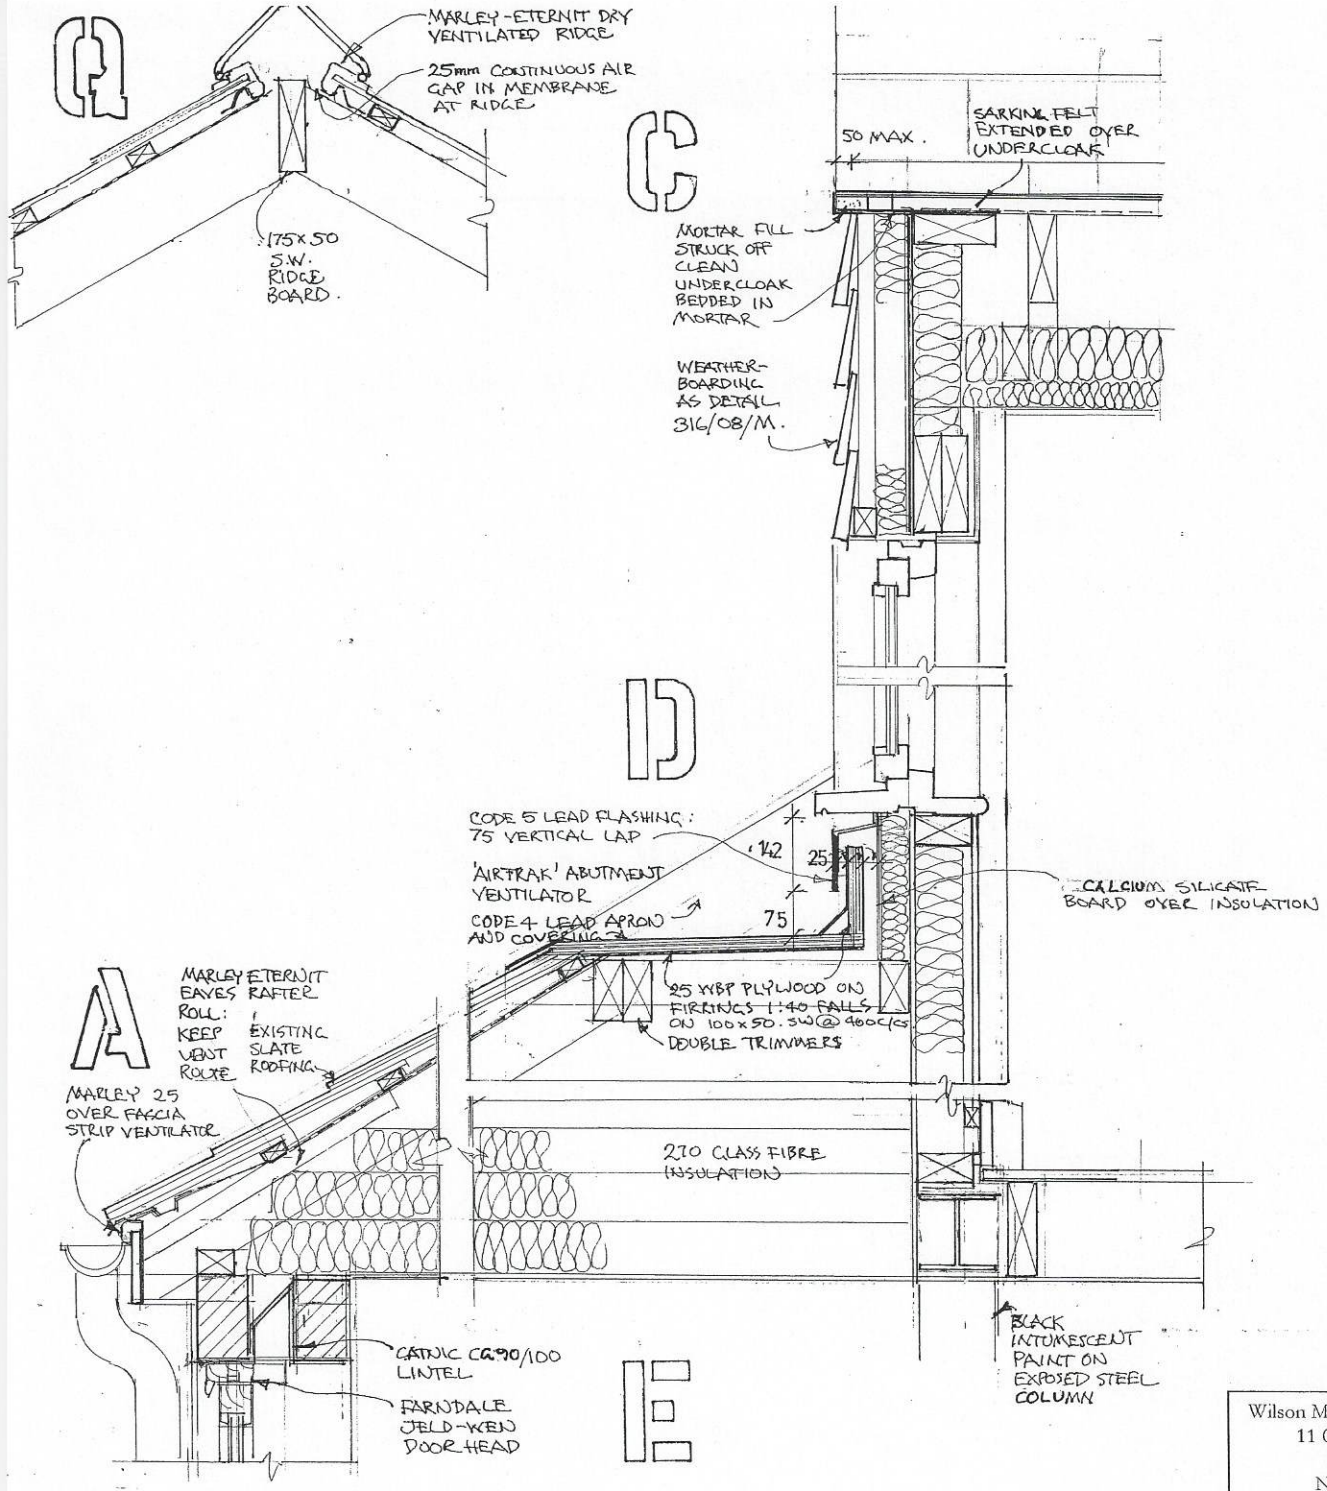

Wilson MacGarry Architects
11 Church Street
Thriplow
Nr. Royston
Herts SG8 7RE
Tel : 01763 208002
e-mail: p@macgarry.com
website: wilson.macgarry.com

JOB

RAMBLERS
HIGH ST BARLEY
HERTS SG8 8JA

DRAWING

CONSTRUCTION DETAILS

DATE	SCALE
20 / 3 / 18	1:10

DRG. NO.

316 / 07

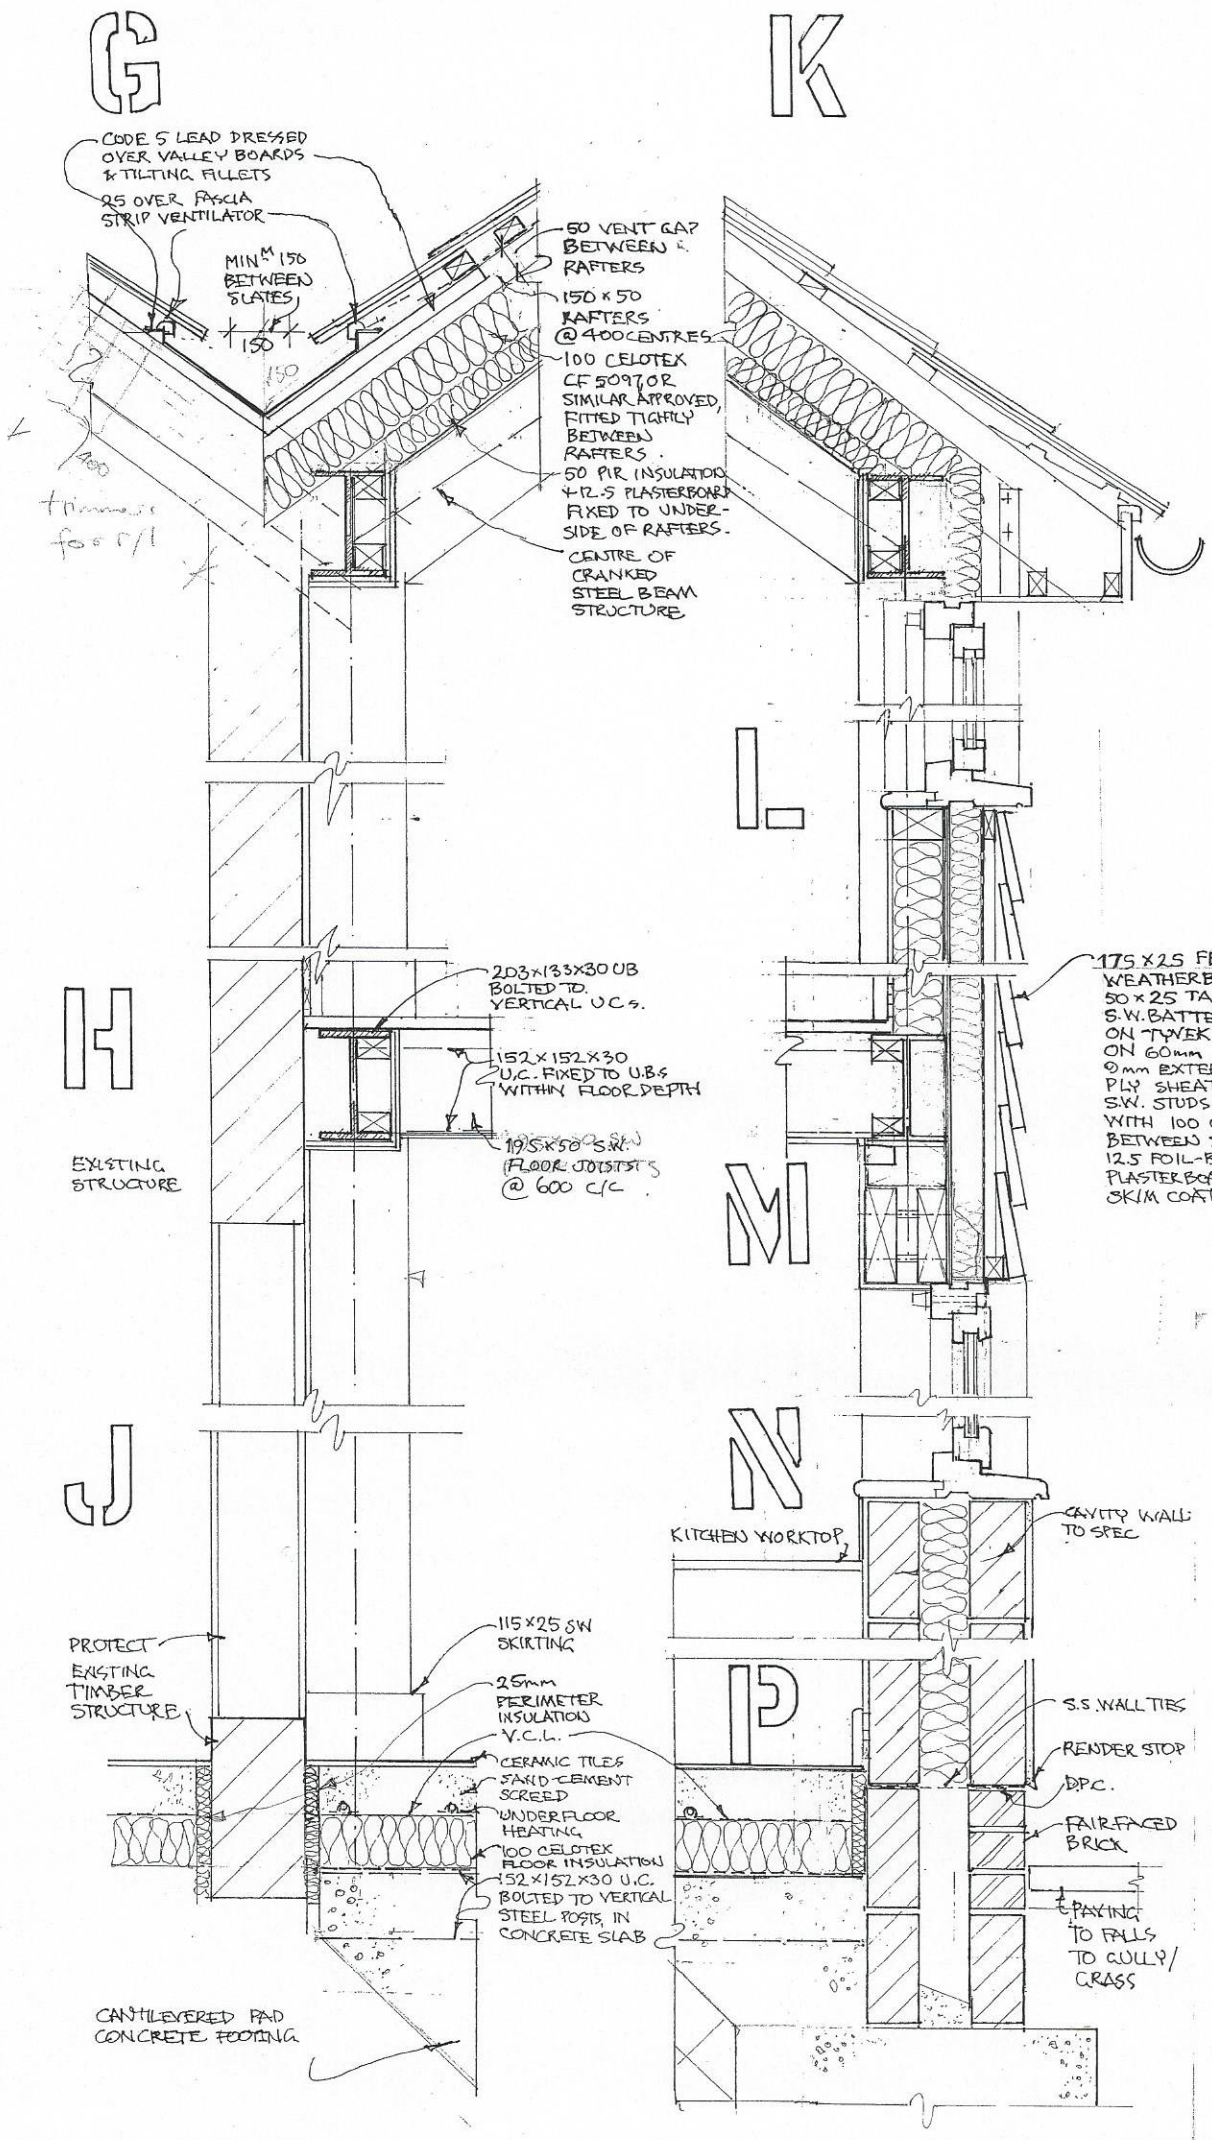

NOTES:
READ IN CONJUNCTION WITH ENGINEERS DRAWINGS AND ARCHITECTS SPECIFICATION

Wilson MacGarry Architects
11 Church Street
Thriplow
Nr. Royston
Herts SG8 7RE
Tel : 01763 208002
e-mail: p@macgarry.com
website: wilson.macgarry.com

JOB

RAMBLERS
HIGH ST BARLEY
HERTS SG8 8JA

DRAWING

CONSTRUCTION DETAILS

DATE	SCALE
20 / 3 / 18	1:10

DRG. NO.

316 / 08