



front (northwest) elevation




rear (southeast) elevation

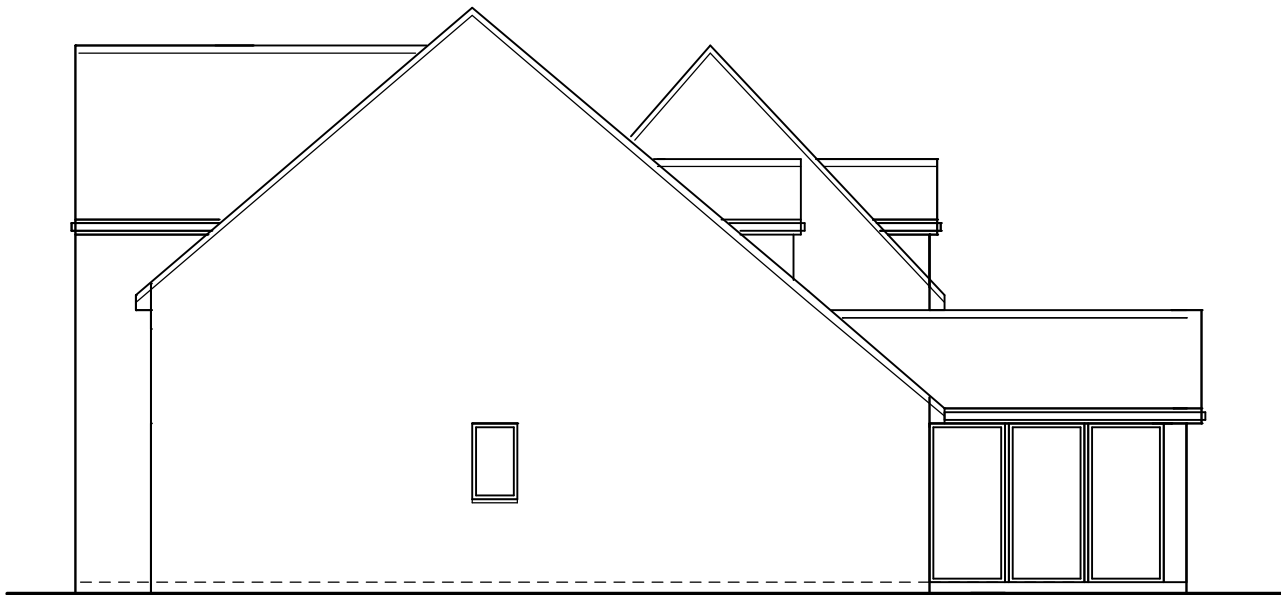


right side (southwest) elevation

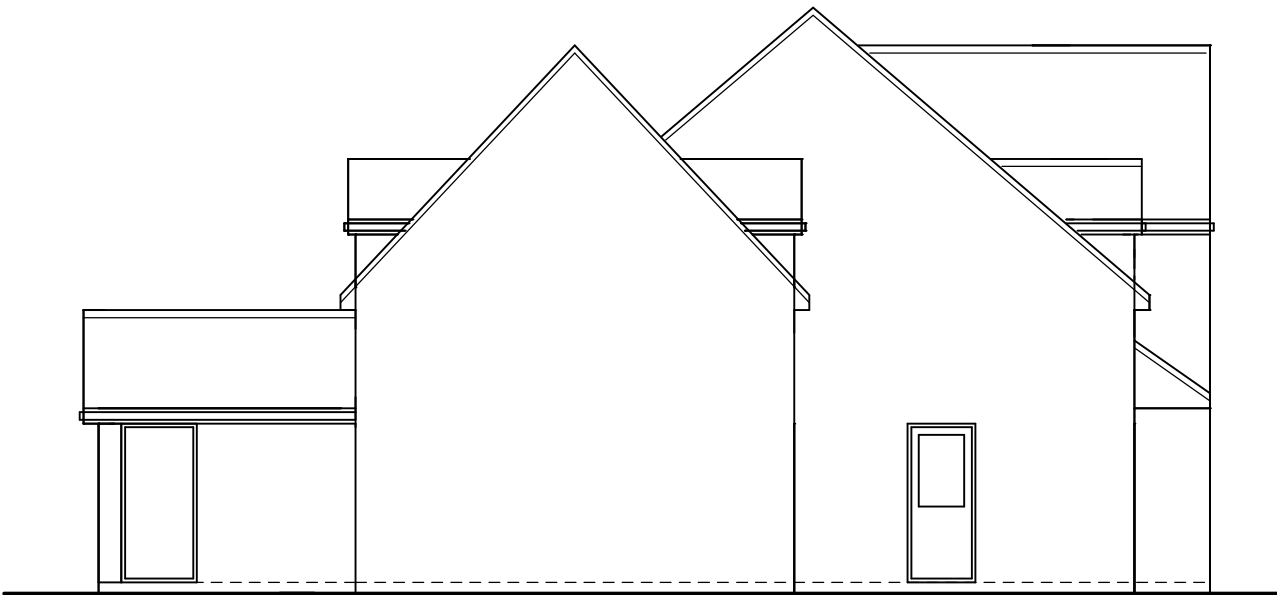

left side (northeast) elevation

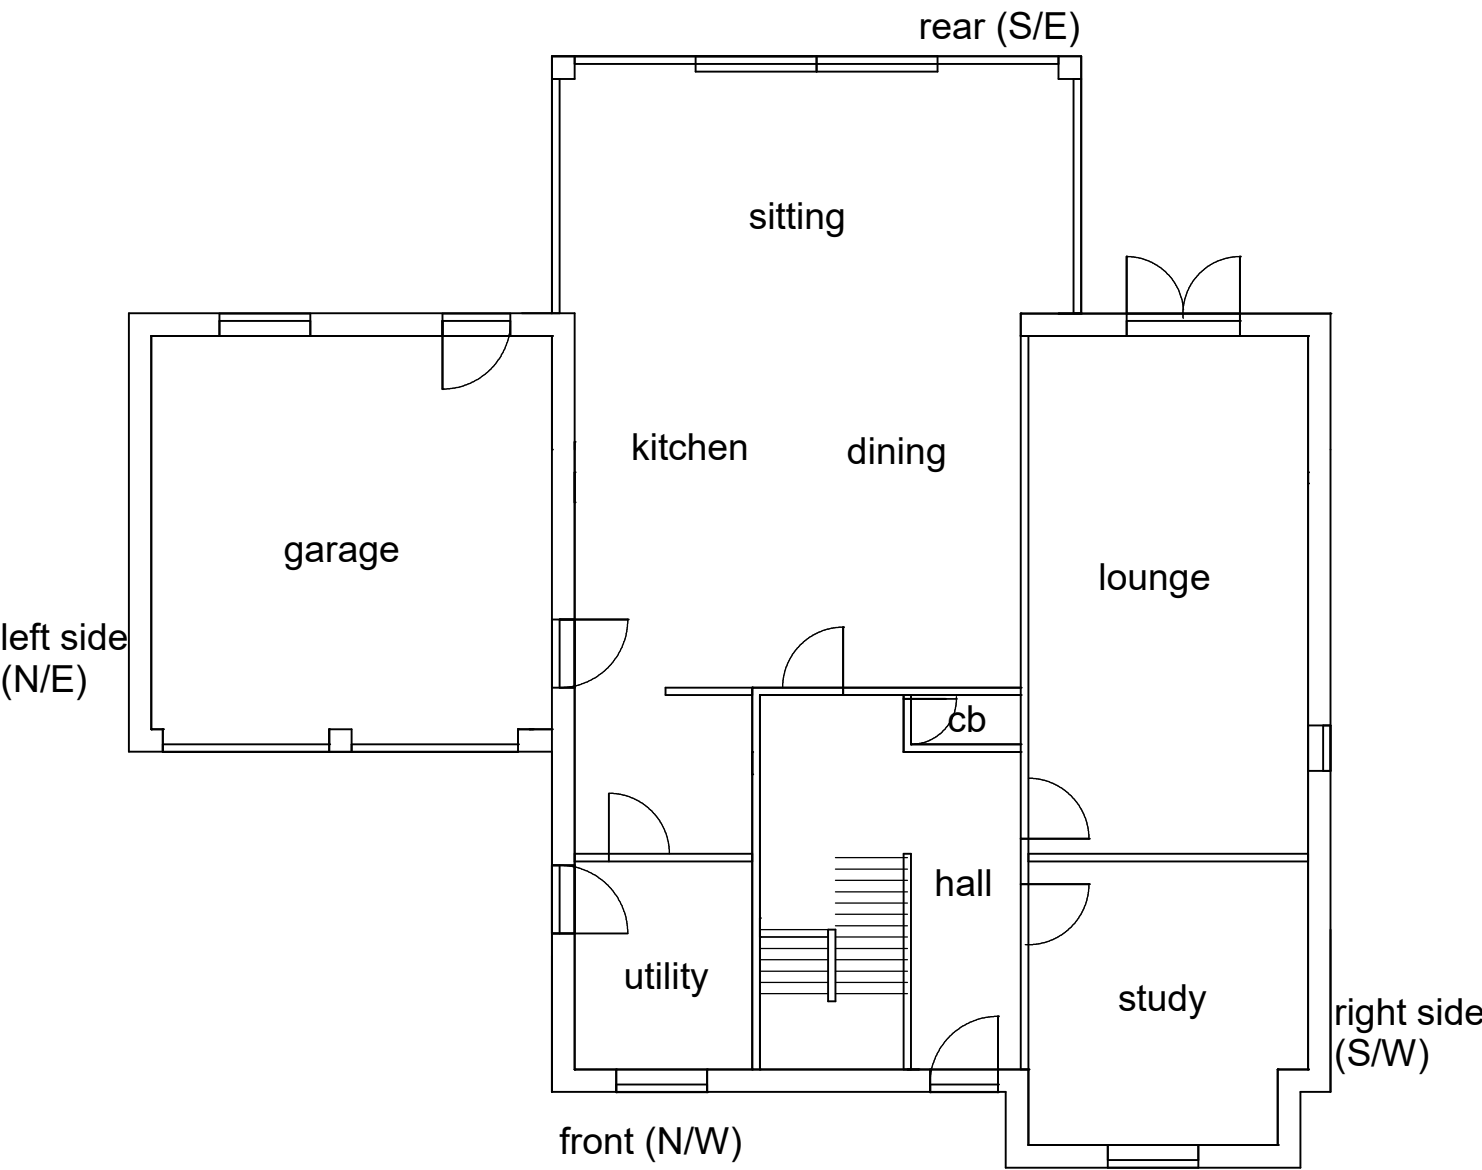

GROUND FLOOR LAYOUT

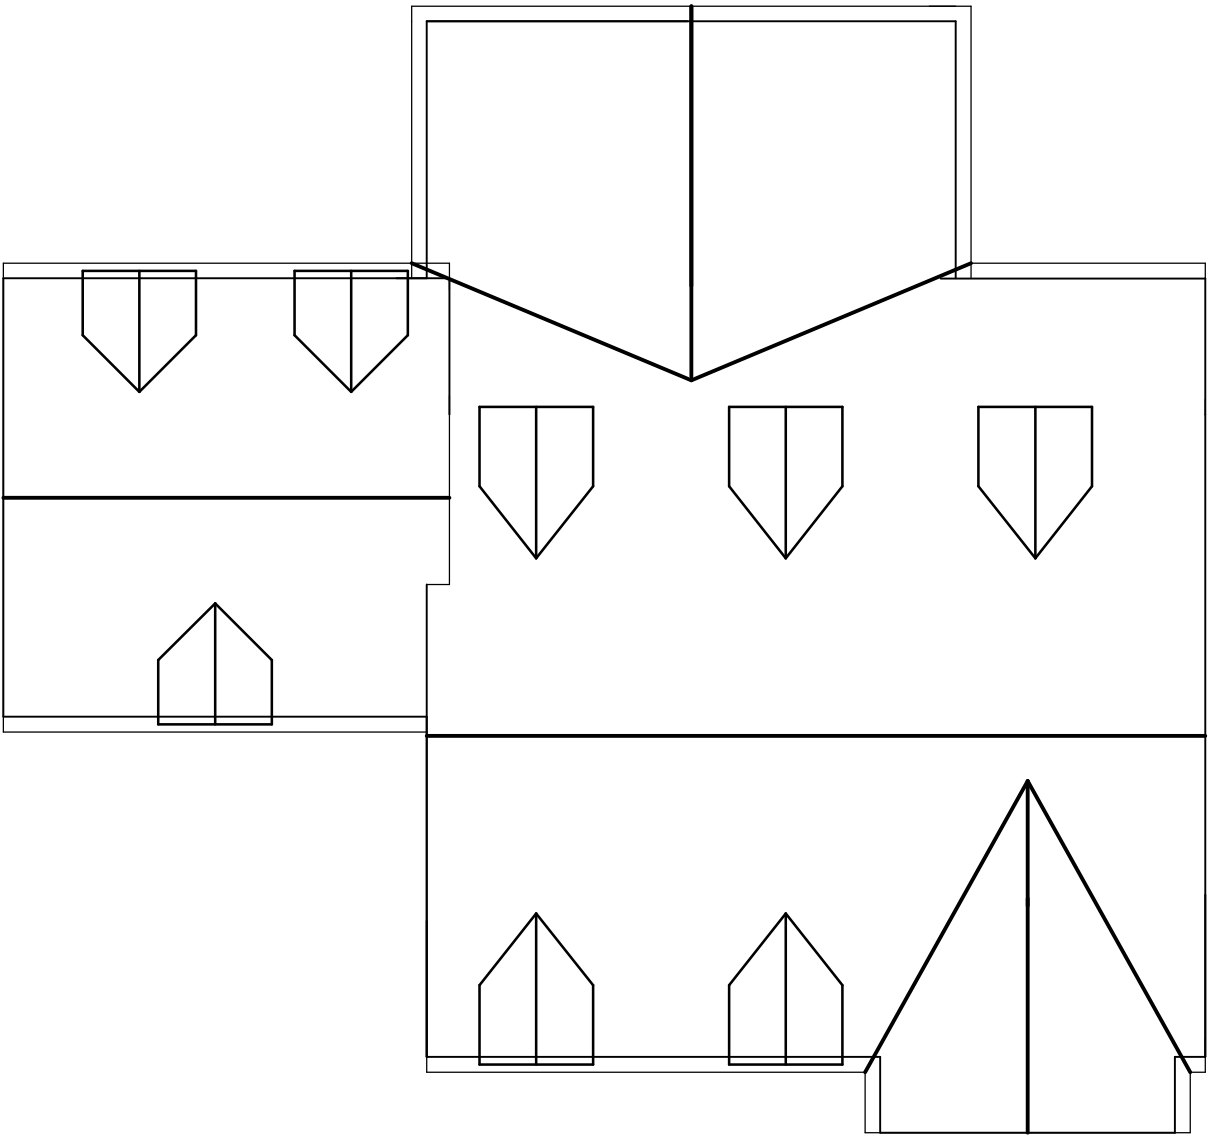

ROOF PLAN