


front (northwest) elevation



rear (southeast) elevation

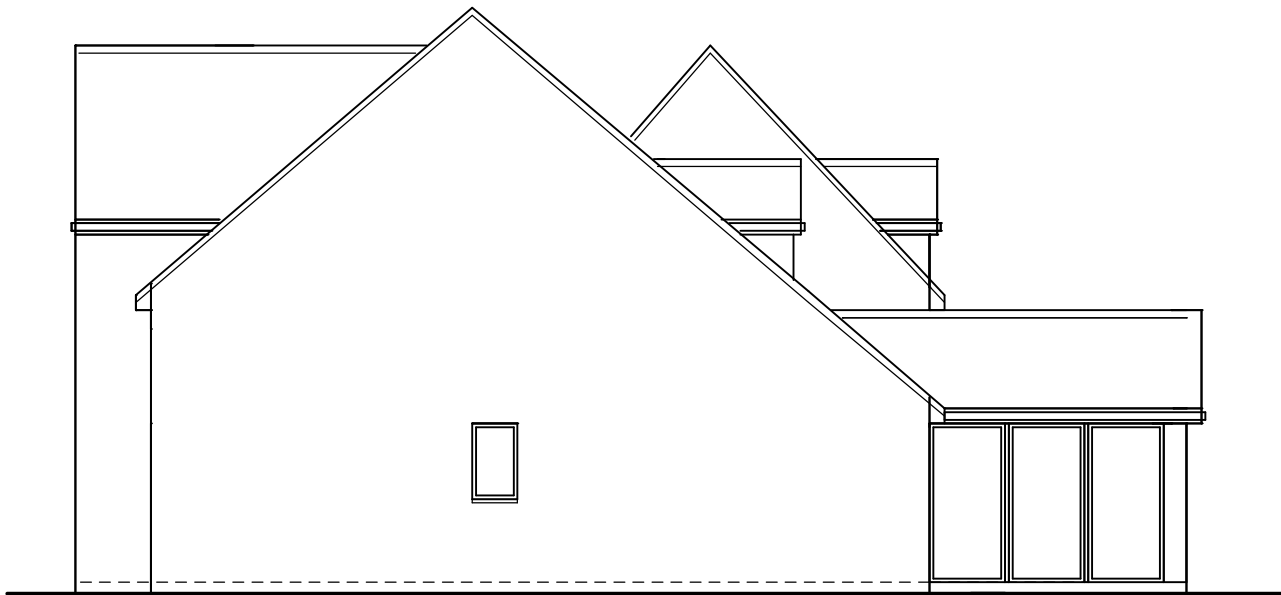


right side (southwest) elevation

three door slider  
anthracite grey

anthracite grey  
fascia

3.15  
2.70

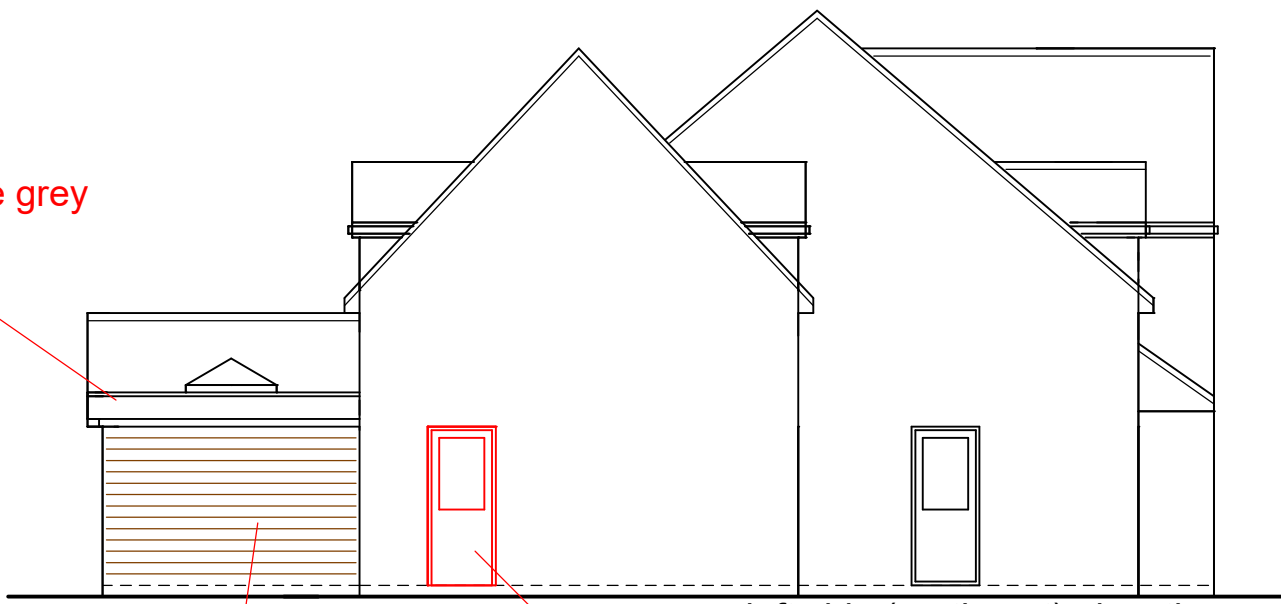


left side (northeast) elevation


brickwork to  
match property

new door

**PROPOSED REAR ORANGERY**  
width 4.75m, projection 3.38m, hgt to eaves 2.7m, hgt to ridge 3.15m  
brickwork to match property, three door slider anthracite grey,  
clear glazing, flat roof material EPDM, lantern material glass, fascia  
anthracite grey  
  
new internal bi-folding doors & 2 windows - new external single door  
to side (N/E), drainage to existing gully, boundary treatments to remain same

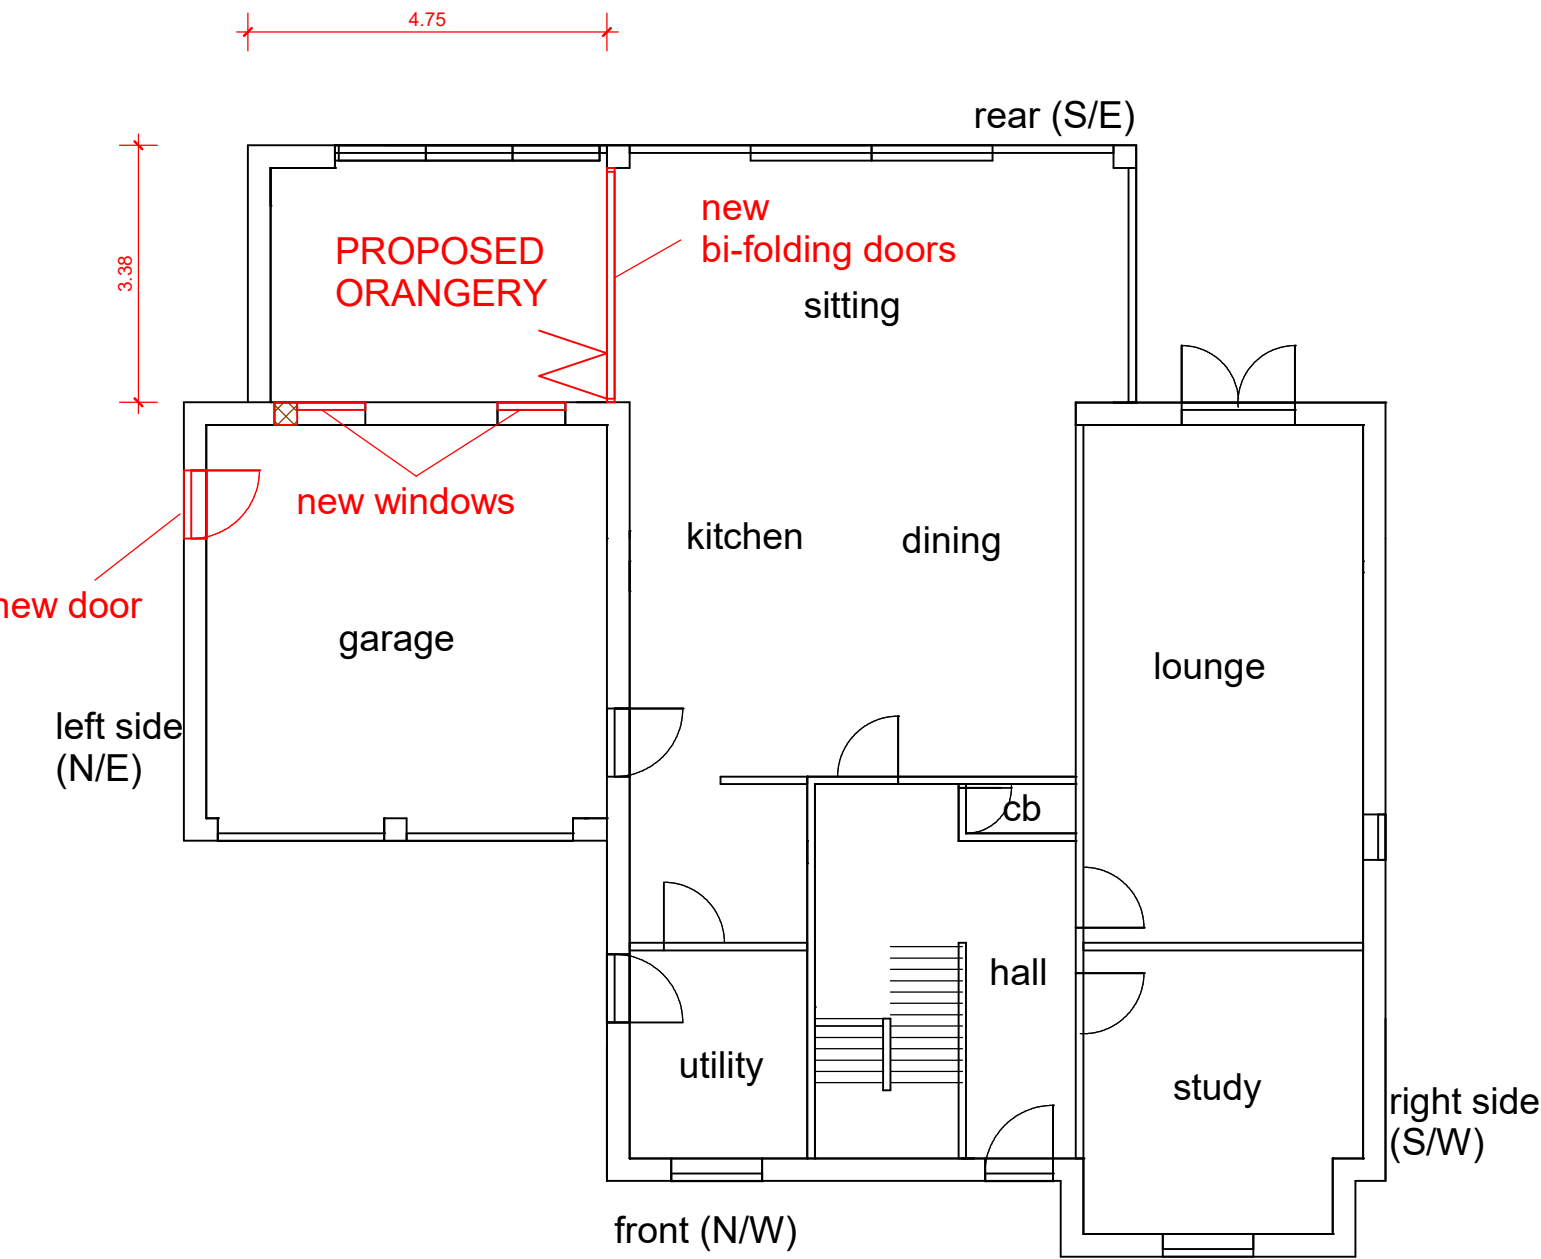

GROUND FLOOR LAYOUT

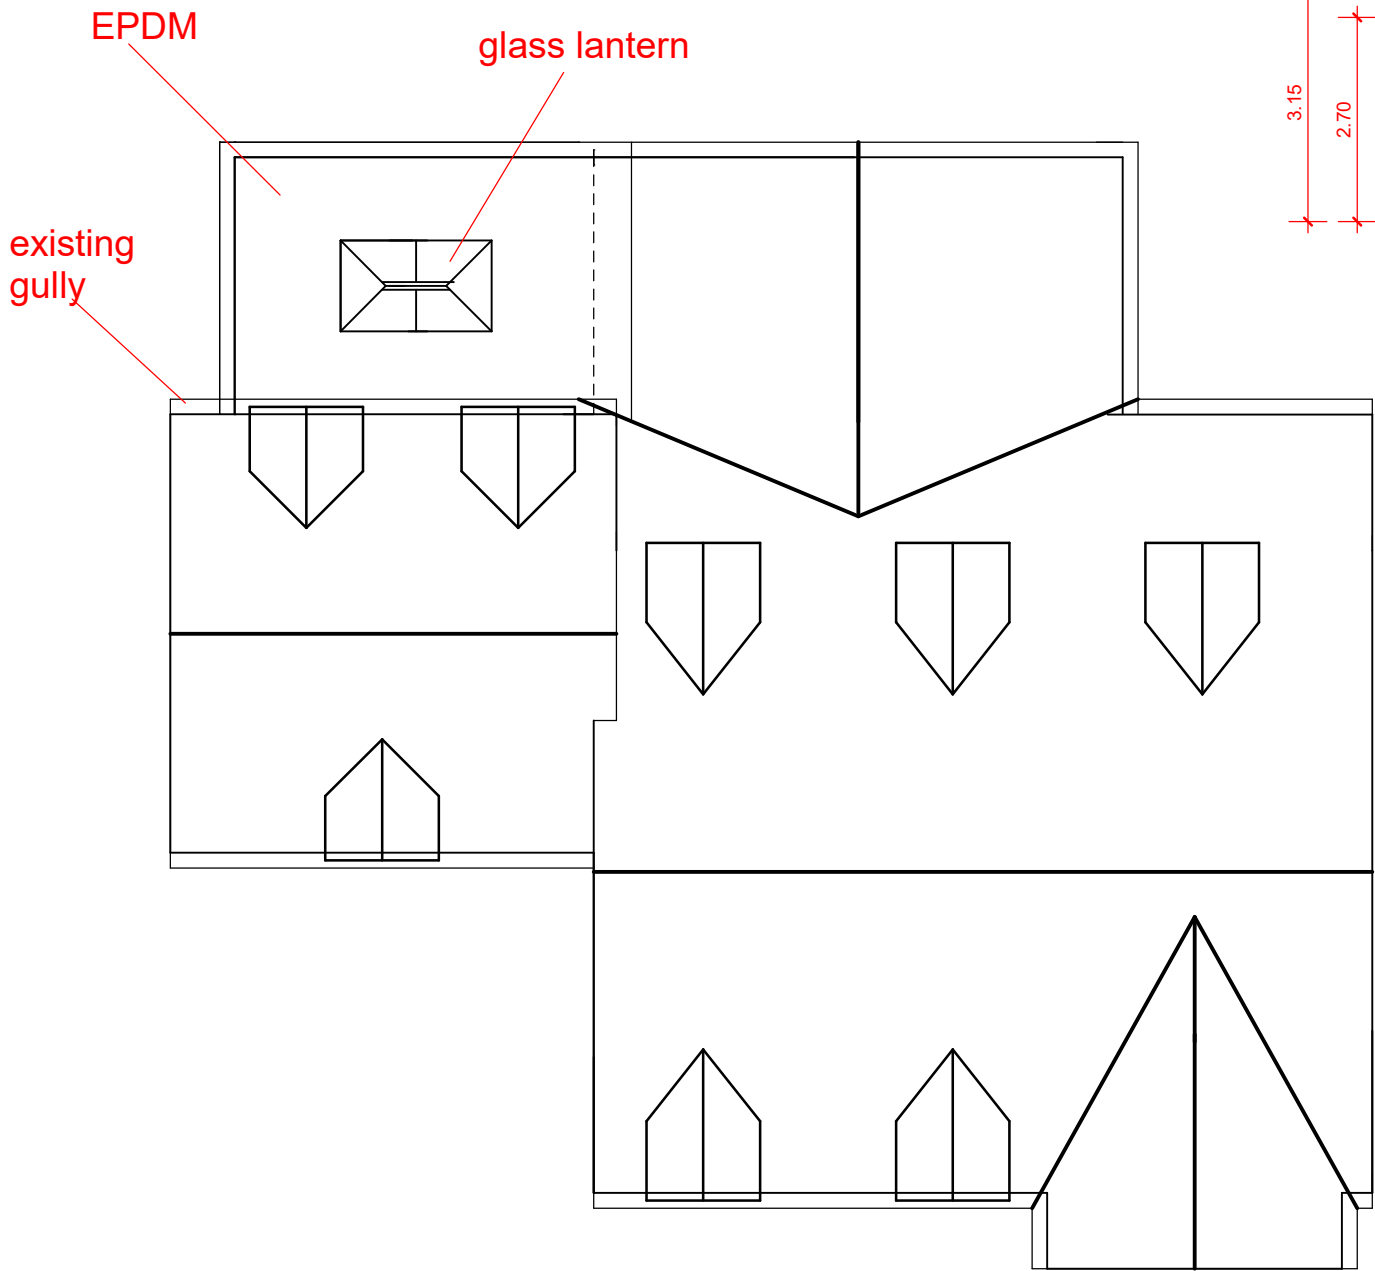

ROOF PLAN