


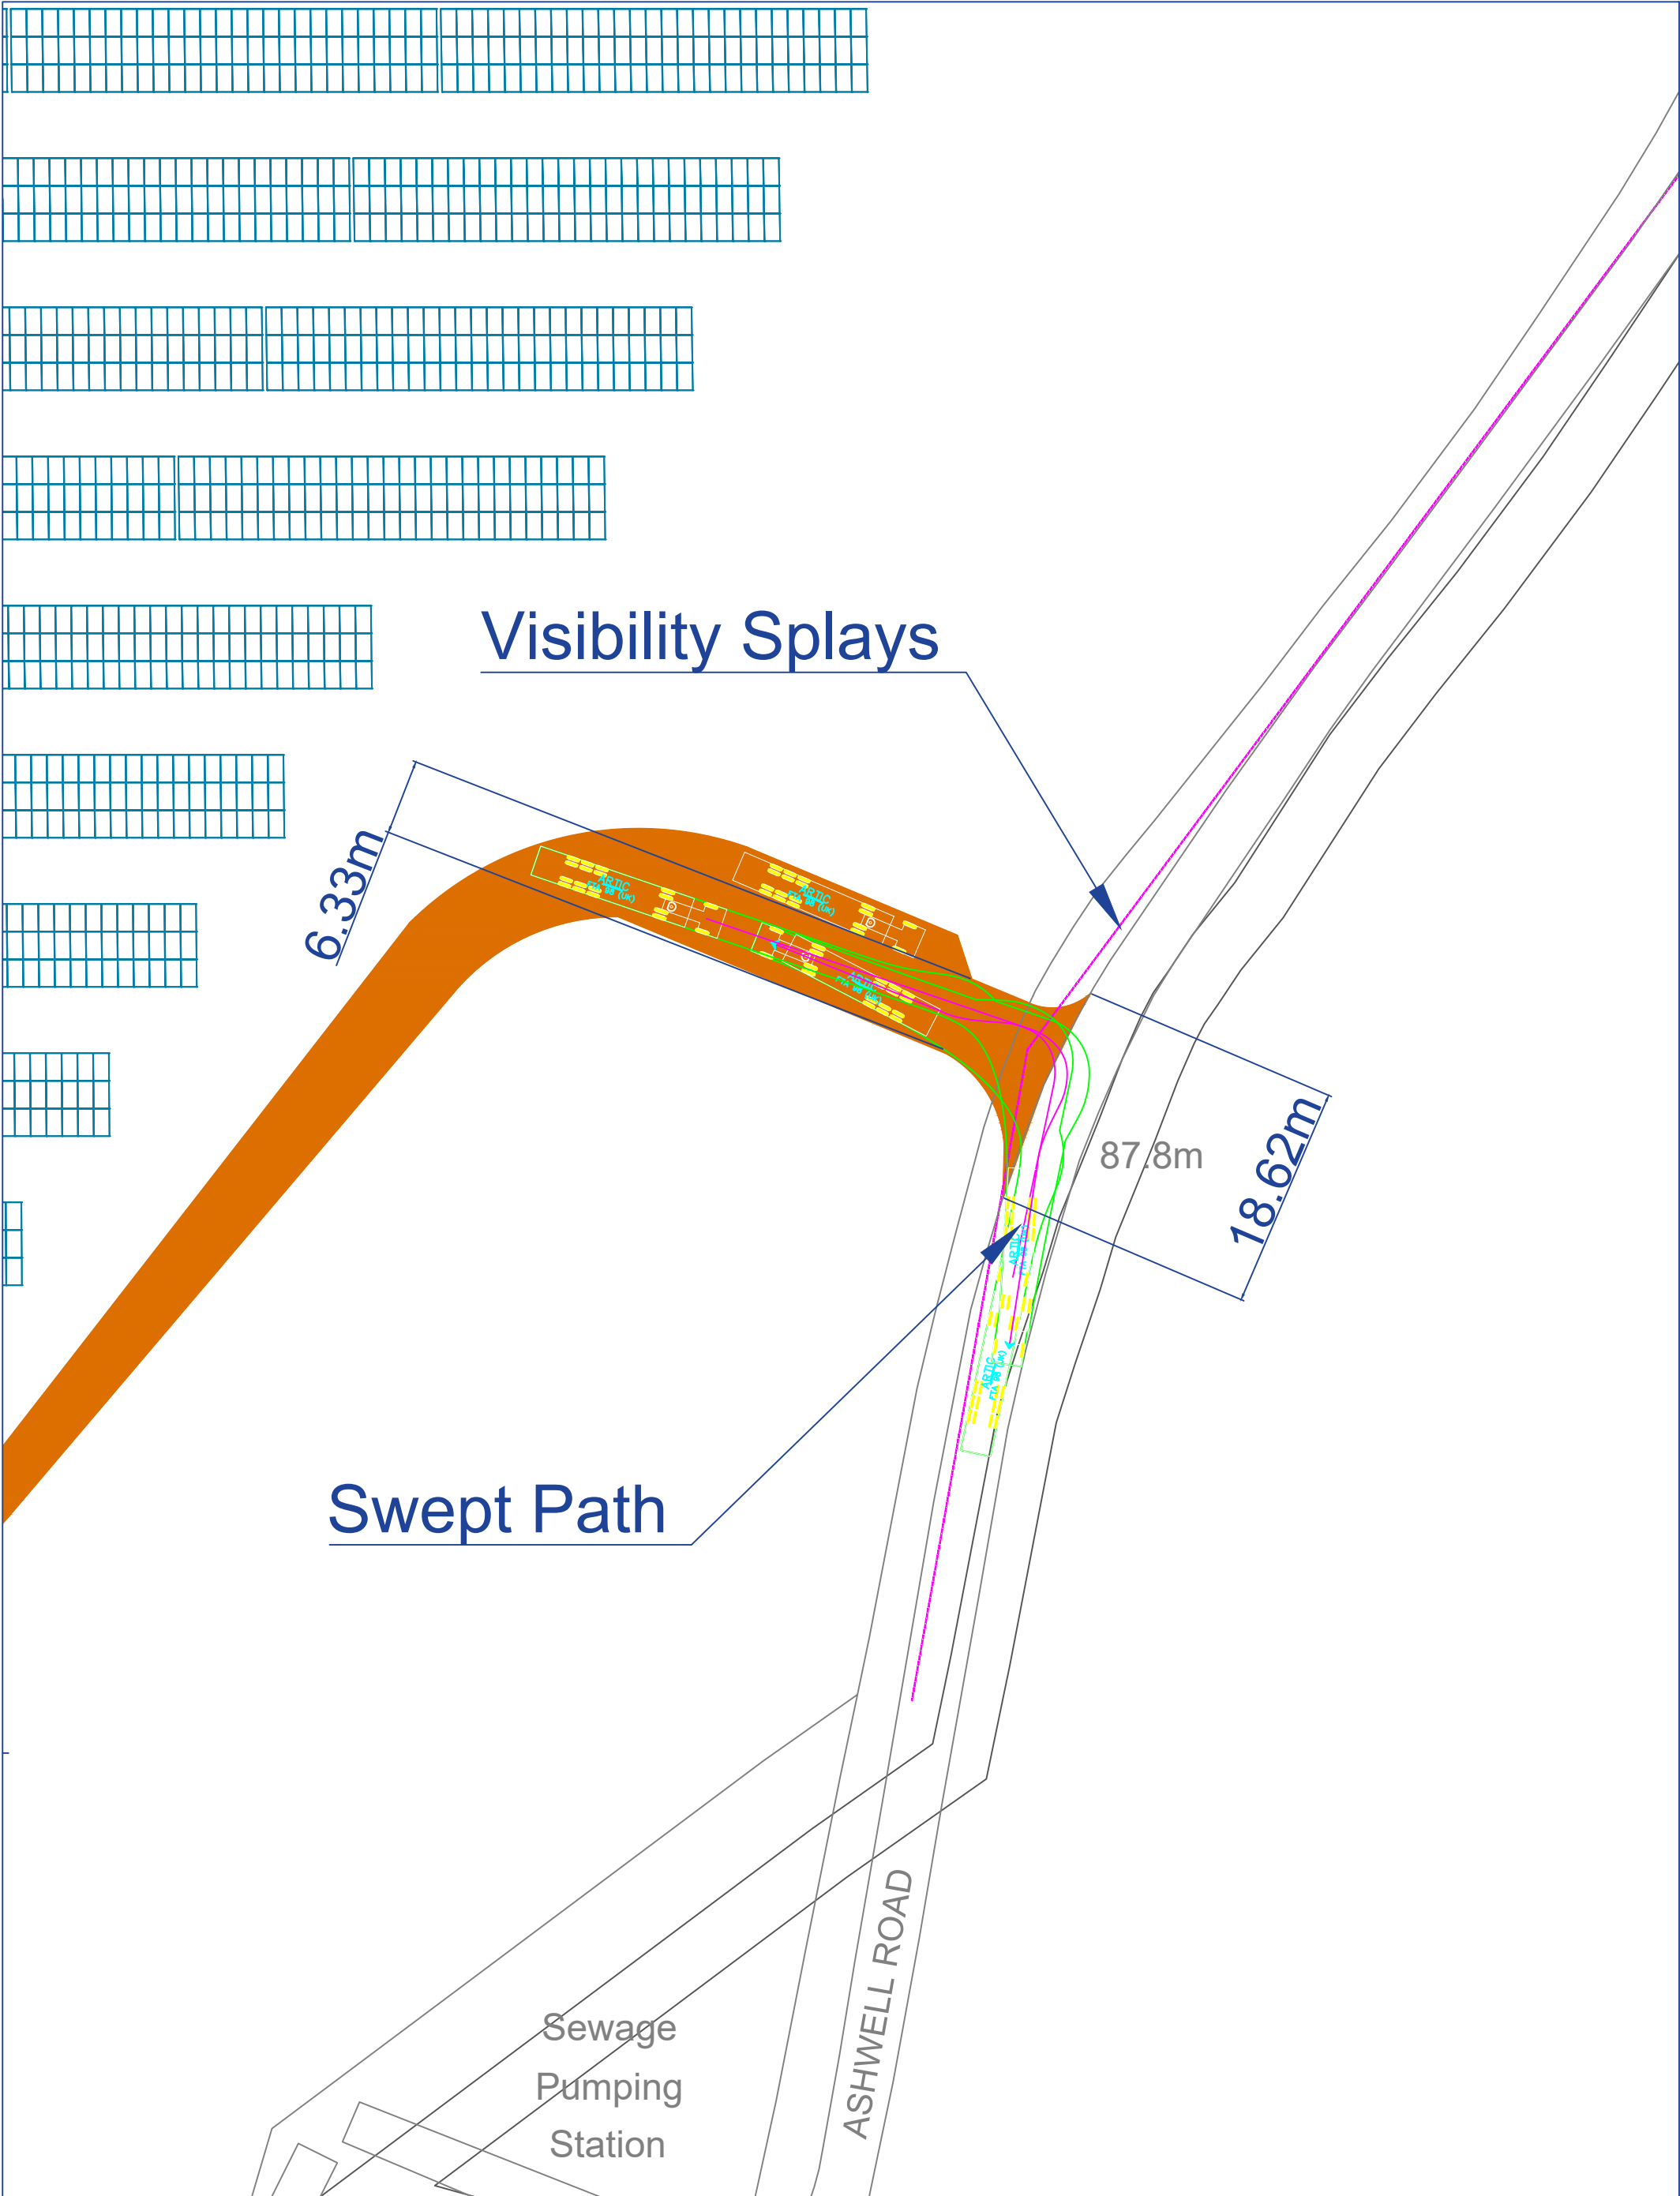

|   |            |                      |                                 |
|---|------------|----------------------|---------------------------------|
| Scale:   | 1:500 (A3) | Drawing Title:       | UKF092 Construction Access Plan |
|   |            | Site:                | UKF092 Tophams                  |
|   |            | Date:                | 23/06/2025                      |
| <div> <b>PACE</b><br/><small>PATHFINDER CLEAN ENERGY</small></div> |            | Filename: UKF092.dwg |                                 |