




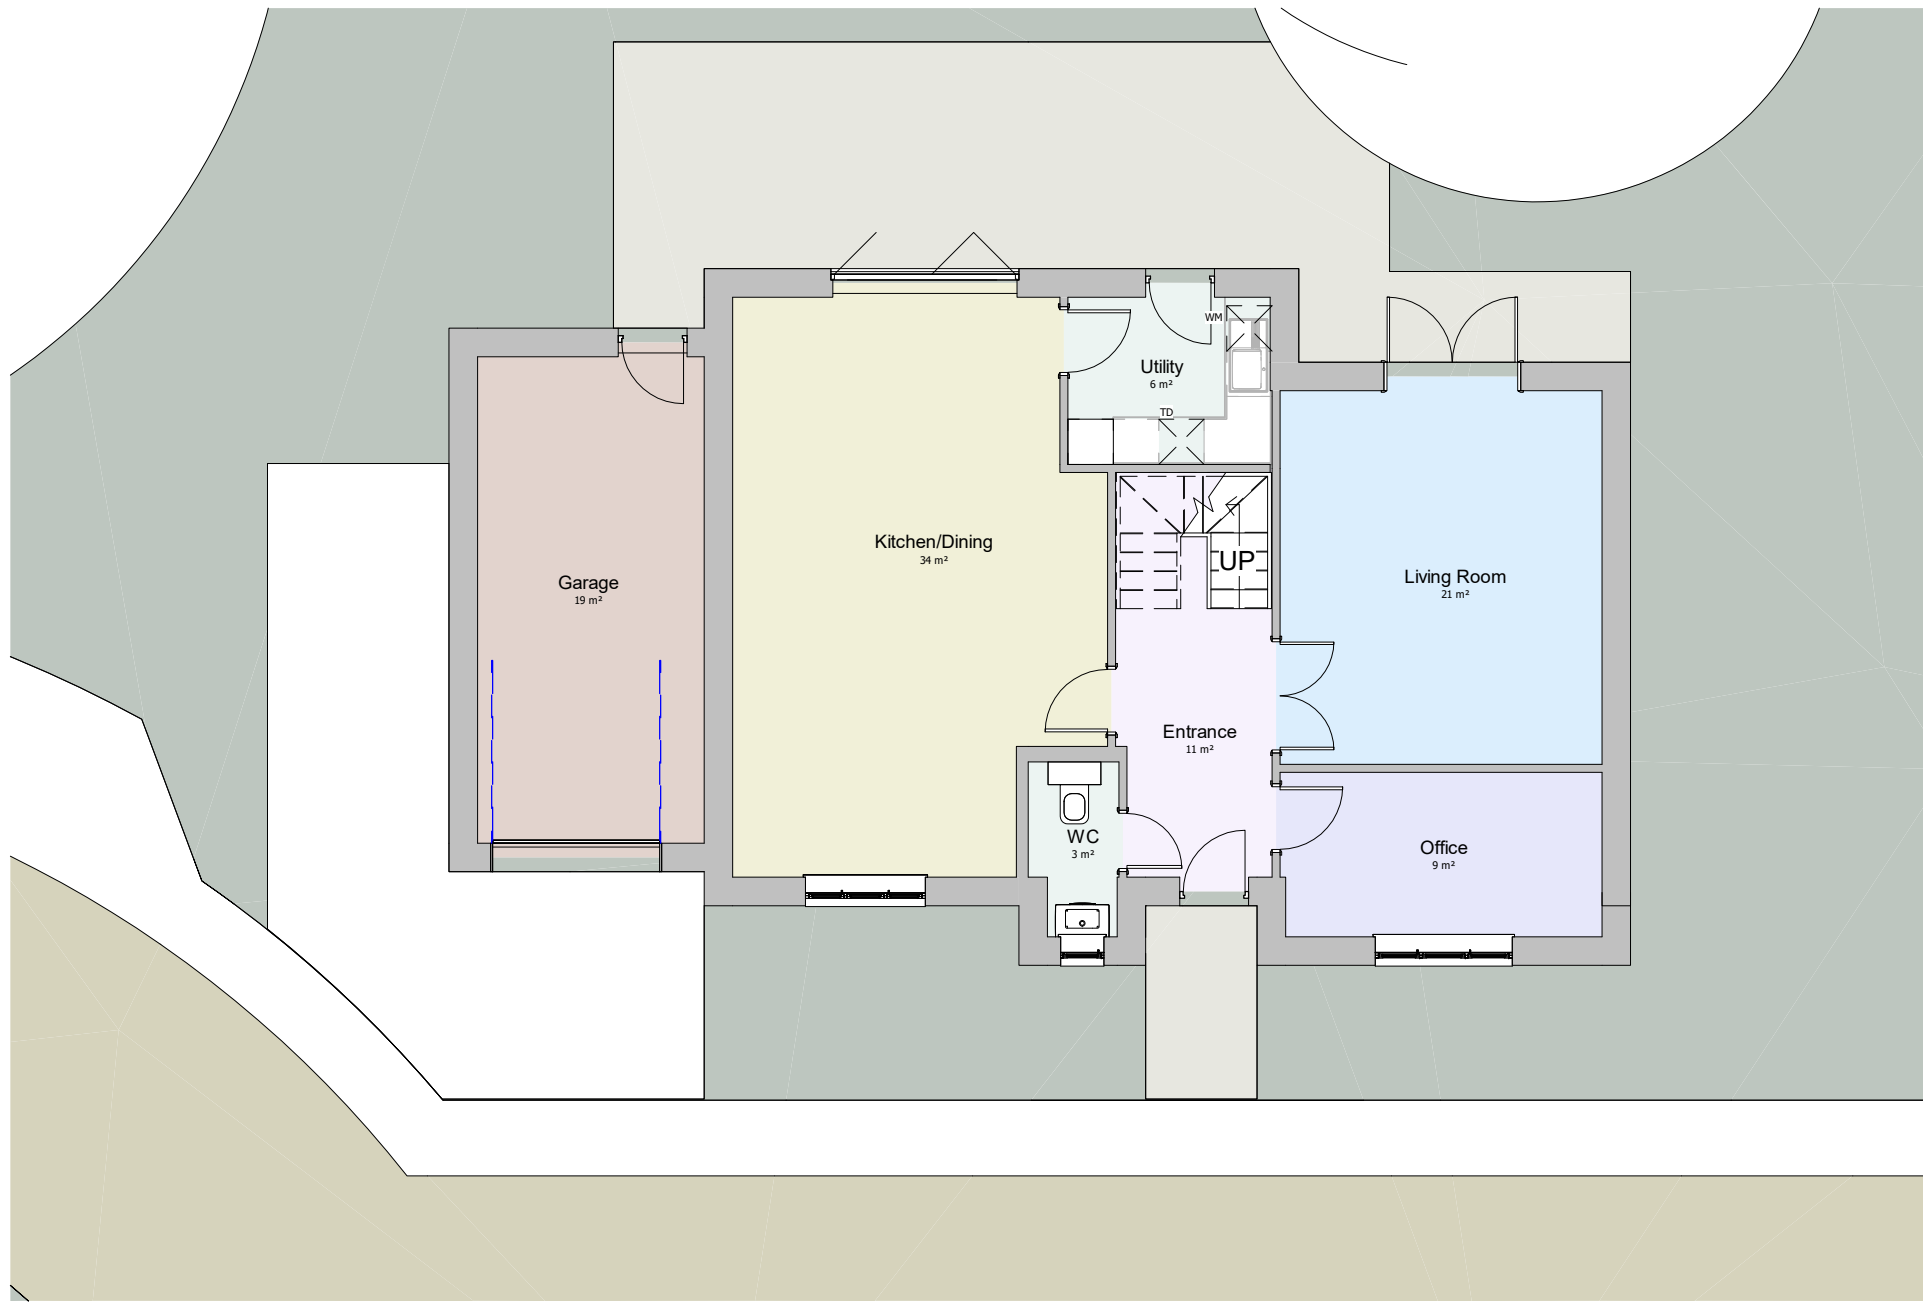


1 **P2 GF LVL**
1 : 100

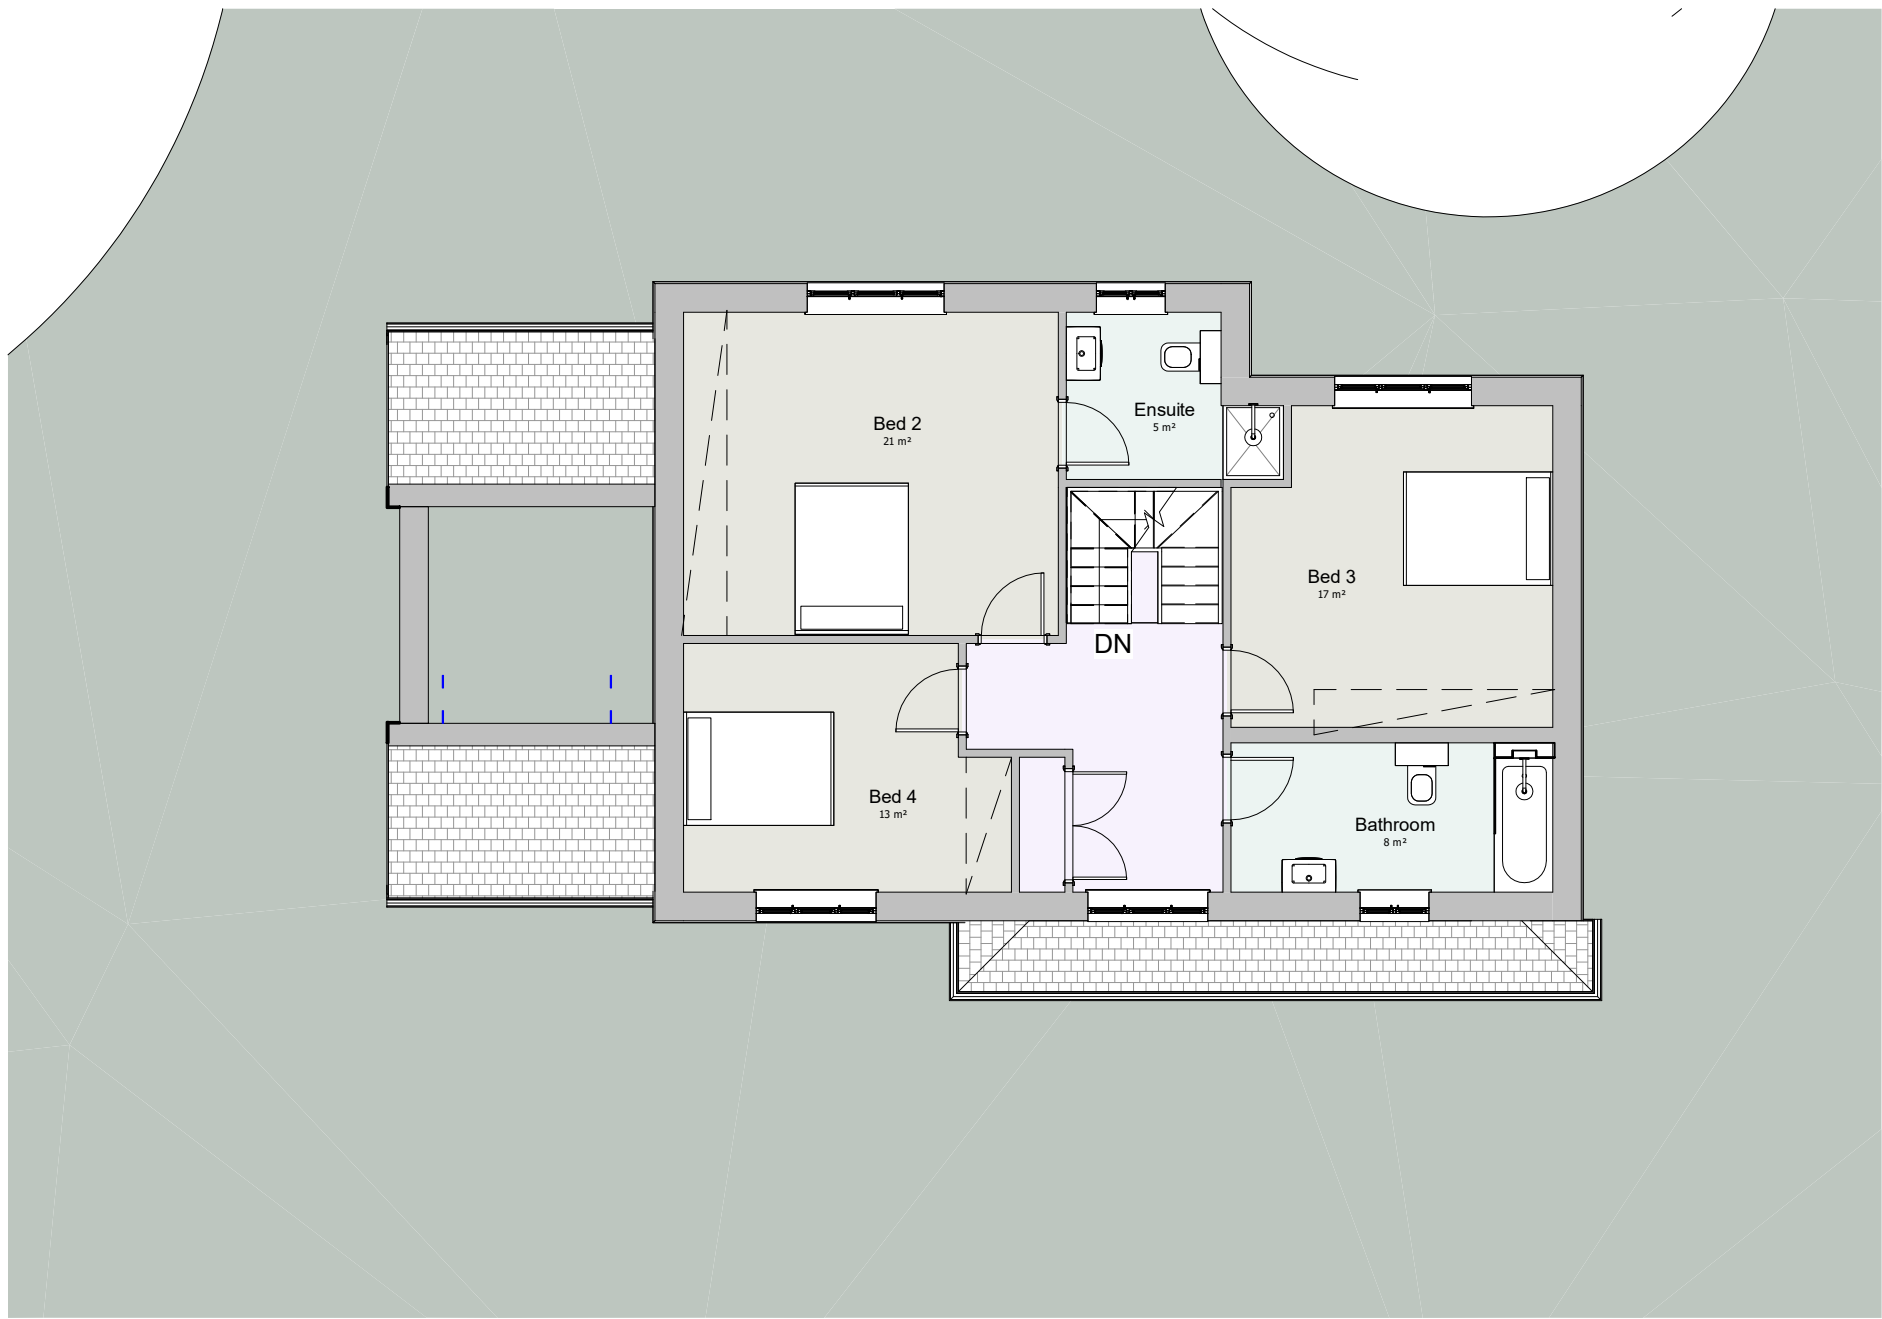


2 **P2 1F LVL**
1 : 100

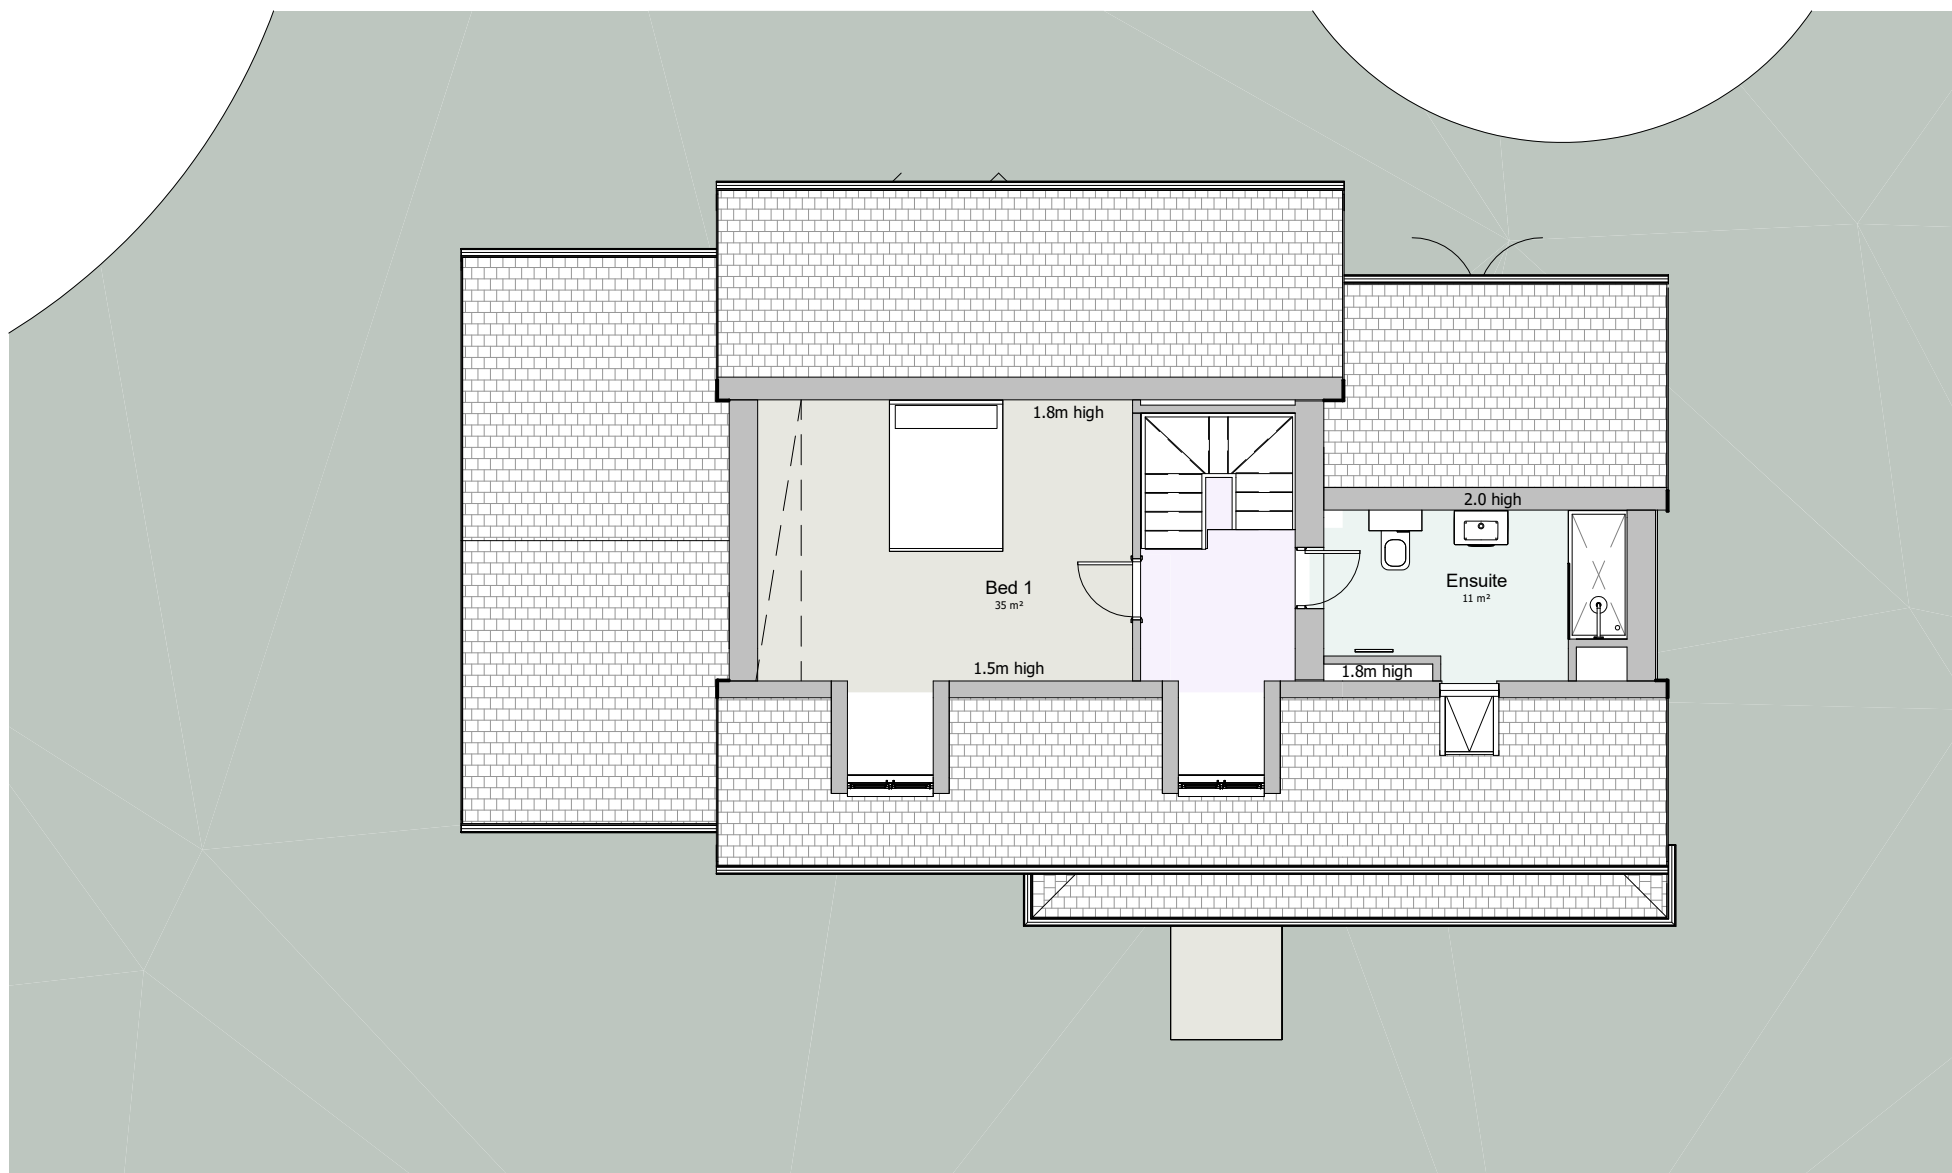

3 **P2 2F LVL**
1 : 100

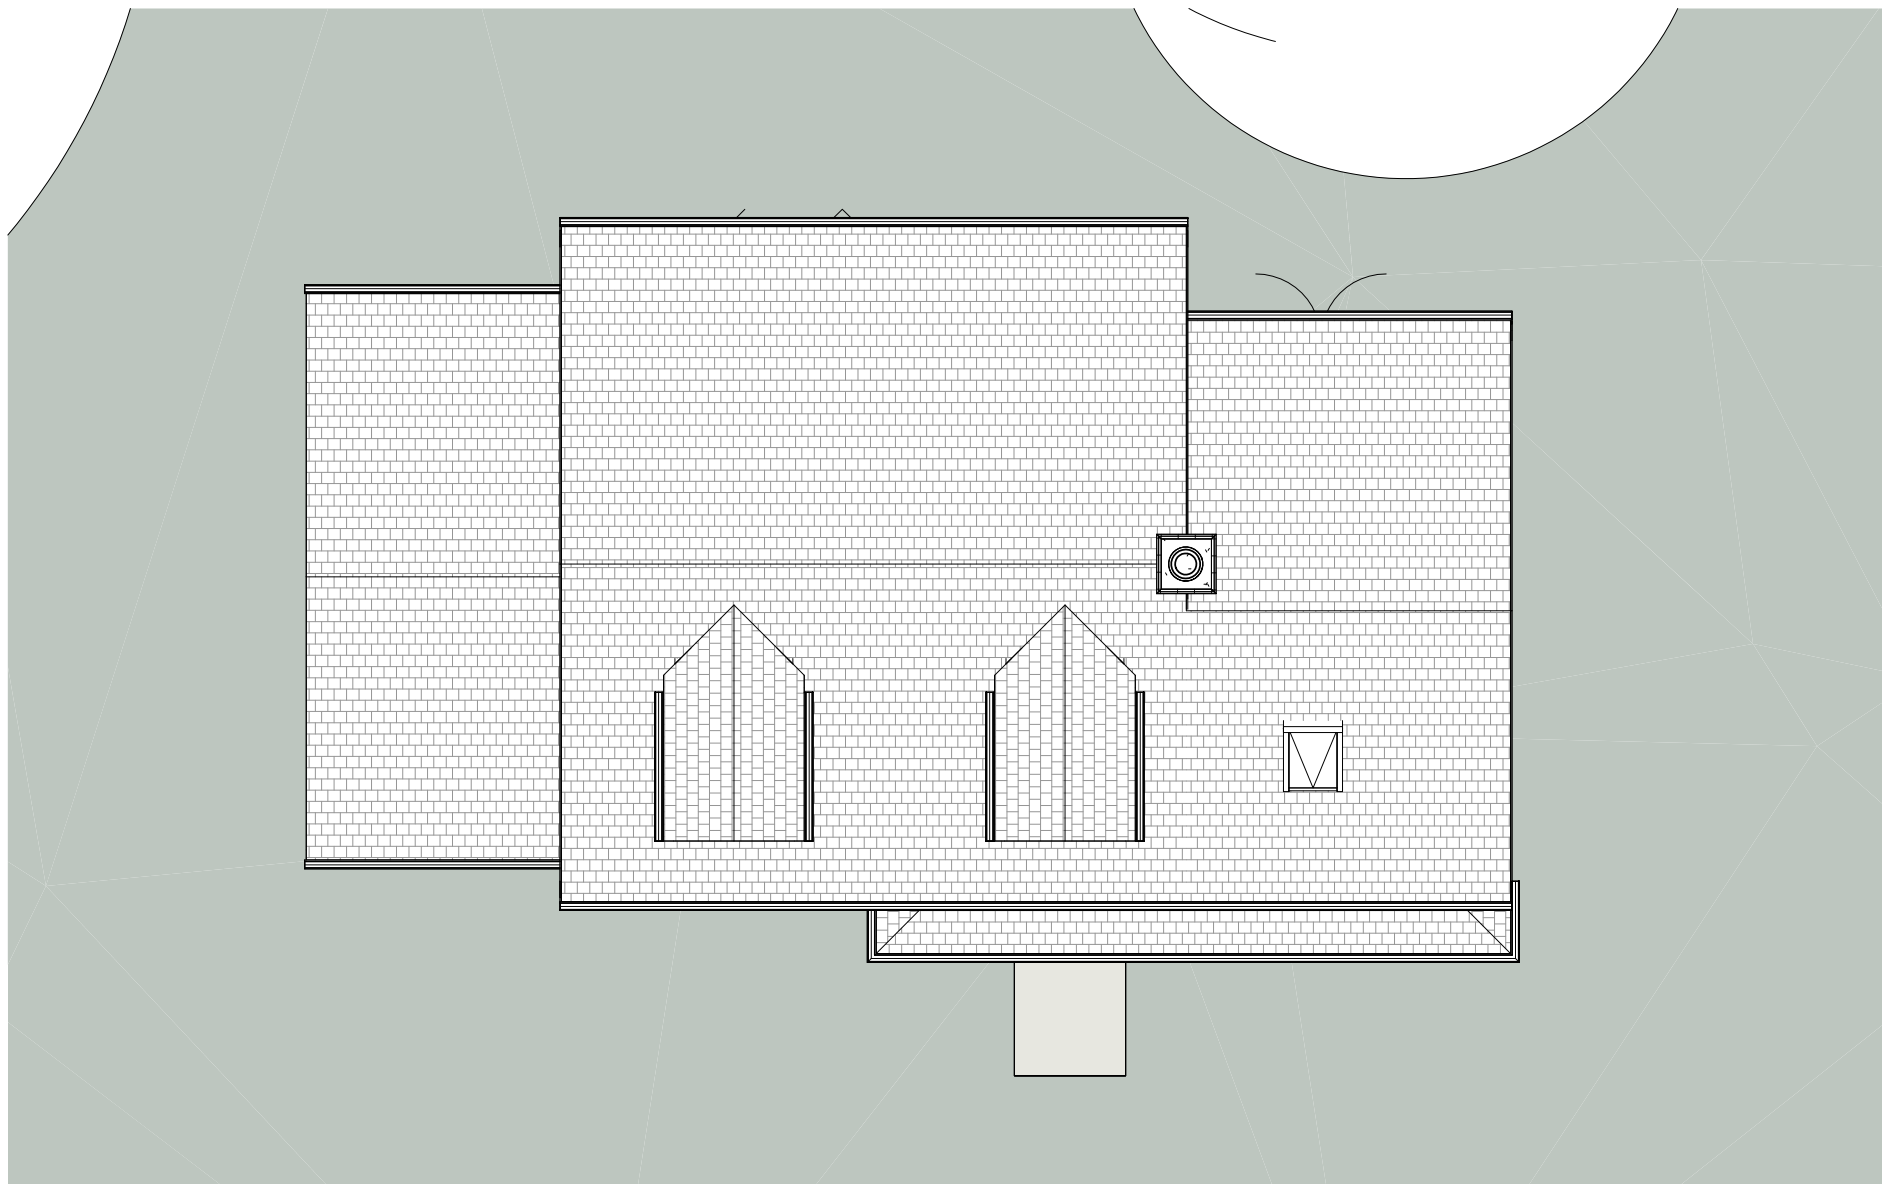

4 **P2 RIDGE LVL**
1 : 100

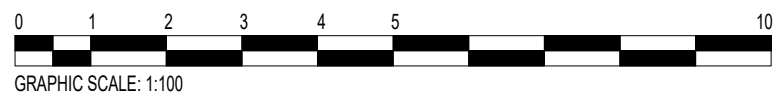

DRAWING TO
REPLACE 2075-PL04-D

This drawing is protected under Copyright and at no time should any portion of this drawing be reproduced or copied without the permission of the Designer (Design Copyright Act 1968). This drawing must not be used for purposes other than that for which it is provided. It is supplied without liability for any errors or omissions. Drawings only to be scaled for planning application purposes, all dimensions to be checked on site. All drawings subject to Statutory Authority Approval.

No.	Revision Description	Date	Drawn	Checked
A	Planning Issue	20.05.24		
B	Updated to Planners Comments	15.07.24		



project

GOTHIC GROVE

client

MK Properties (Northampton) Ltd

07590073160
The Basement, 324
Liverpool Road,
London, N7 8PU

nucleus
DESIGN STUDIO

www.nucleusdesignstudio.co.uk
richard@nucleusdesignstudio.co.uk

status Building Control	address		Land to the Rear of Gothic House, Graveley, SG4 7LG			
	title		Proposed Plot 2 Plans			
	date	scale	project no	dwg no.	rev	
	01/08/24	1 : 100	23-03	21	B	