

NOTES

- 1.All Dimensions to be checked on site..
2.The landscape areas demarcated including levels are for representation purposes only and may vary on site.
3.The drawing is for the planning purposes only..
4.Drawing outside of the red site boundary line is indicative and for site / neighborhood context understanding only.

NUMBER 03 REVISIONS 02
DATE 11/08/25


VALID FOR CONSTRUCTION IF STAMPED AND SIGNED BY ARCHITECT

PROJECT STAGE

PROJECT TITLE

19 BEDFORD ROAD,
SG6 4DJ.

KEY PLAN

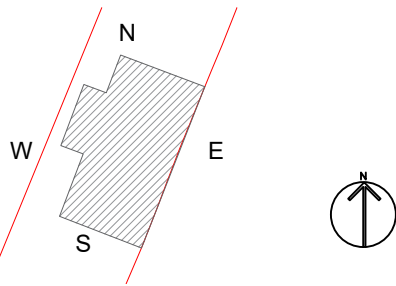

DRAWING TITLE


EXISTING ELEVATIONS

1:50	@A2	SCALE
MC		DRAWN
NV		CHECKED
004520		PROJECT NO.


COMPANY DETAILS

team@paradigmarchitects.co

07397902652

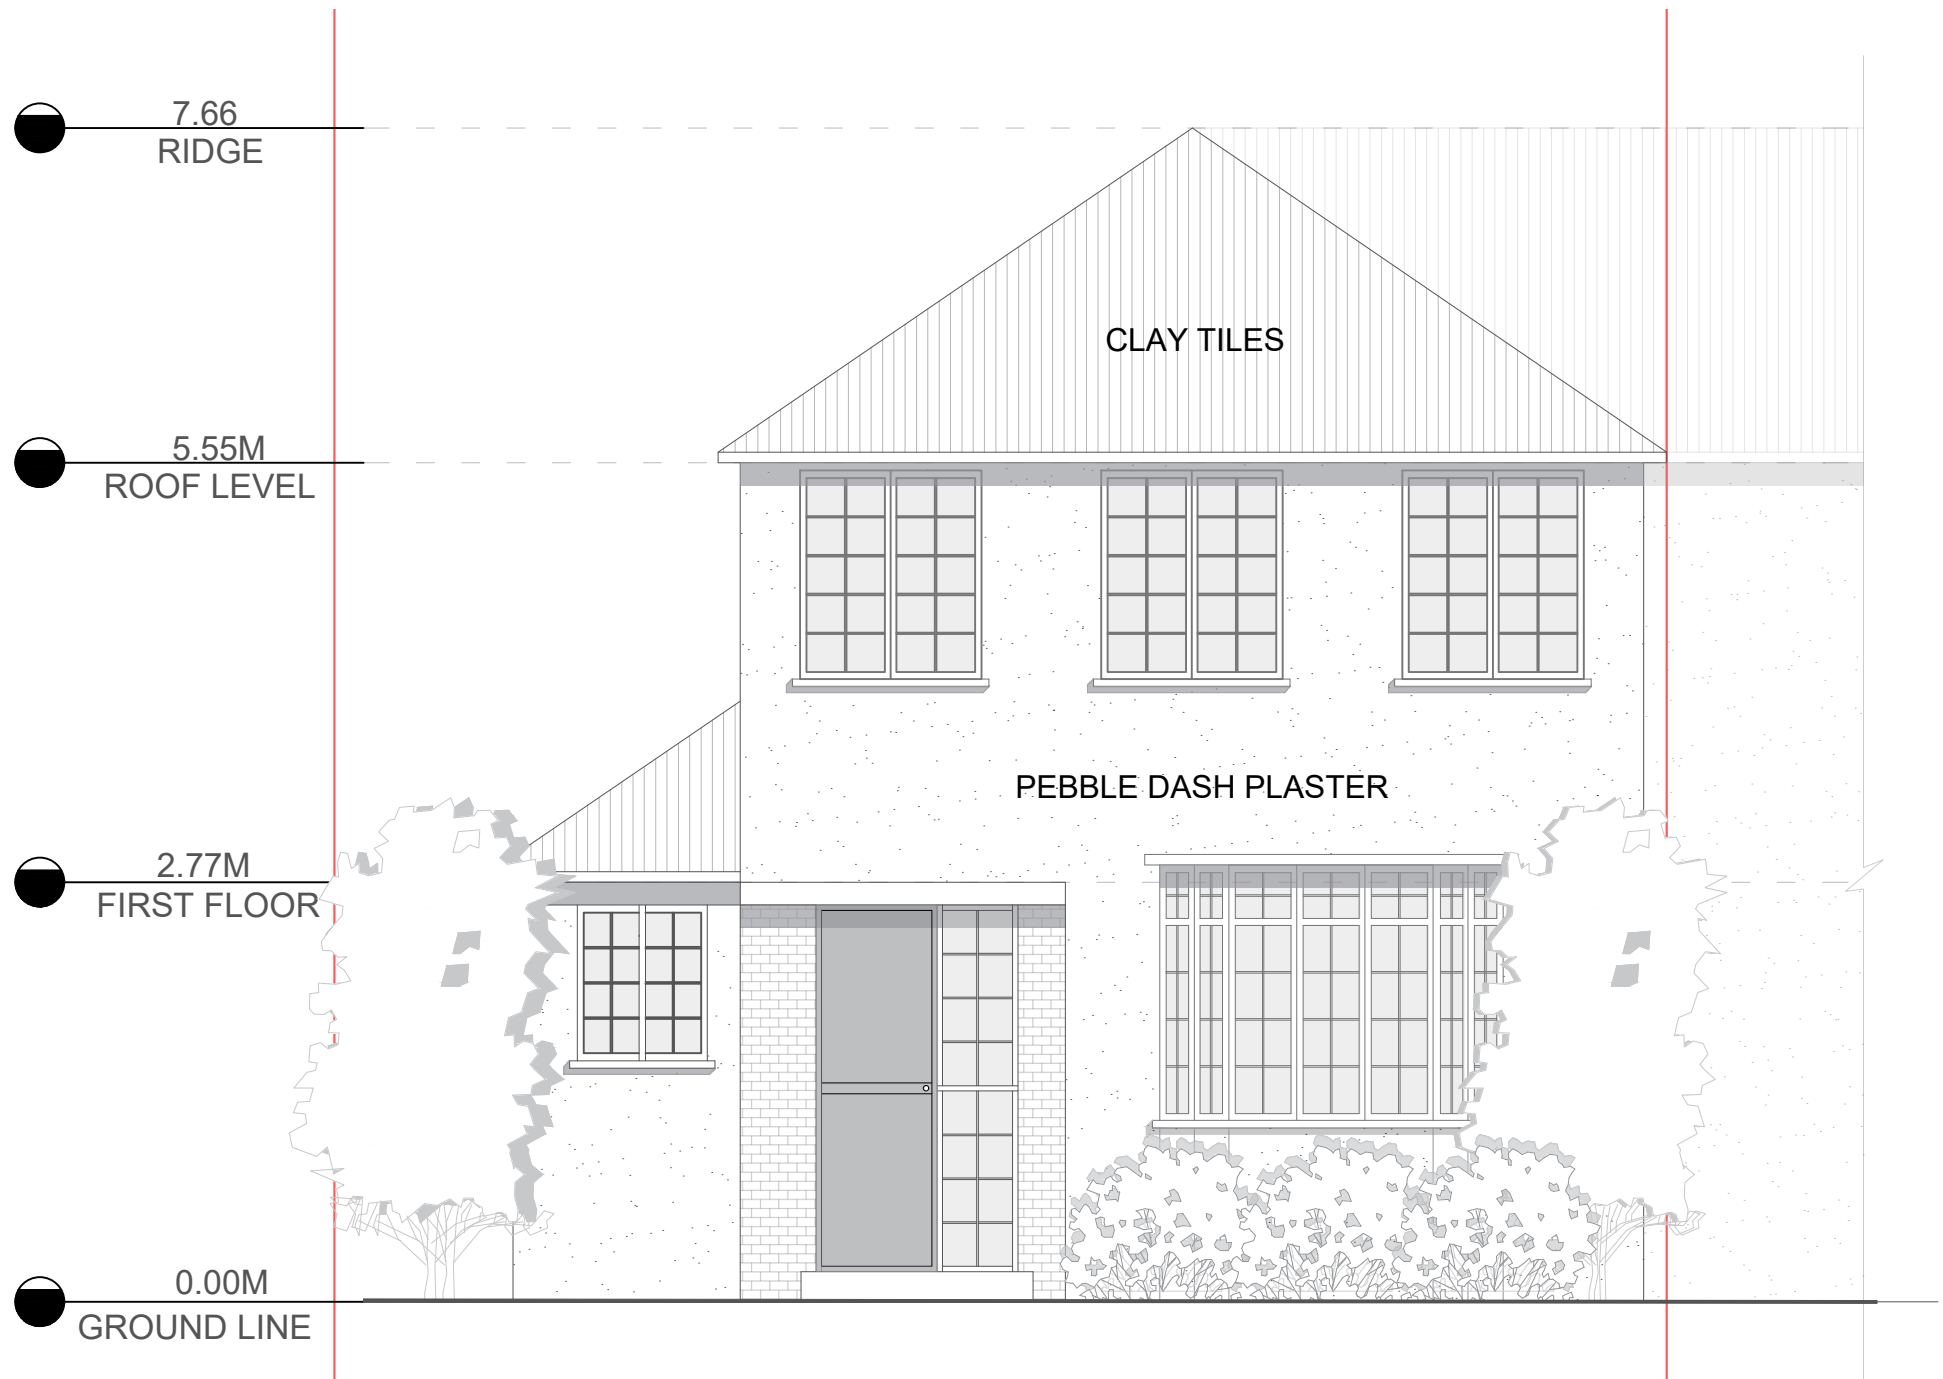

FRONT SIDE ELEVATION | 1:50

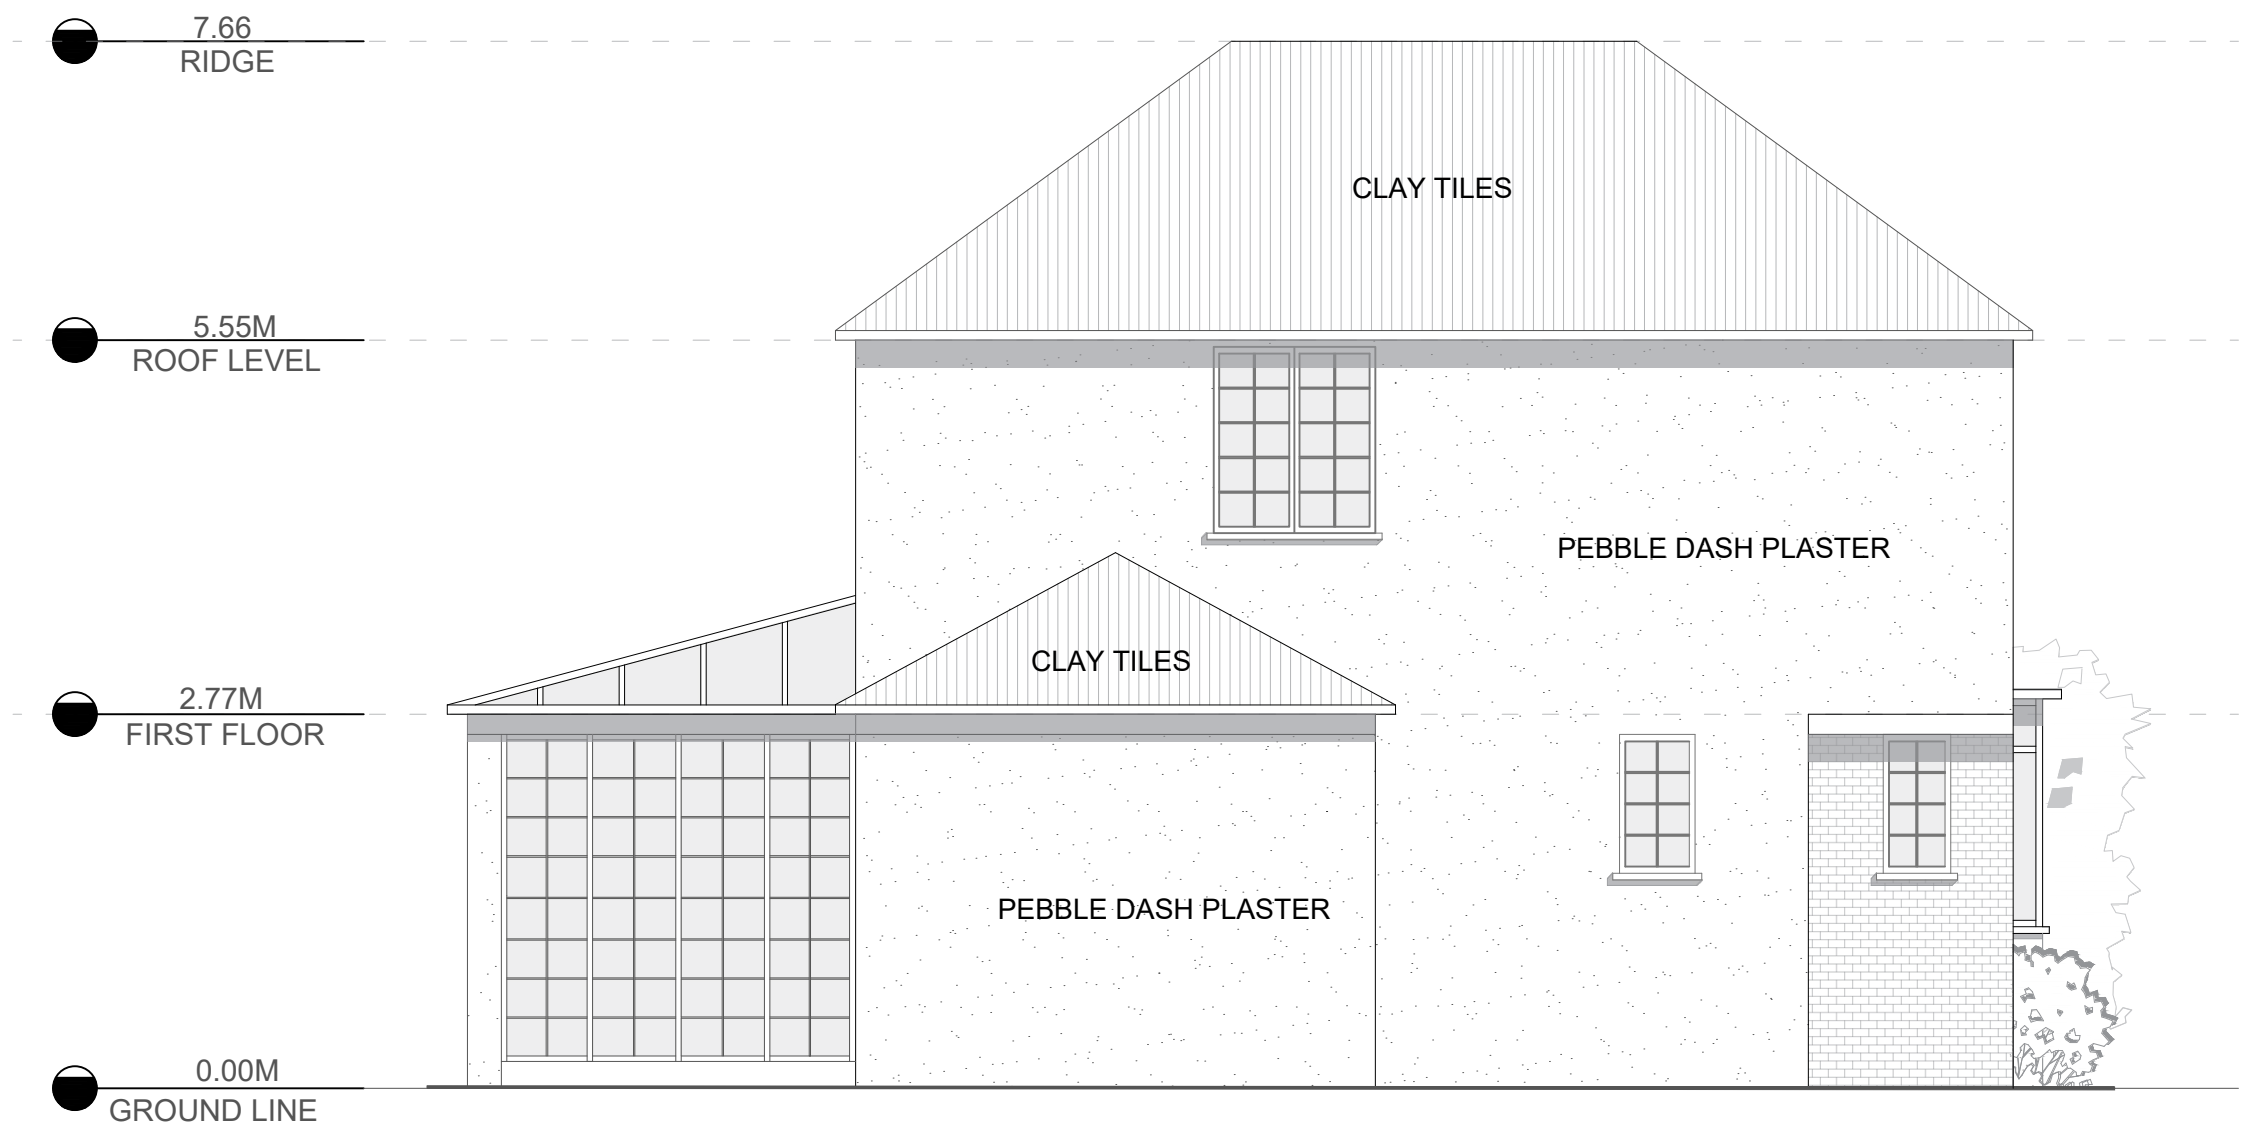

LEFT SIDE ELEVATION | 1:50

