



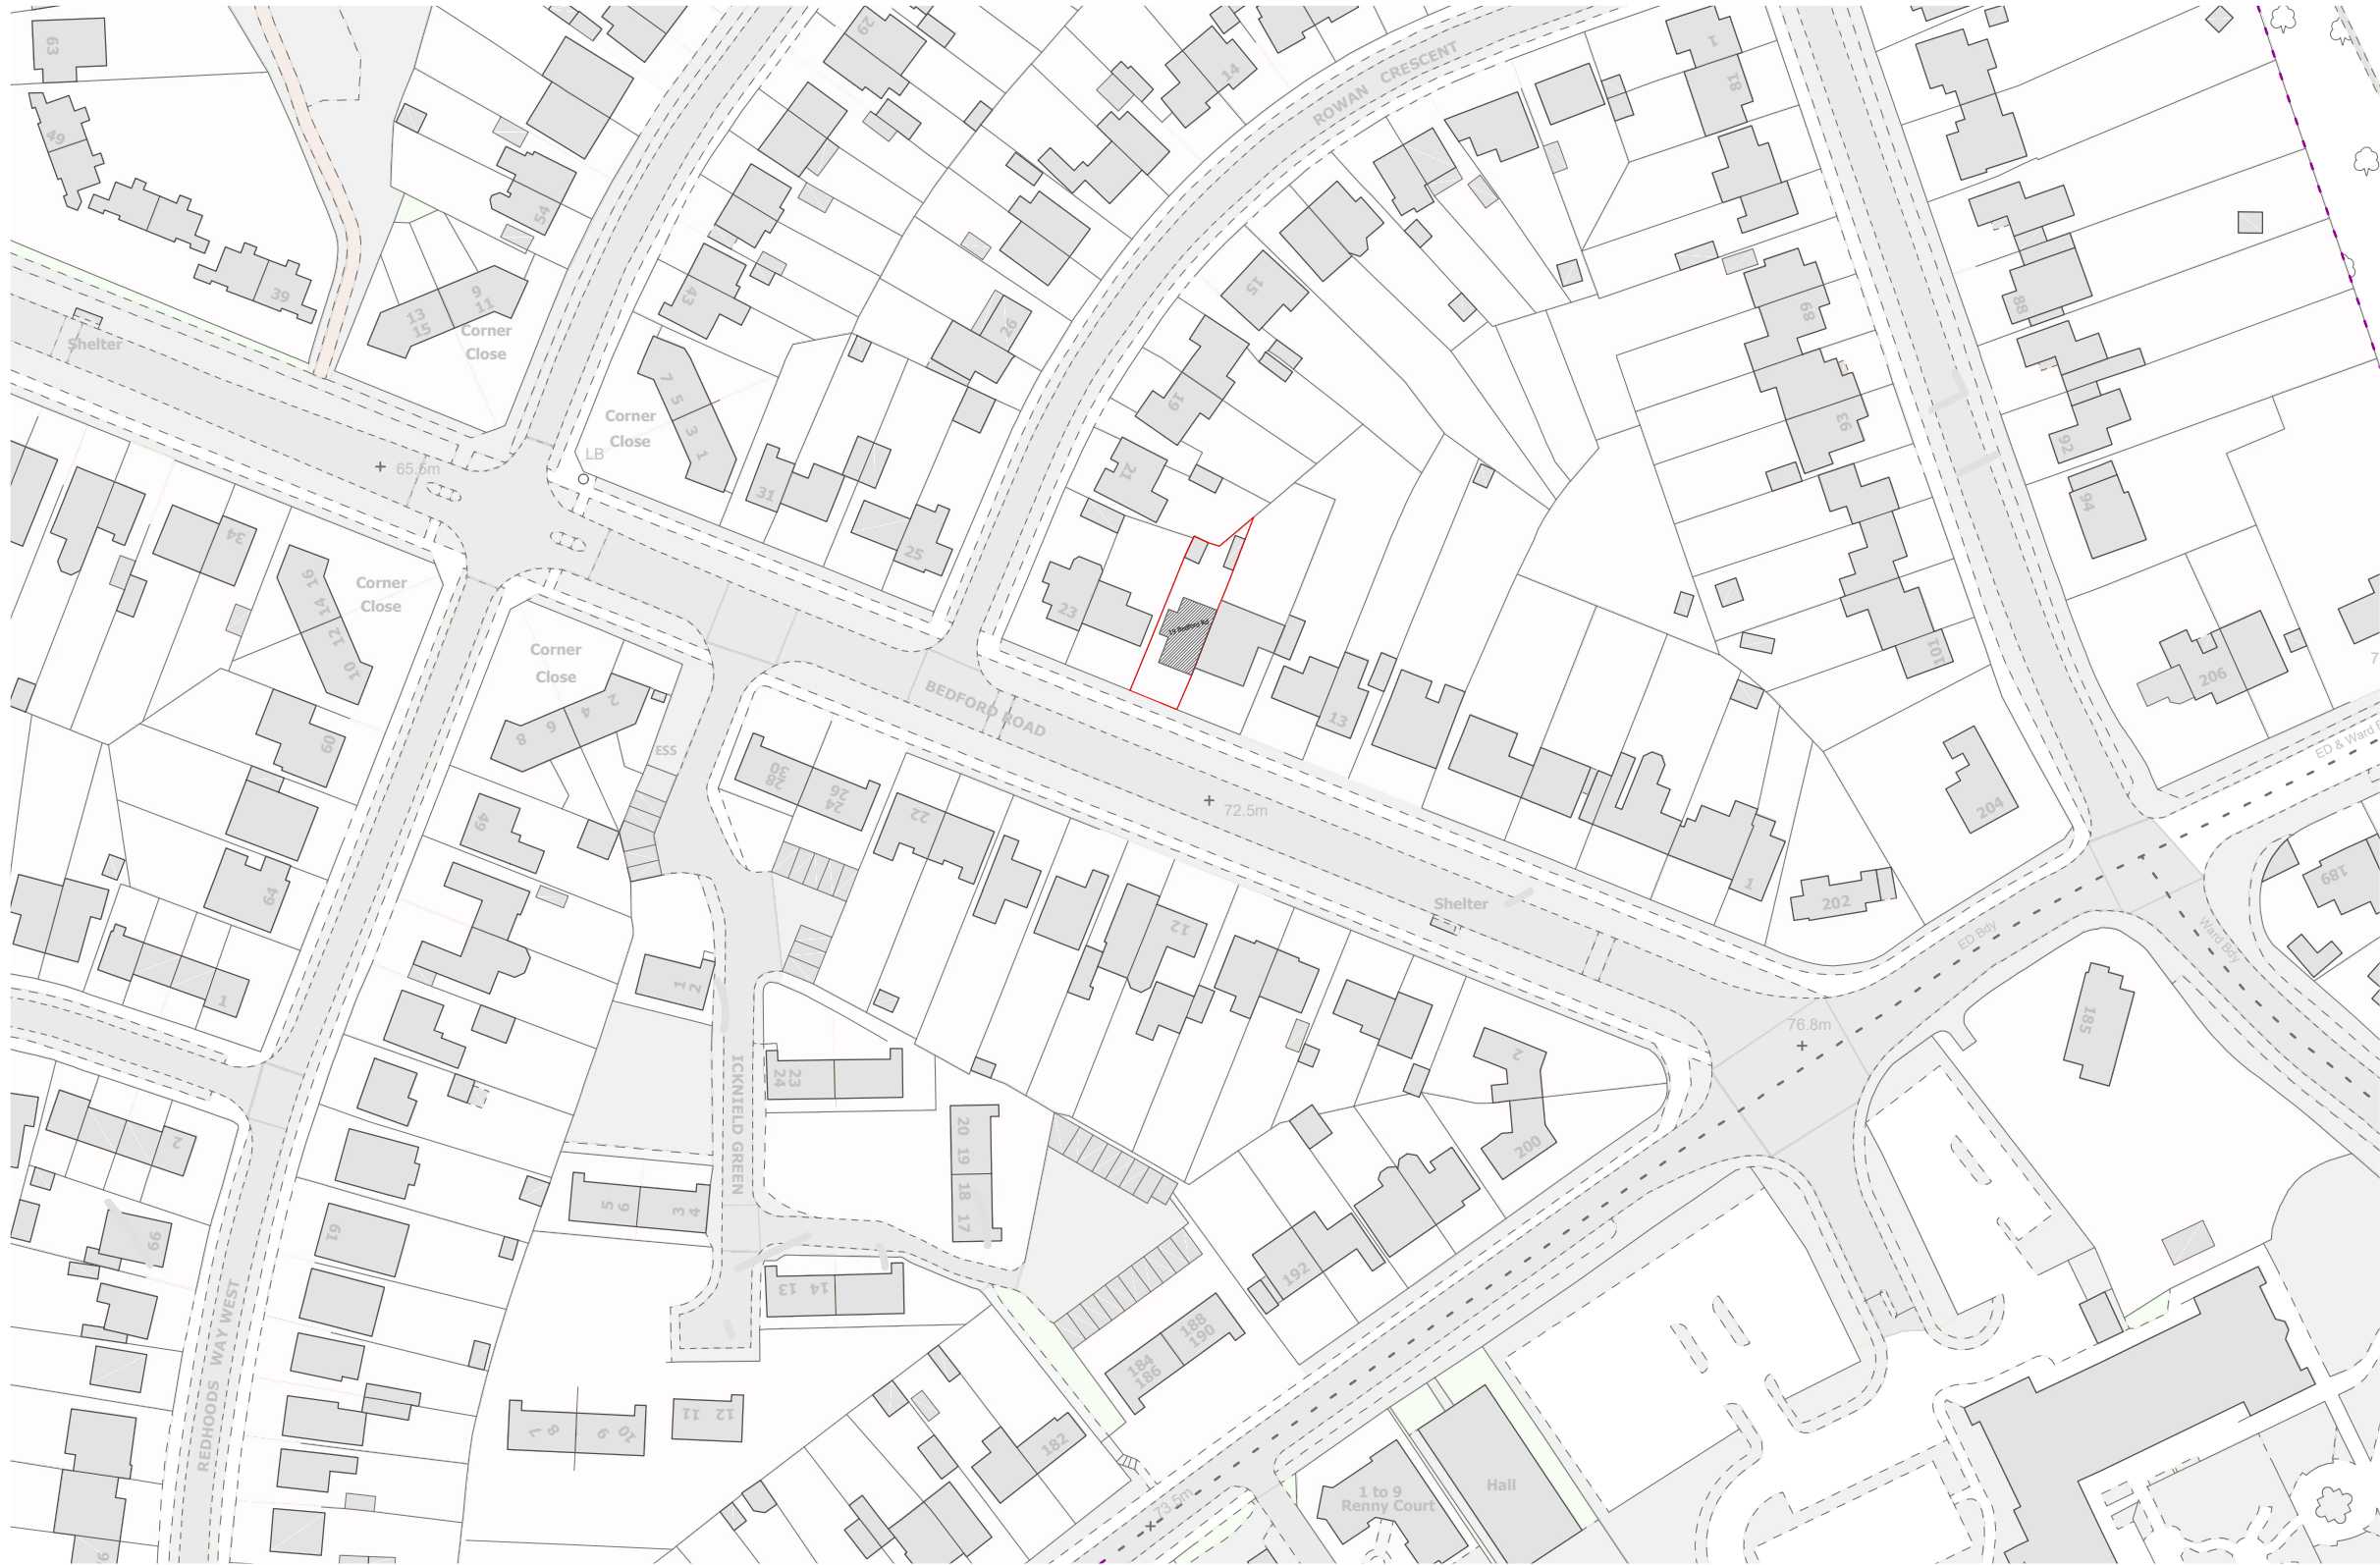


LOCATION PLAN | 1:1250

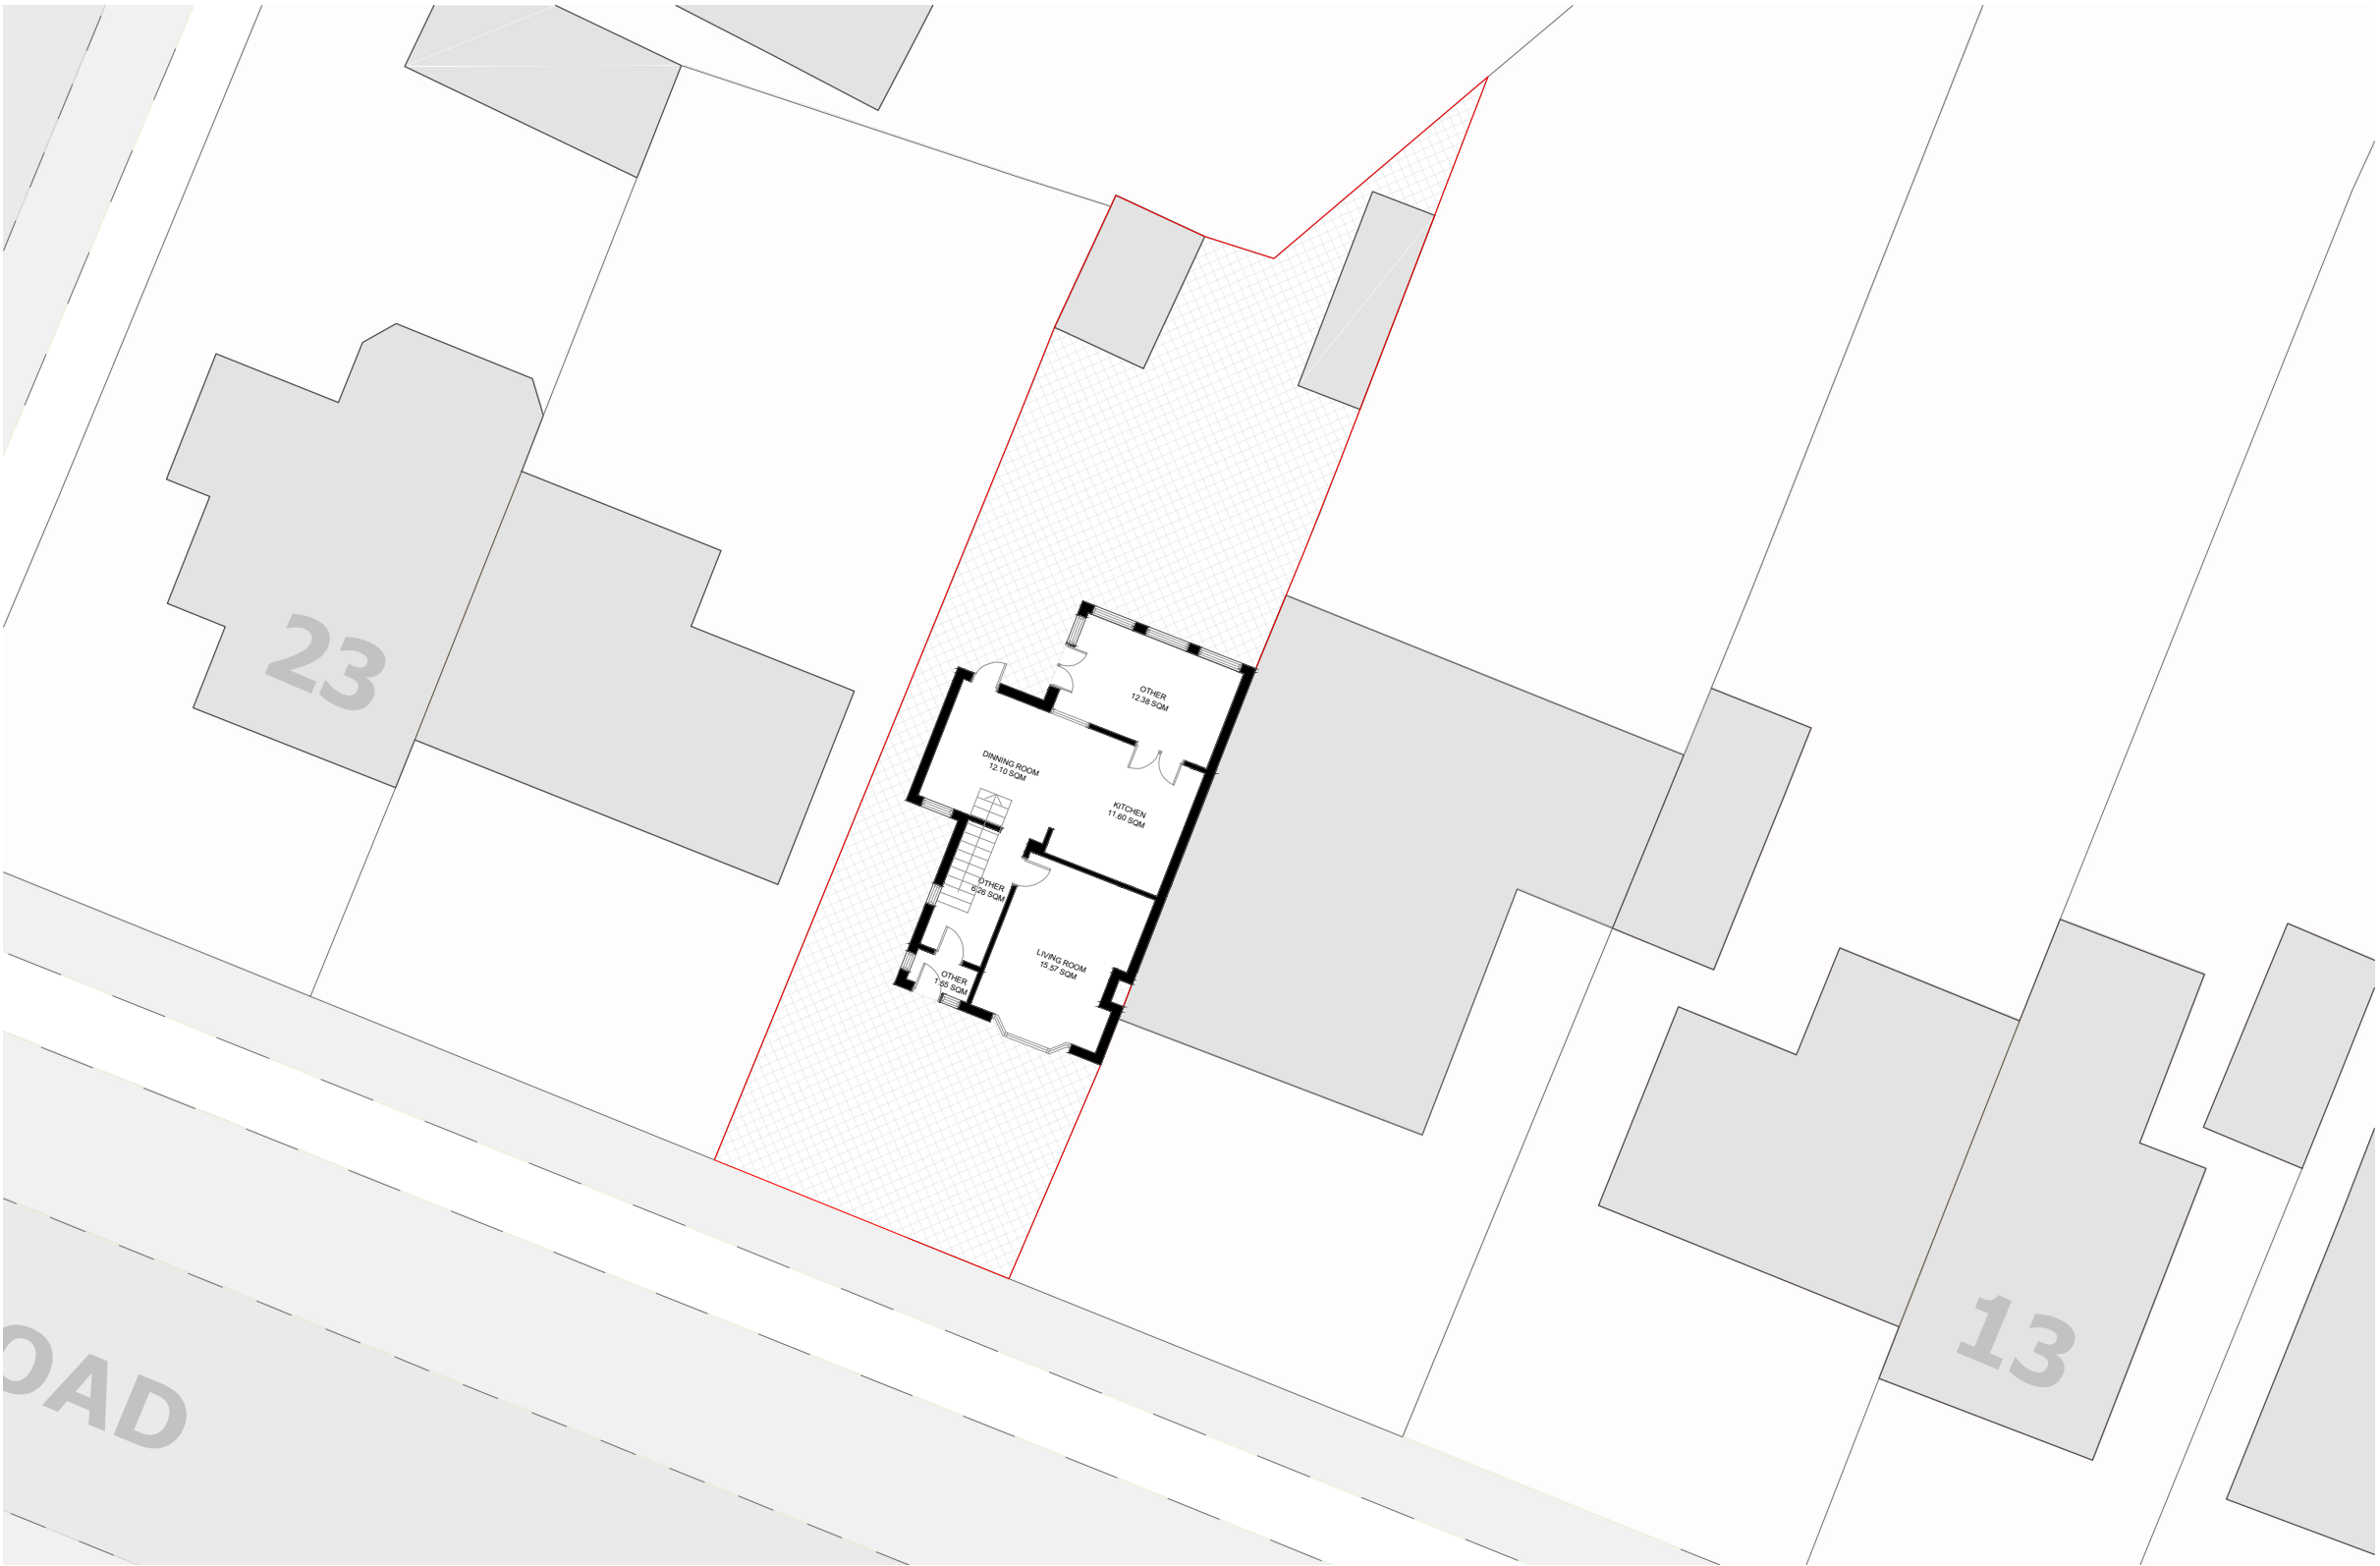

EXISTING SITE PLAN | 1:200



BLOCK PLAN | 1:500

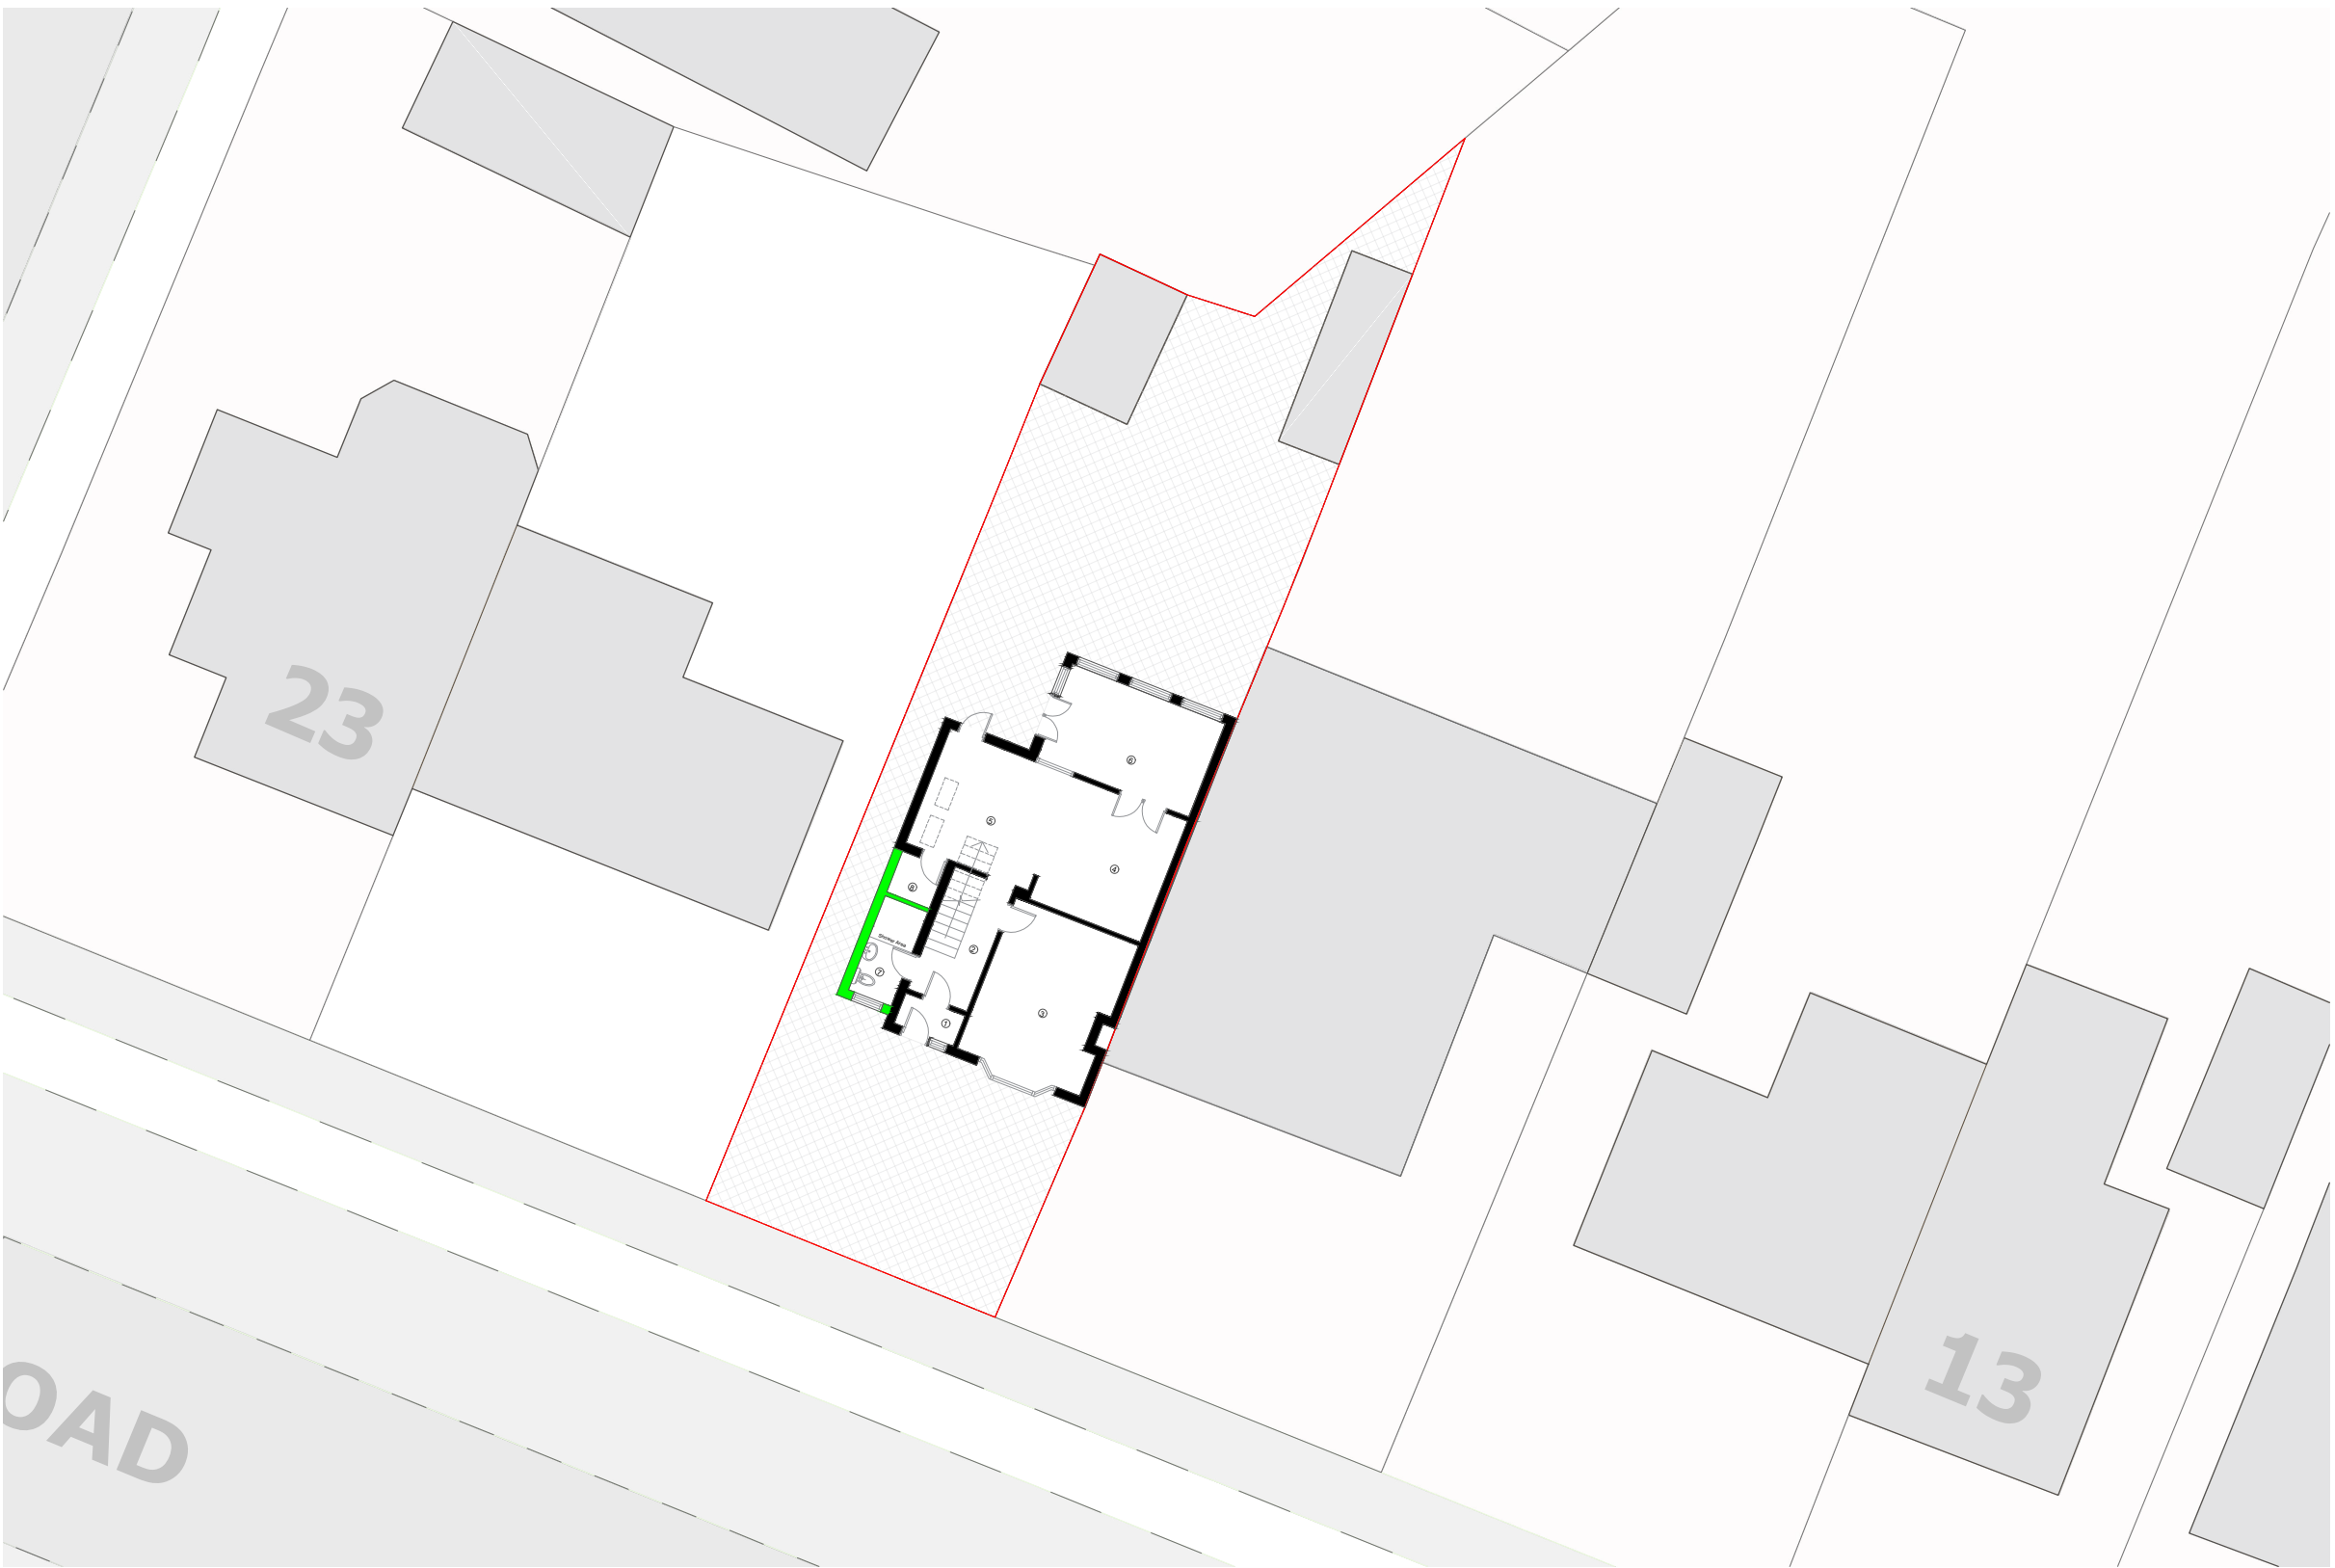

PROPOSED SITE PLAN | 1:200

Paradigm Architects

NOTES

EXISTING BUILDING

PROPOSED BUILDING

1.All Dimensions to be checked on site..

2.The landscape areas demarcated including levels are for representation purposes only and may vary on site.

3.The drawing is for the planning purposes only..

4.Drawing outside of the red site boundary line is indicative and for site / neighborhood context understanding only.

NUMBER01REVISIONS

DATE15/07/25

VALID FOR CONSTRUCTION IF STAMPED AND SIGNED BY ARCHITECT

PROJECT STAGE

PROJECT TITLE19 BEDFORD ROAD, SG6 4DJ.

KEY PLAN

DRAWING TITLESUPPORTING DRAWINGS

1: VAR©A1SCALE

MCDRAWN

NVCHECKED

004520PROJECT NO.

COMPANY DETAILS

team@paradigmarchitects.co

07397902652