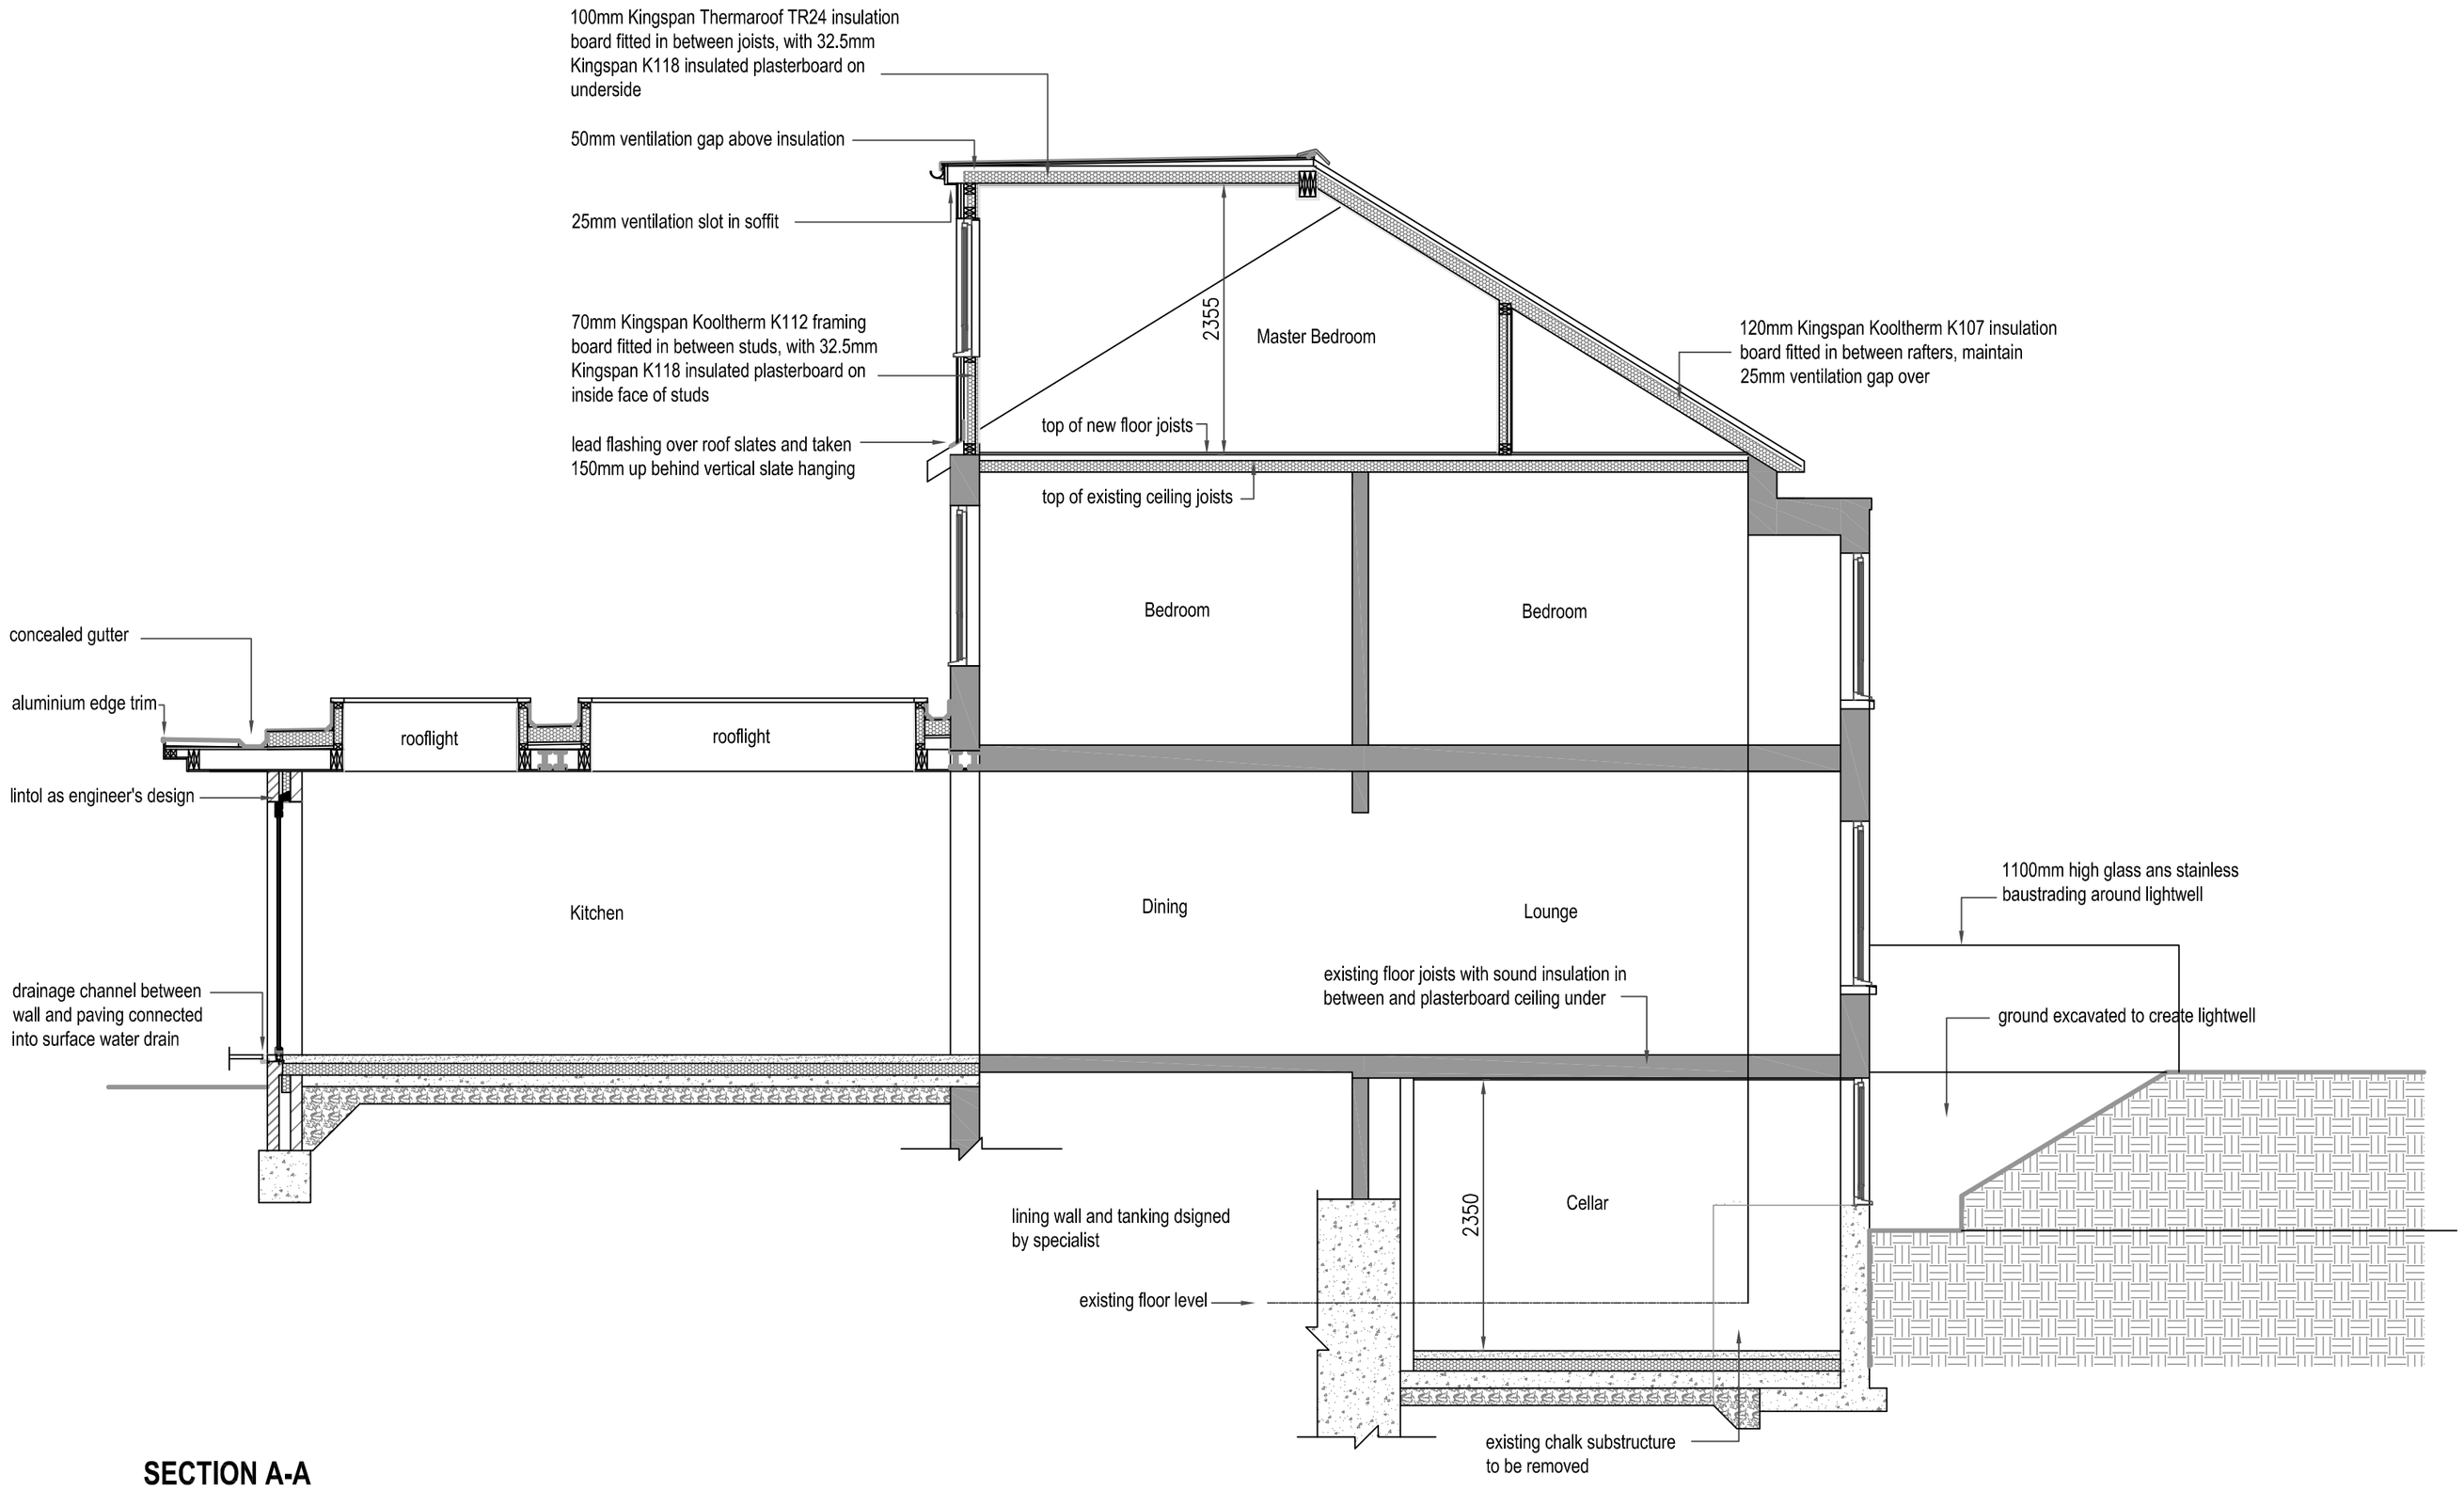

SECTION A-A

NOTES:–

This drawing is to be read in conjunction with the Construction Notes and the structural engineer's drawings and calculations

REVISIONS			
REV	DESCRIPTION	DATE	MOD BY

building a sustainable future

An Norvys Limited

5, Blacksmiths Close, Abbotsley,
St. Neots, Cambridgeshire PE19 6UQ
Tel: 07850 436640
E-mail: an.norvys@aol.com

CLIENT DETAILS

Mr. & Mrs. D. Coughlin

PROJECT DETAILS

Proposed Extensions at
20 Gower Road, Roysron

TITLE

Proposed Section

DRAWN BY AWH	DATE Jan. 2018
CHECKED BY	DATE
DRAWING NO 1198.305	REV NO
	SCALE 1:50@A2