





Block Plan 1:500

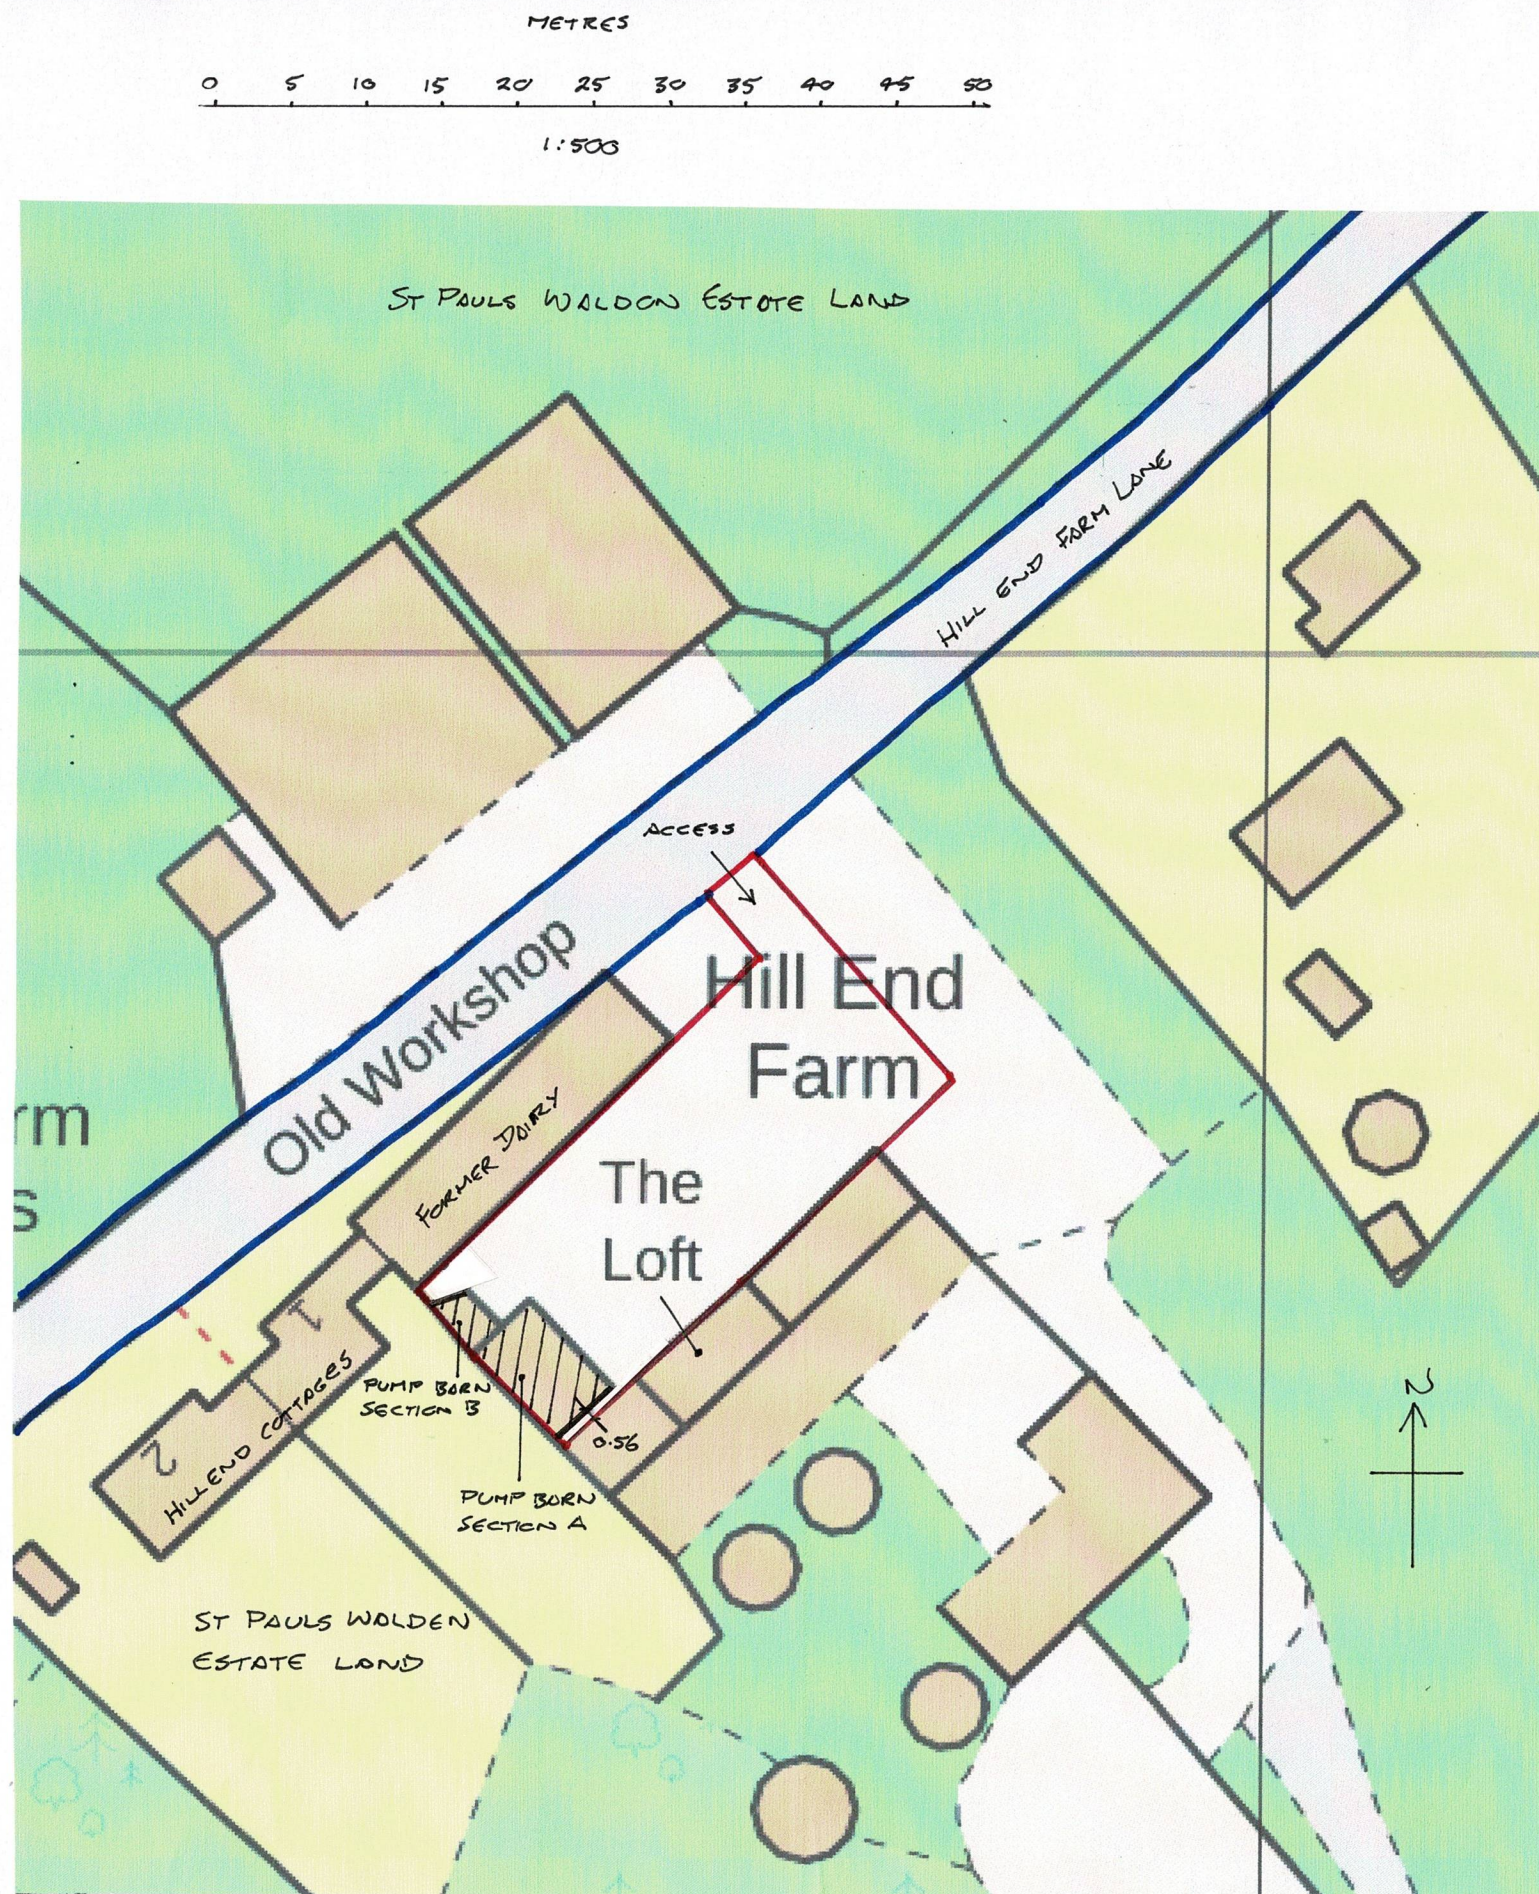

Location Plan 1:2500

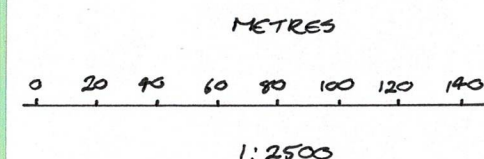

These drawings have been prepared in relation to a retrospective planning application. This drawing should be read in conjunction with all drawings in the series 2026/421/01 and the Design and Access/Heritage Statement. All dimensions and setting out to be confirmed on site and any discrepancies reported to the designer.

Scheme – Retrospective retention of the recladding of walls/roof and re-roofing including the alteration of the roof profile from ridged to mono-pitch – revised scheme - and reduced footprint to separate the structure from a listed building

**Address – Pump Barn
Hill End Farm,
Hill End Farm Lane, Langley
SG4 7PT**

Date – August 2026
Scale – 1:2500/1:500 @ A3
Drawing Ref – 2026/421/01 – Location + Block Plan

By Dorli Newbery BEng(Hons) - 07946584925
dorlinewbery@btinternet.com

Sheet 1 of 6

Dorli Newbery Structures

Order Licence Reference: SP176881
© Crown copyright and database rights 2026
Ordnance Survey AC0000824000
Date of Production: August 6th 2026