


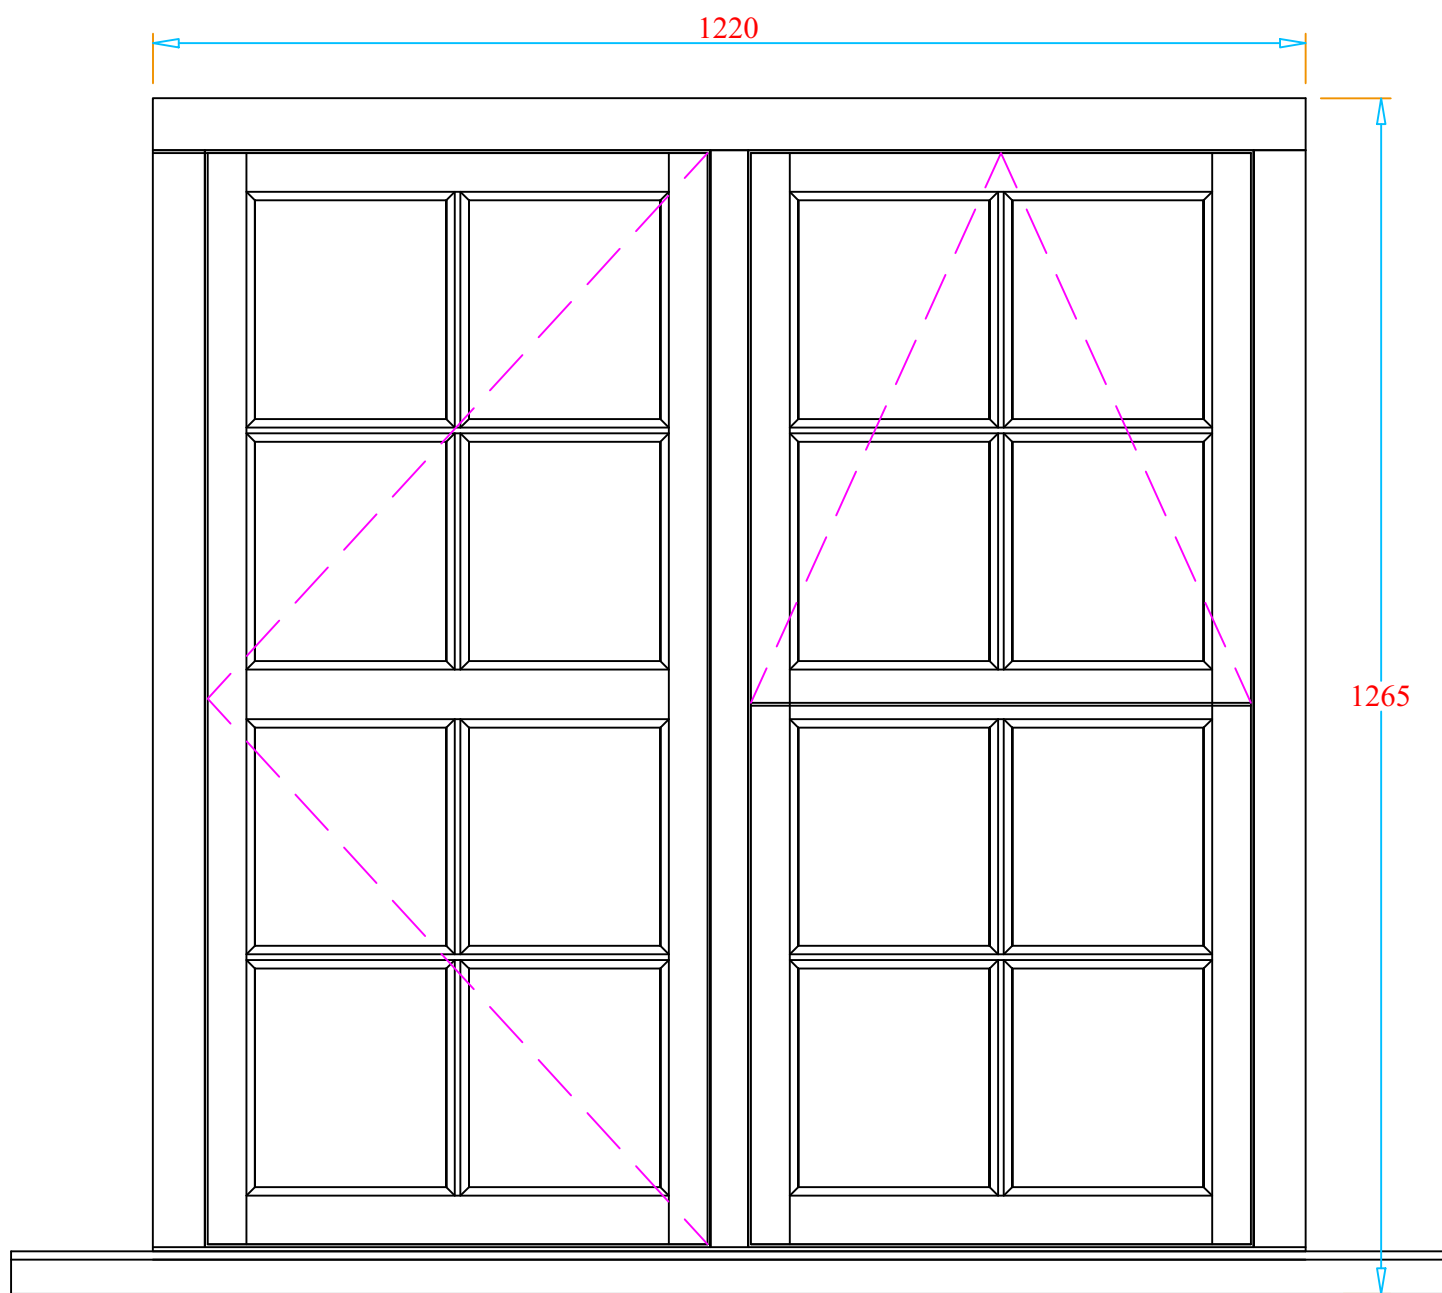


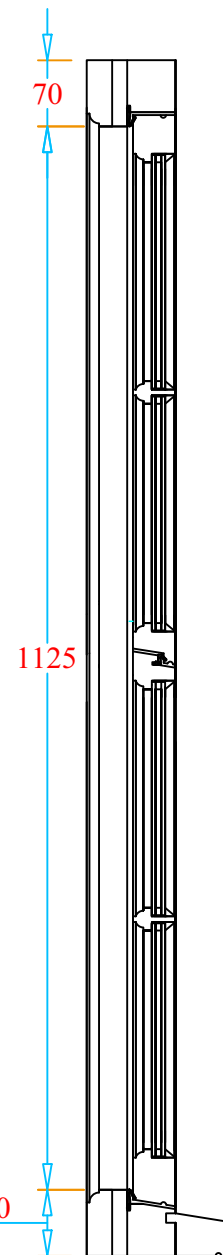


MIN 150MM HORNS

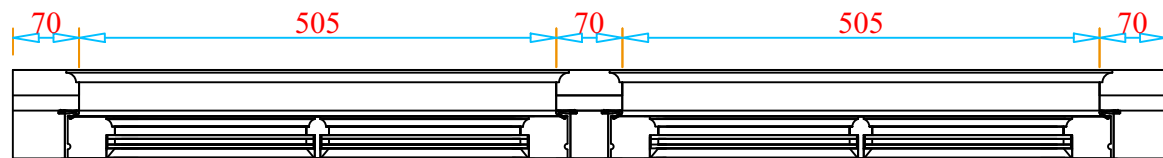

TYPICAL SECTIONS

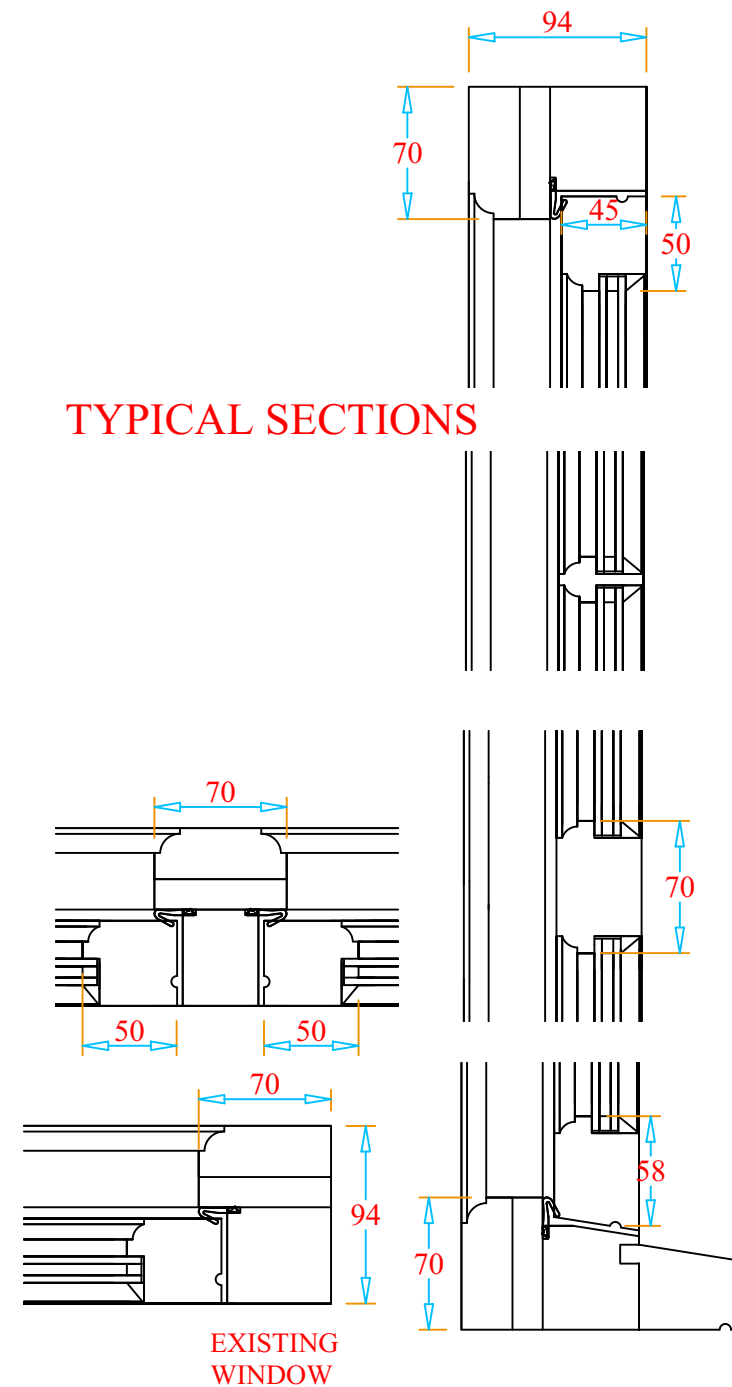

EXISTING WINDOW

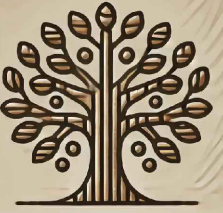PROJECT 172 WILBURY ROAD LETCWORTH		
TITLE BEDROOM WINDOW		
CLIENT ALISON MOULDS		
PLEASE NOTE: LEAD TIMES ARE 4-6 WEEKS. SUBJECT TO DRAWING APPROVAL, CONFIRMED SITE SIZES AND AVAILABILITY OF MATERIALS.		
NOTES UTILE FRAME ACCOYA SASHES SLIM LINE DOUBLE GLAZED UNITS U VALUE 1.5 CLEAR GLASS BLACK IRONMONGERY WHITE PAINT FINISH FITTING BY WOODEN TREE LTD		
WOODEN TREE LTD 4a WYMONDLEY HALL FARM PRIORY LANE LITTLE WYMONDLEY HERTFORDSHIRE SG4 7BL info@woodentree.co.uk lee@woodentree.co.uk 01462 516007		
 WOODEN TREE LTD.		
DRAWN BY L SHEPPARD	DATE AUGUST 2026	
JOB NO WT26147	DWG NO LS001	REV