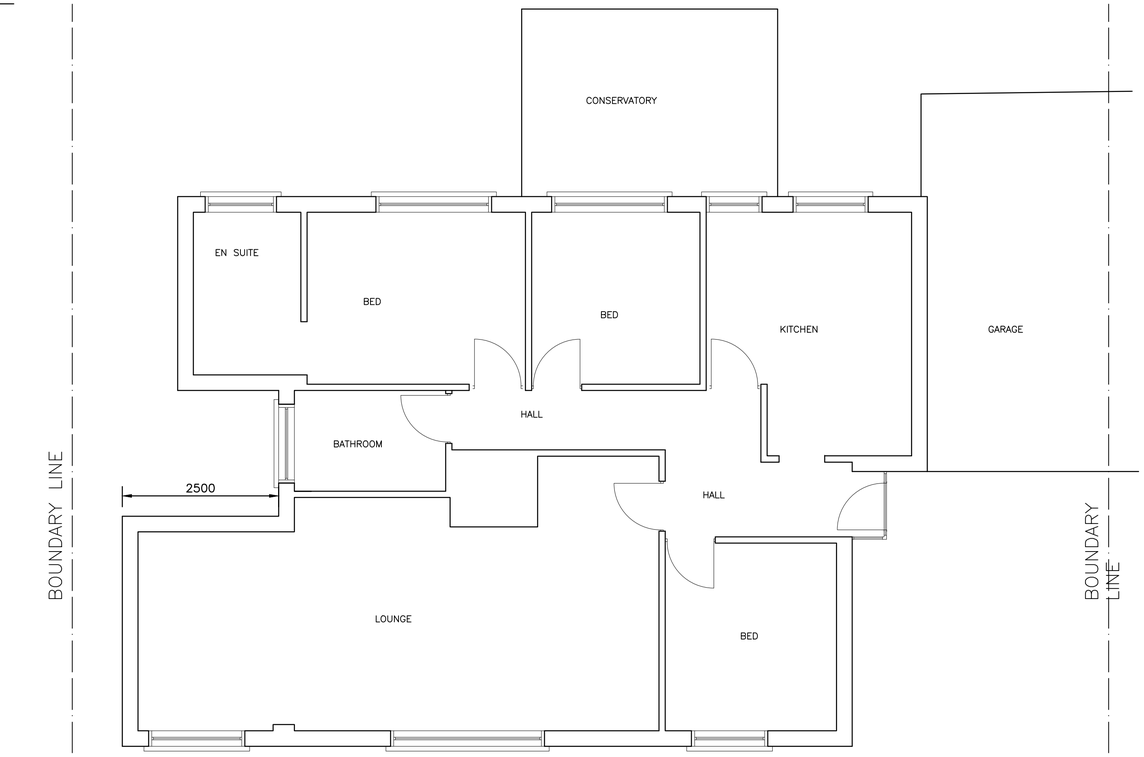

EXISTING GROUND FLOOR PLAN

0 1000 2000 3000 4000 5000 6000
SCALE RULE

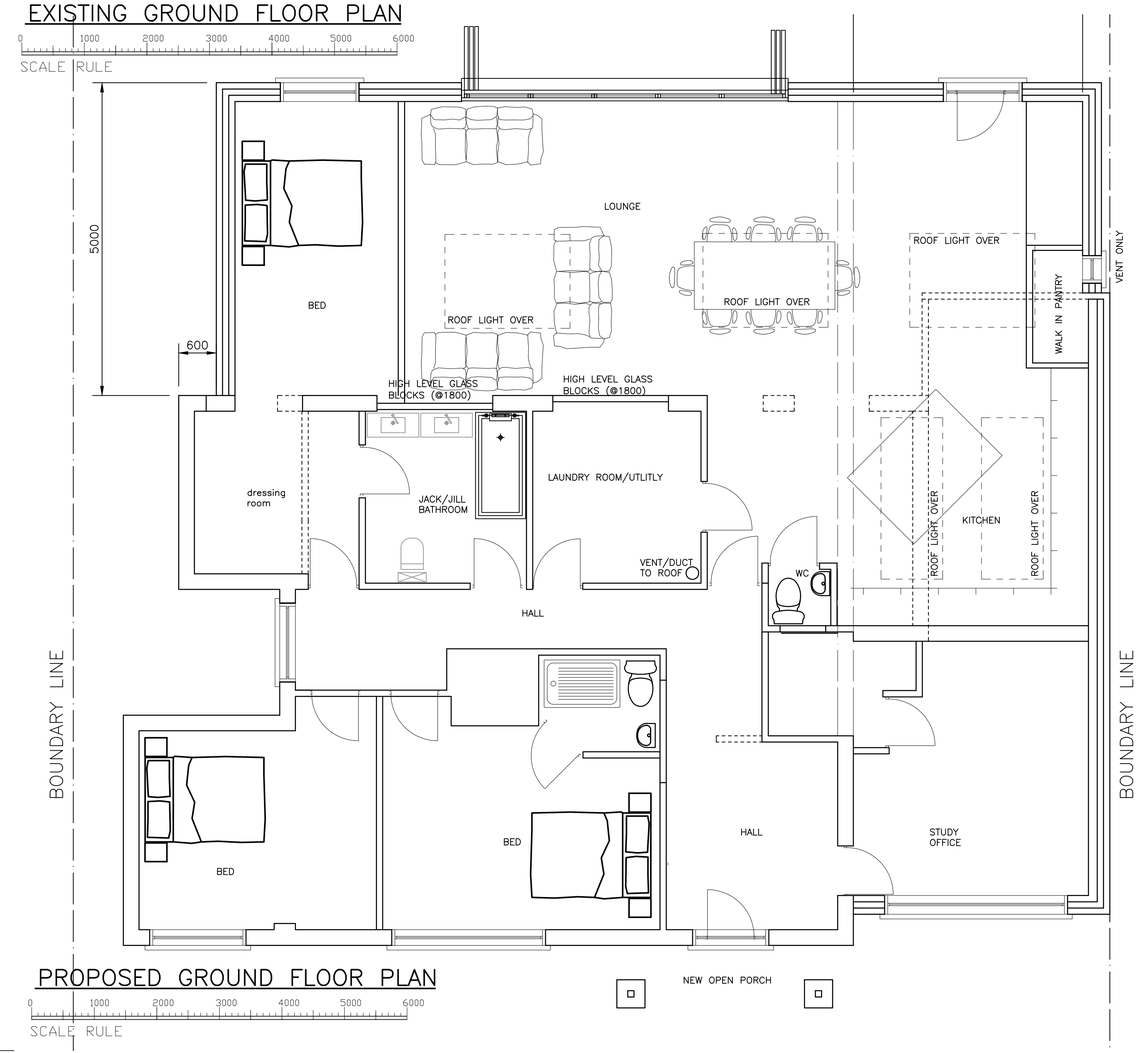

PROPOSED GROUND FLOOR PLAN

0 1000 2000 3000 4000 5000 6000
SCALE RULE



EXISTING FRONT ELEVATION

0 1000 2000 3000 4000 5000 6000
SCALE RULE

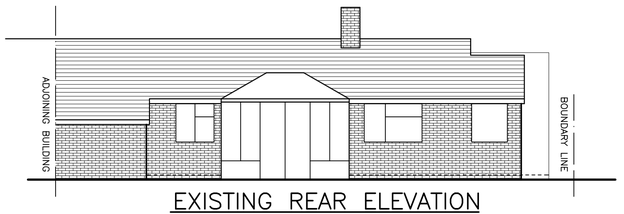

EXISTING REAR ELEVATION

0 1000 2000 3000 4000 5000 6000
SCALE RULE

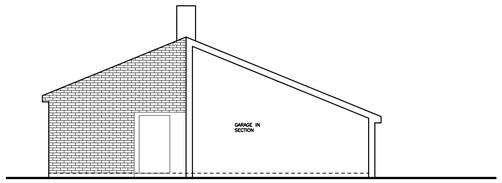

EXISTING SIDE SECTION

0 1000 2000 3000 4000 5000 6000
SCALE RULE

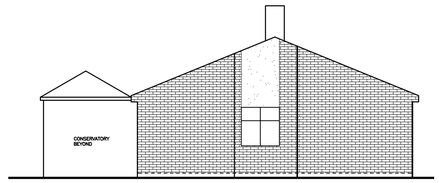

EXISTING SIDE SECTION

0 1000 2000 3000 4000 5000 6000
SCALE RULE

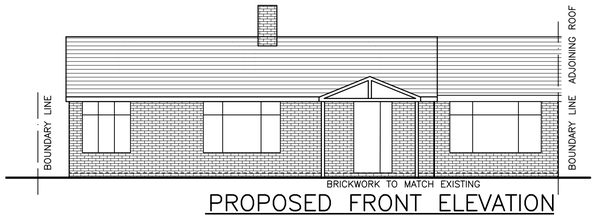

PROPOSED FRONT ELEVATION

0 1000 2000 3000 4000 5000 6000
SCALE RULE

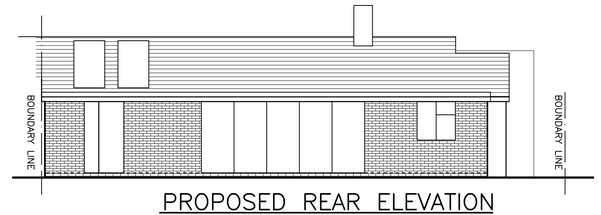

PROPOSED REAR ELEVATION

0 1000 2000 3000 4000 5000 6000
SCALE RULE

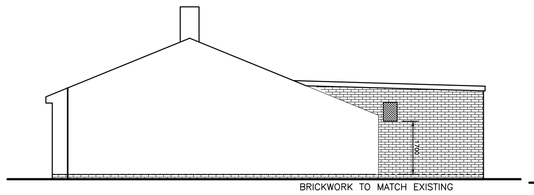

PROPOSED SIDE SECTION

0 1000 2000 3000 4000 5000 6000
SCALE RULE

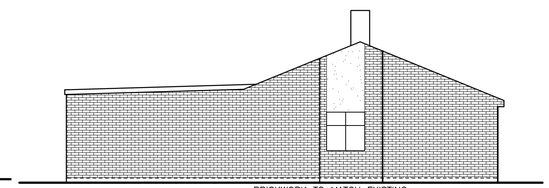

PROPOSED SIDE SECTION

0 1000 2000 3000 4000 5000 6000
SCALE RULE

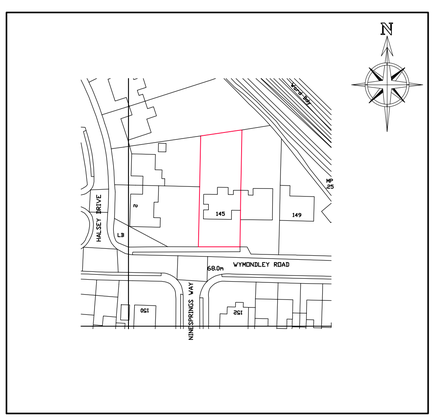

SITE LOCATION PLAN 1:1250

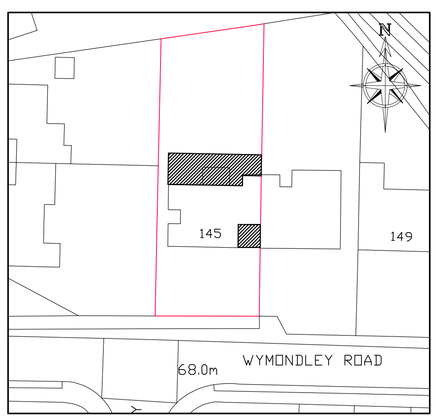

SITE PLAN 1:500

No.	Revision/Issue	Date
B	EXTENSION REVISED TO 5m FROM BACK WALL AND REDUCED 600mm FROM SIDE WALL TO AVOID DRAINAGE, ELEVATION REVISED TO SUITE	May 18
A	ELEVATIONS REVISED TO MAKE CLEAR ROOF ADJOINS WITH ATTACHED BUNGALOW	Aug 17
	INITIAL ISSUE	June 17

Colin Wilson IEng AMIStructE
Tel: 01223 207 953

Project Name and Address
Ms Sanchia Cavallo
SIDE AND REAR EXTENSION
145 Wymondley Road
Hitchin
Herts

Project 680
Drg No. 01B
Date Jun 17
Scale 1:501:1001:12501:500

ORIGINAL SIZE A1