


30 PARK DRIVE, BALDOCK

BLOCK PLAN SCALE 1:500 @ A3 SIZE

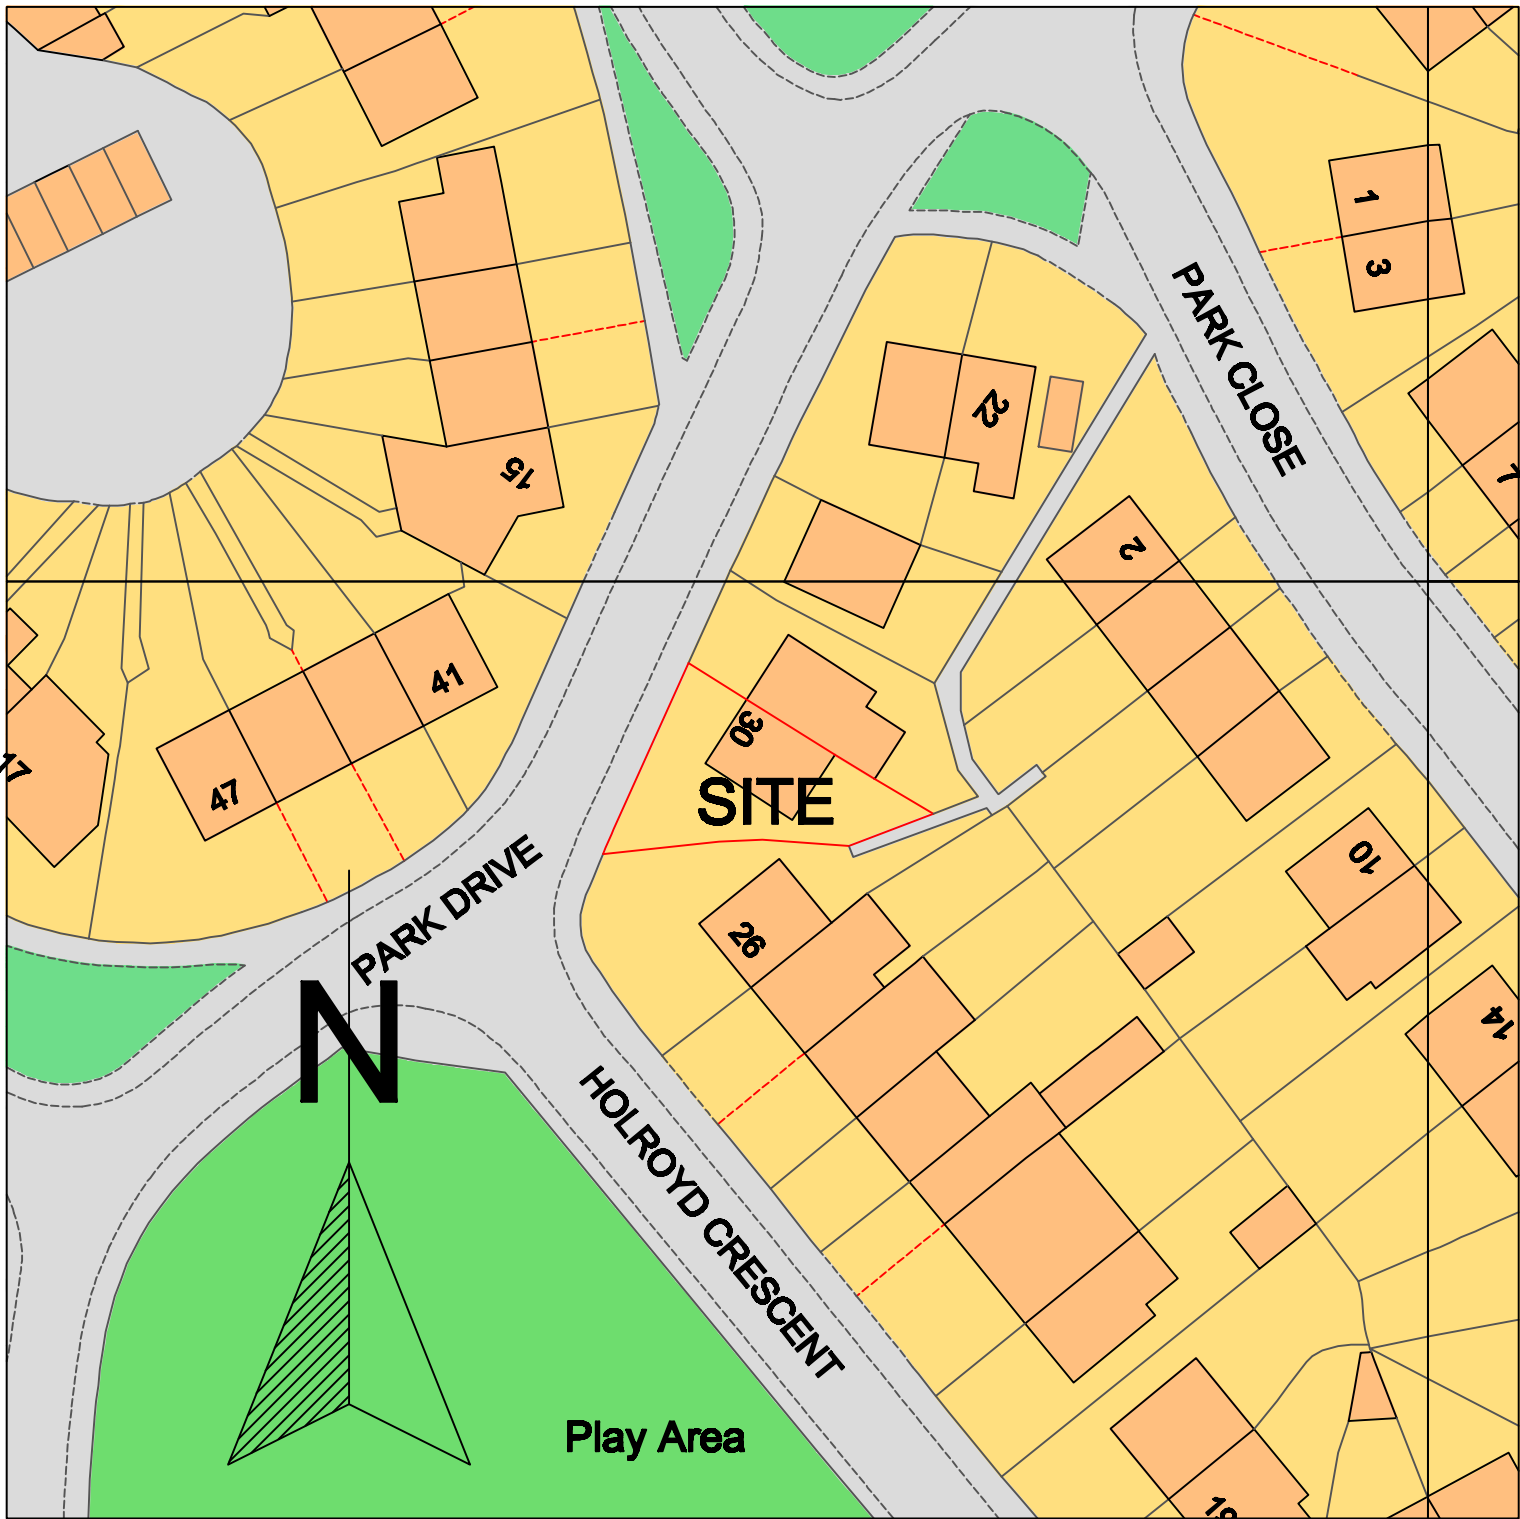

© Crown copyright and database rights 2024 Ordnance Survey OS100035409.

