




BACK

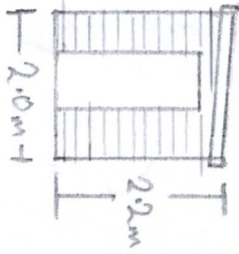

SHED

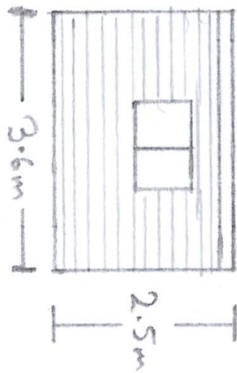

FRONT

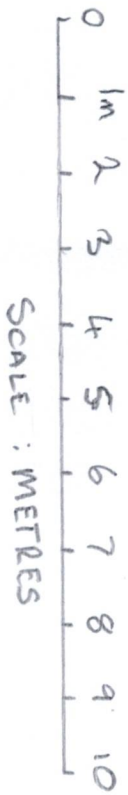

BUILDINGS TO BE CLADDED
IN FEATHER EDGE WOOD OR
WOOD LOOKING COMPOSITE

RICHARD LEWIS

PROJECT: 2A MIDDLE ORIFT, ROYSTON, SG8 5BU	
TITLE: BUILDING DIMENSIONS	SCALE: 1:100
DRAWN: PL/105/01	DATE: 19-08-2024